



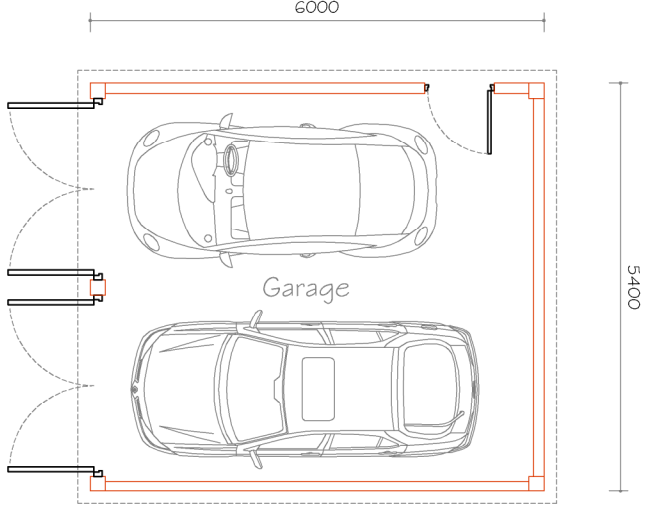


Proposed Garage Plan  
Scale 1:100




Proposed Garage Roof Plan  
Scale 1:100

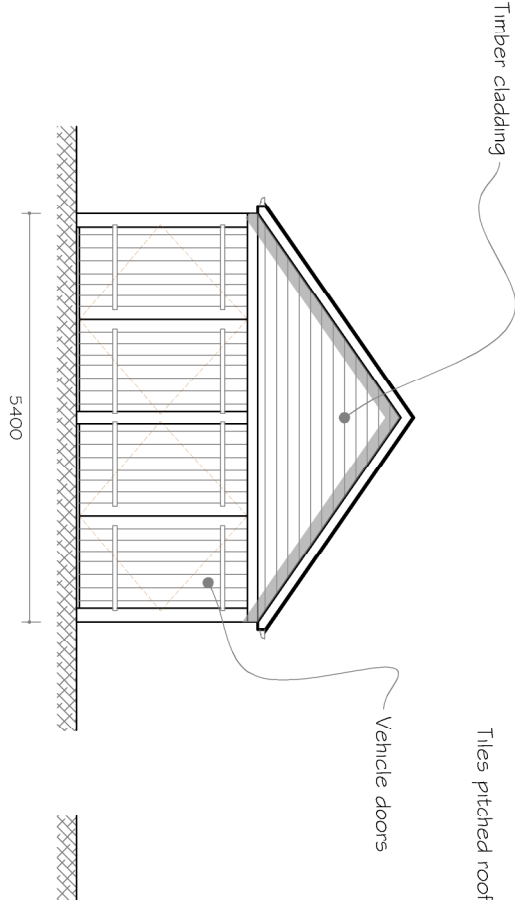


Proposed Front Elevation (South)  
Scale 1:100

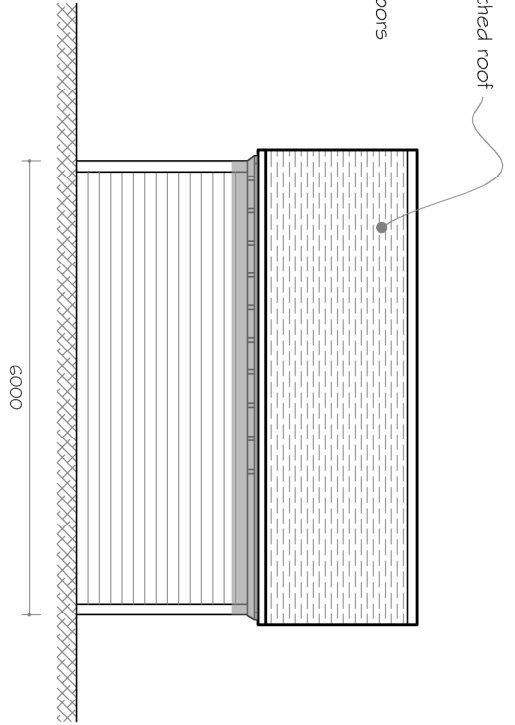


Proposed Side Elevation (East)  
Scale 1:100

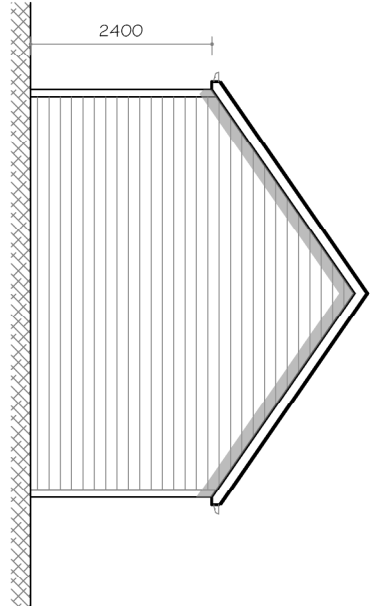

Proposed Front Elevation (South)  
Scale 1:100

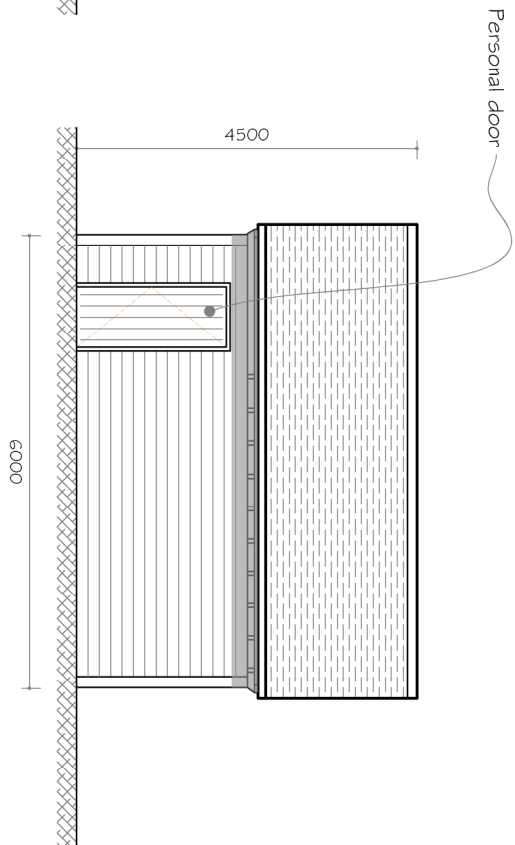

Proposed Side Elevation (West)  
Scale 1:100

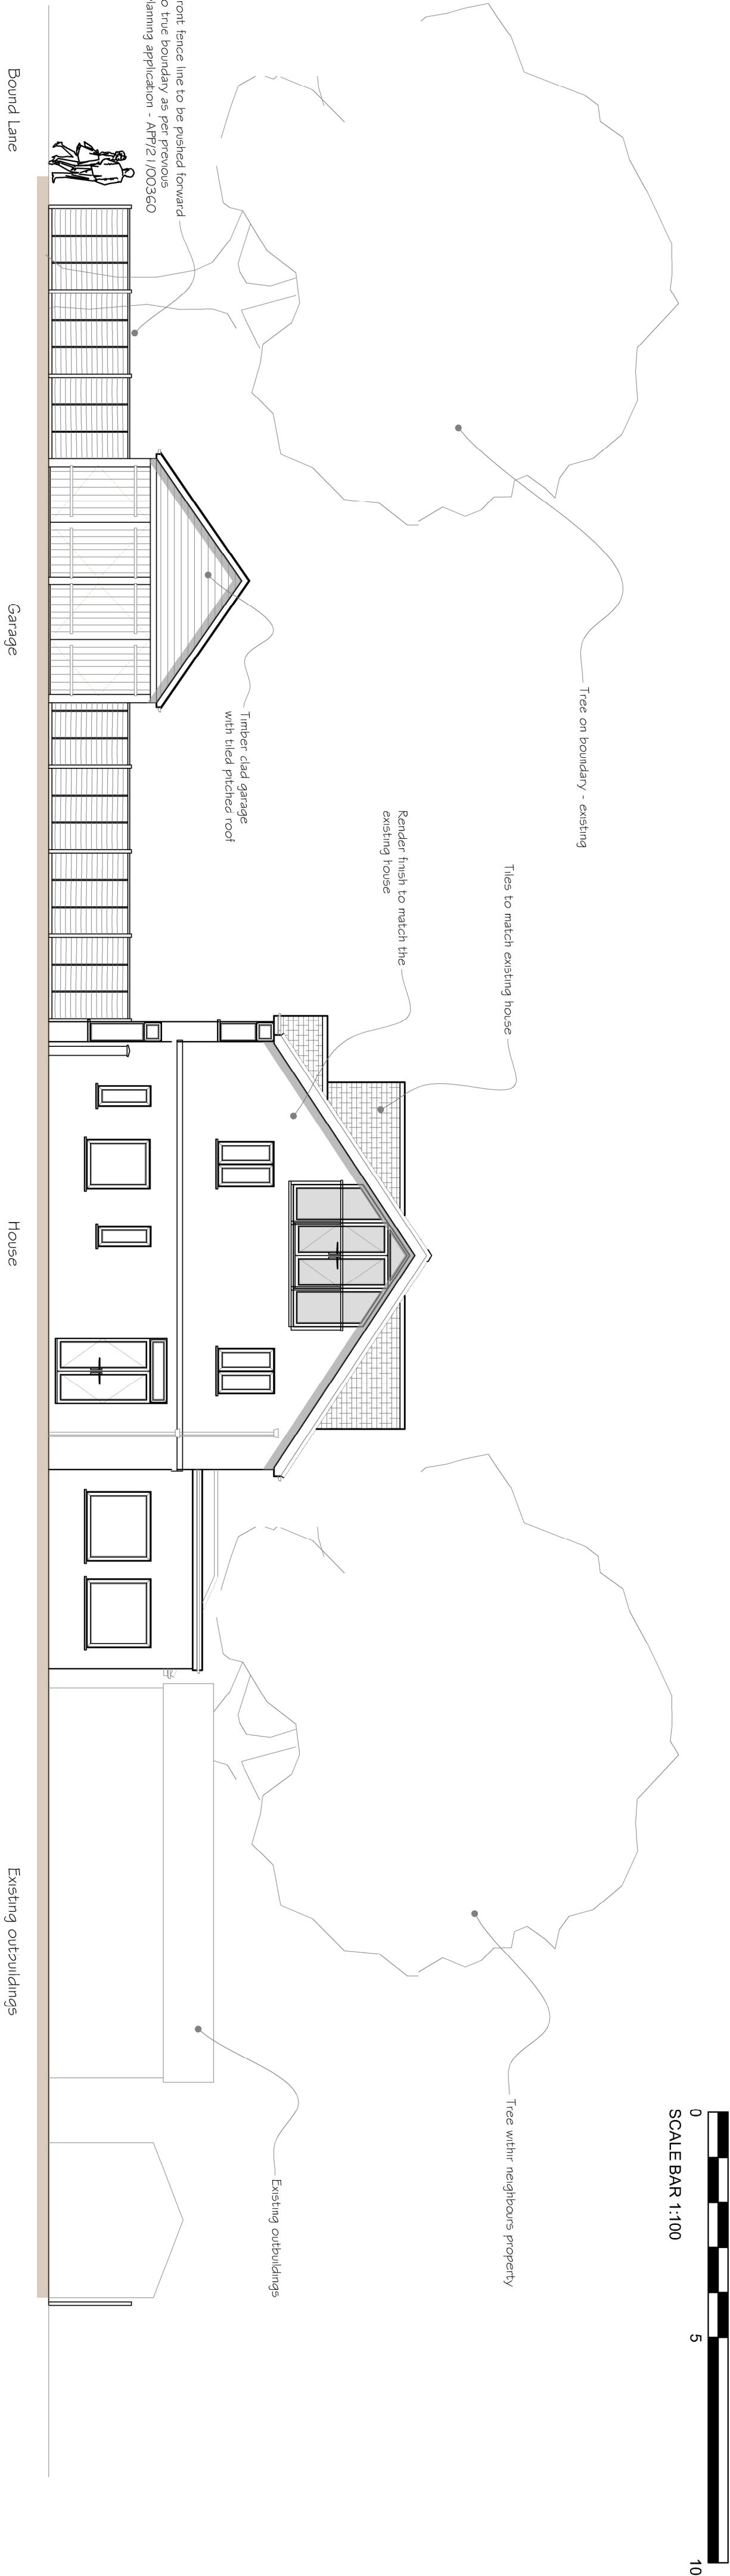

Proposed south elevation of the site  
Scale 1:100

| CLIENT          |  |  | PROJECT                                     |  |  | TITLE   |  |  |
|-----------------|--|--|---------------------------------------------|--|--|---|--|--|
| Mr & Mrs Waller |  |  | Alterations to 21 Bound Lane Hayling Island |  |  | Proposed Garage Plans and Elevations and full South Elevation                                                                                                   |  |  |
| -               |  |  | iDraw Limited<br>Copyright Reserved 2023.   |  |  | Scale : 1:100@A2<br>Date : FEB2023   |  |  |
| -               |  |  | -                                           |  |  | Drawn by : MD   |  |  |
| -               |  |  | -                                           |  |  | Drawing No: 20.331.102   |  |  |
| -               |  |  | -                                           |  |  | iDraw Ltd, 26 Southdown Road, Hordean, Hampshire, PO8 0ET<br>Tel: 02392 006 406 Mob: 07810 518 633<br>Email : idraw@live.co.uk Web: www.idrawarchitecture.co.uk |  |  |
| -               |  |  | -                                           |  |  | A B C D E F G H<br>J K L M N P Q R<br>S T U V W X Y Z   |  |  |