


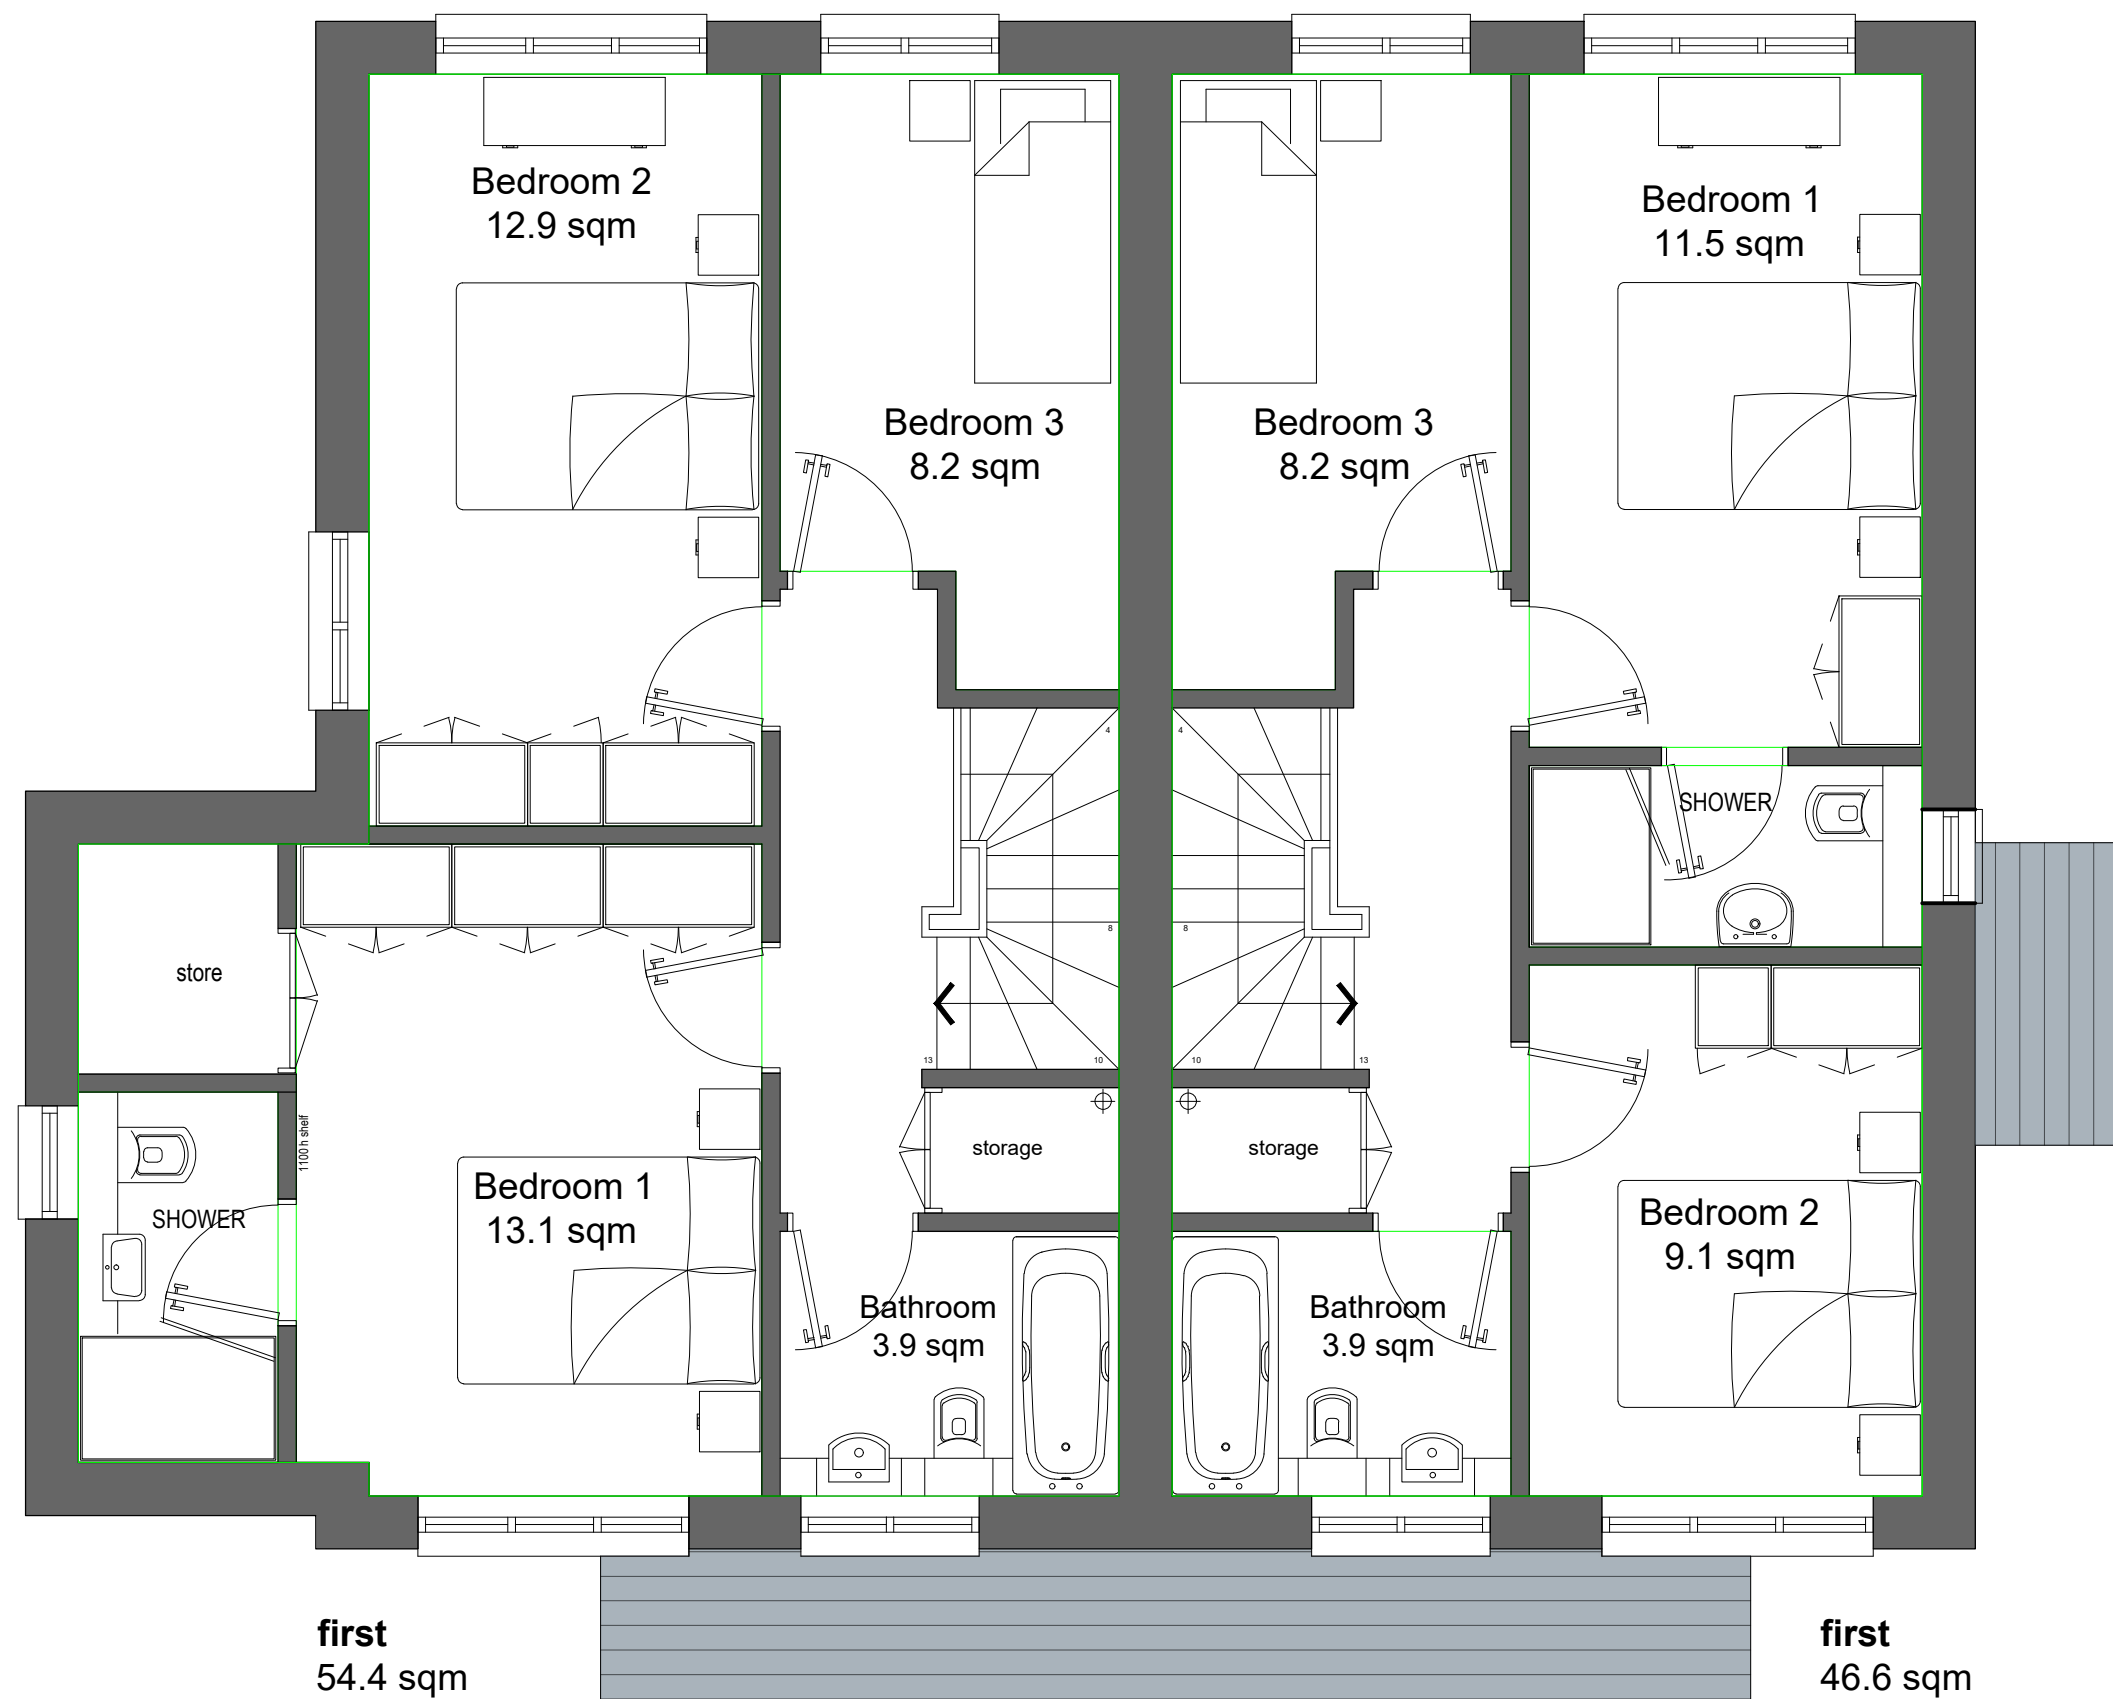

FIRST FLOOR AS PROPOSED

NOTES:

This drawing has been prepared for the purposes of Planning Application and is not to be used for any other purpose. Dimensions are indicative and should be referenced against measured surveys only.

This drawing is the property of LUNDI ARCHITECTS and must not be reproduced, in part or whole, or deviated from, without their permission.

PROPOSAL

Unit 1 - 105.7 sqm
Unit 2 - 93.2 sqm

Side entrance into entrance hall and WC. Traditional layout of Living, kitchen and dining on the ground floor.

First floor with 3 bedrooms, family bathroom and additional en-suite. Good storage throughout.

AMENDMENTS	DATE
A	Floor plans updated
	11.07.23

CLIENT

PETER ERNEST HOMES

PROJECT

REDEVELOPMENT OF
31 FOREST END
WATERLOOVILLE

DRAWING TITLE

FIRST FLOOR PLAN
AS PROPOSED

DATE

MAY 2023

SCALE

1:50 @ A3

DRAWING No.	REVISION
LA2268 09	A

LUNDI
ARCHITECTS

Lundi Architects Ltd
THE STUDIO
12A FIVE HEADS ROAD
HORDEAN
HANTS, PO8 9NW

www.lundi-architects.co.uk
studio@lundi-architects.co.uk