



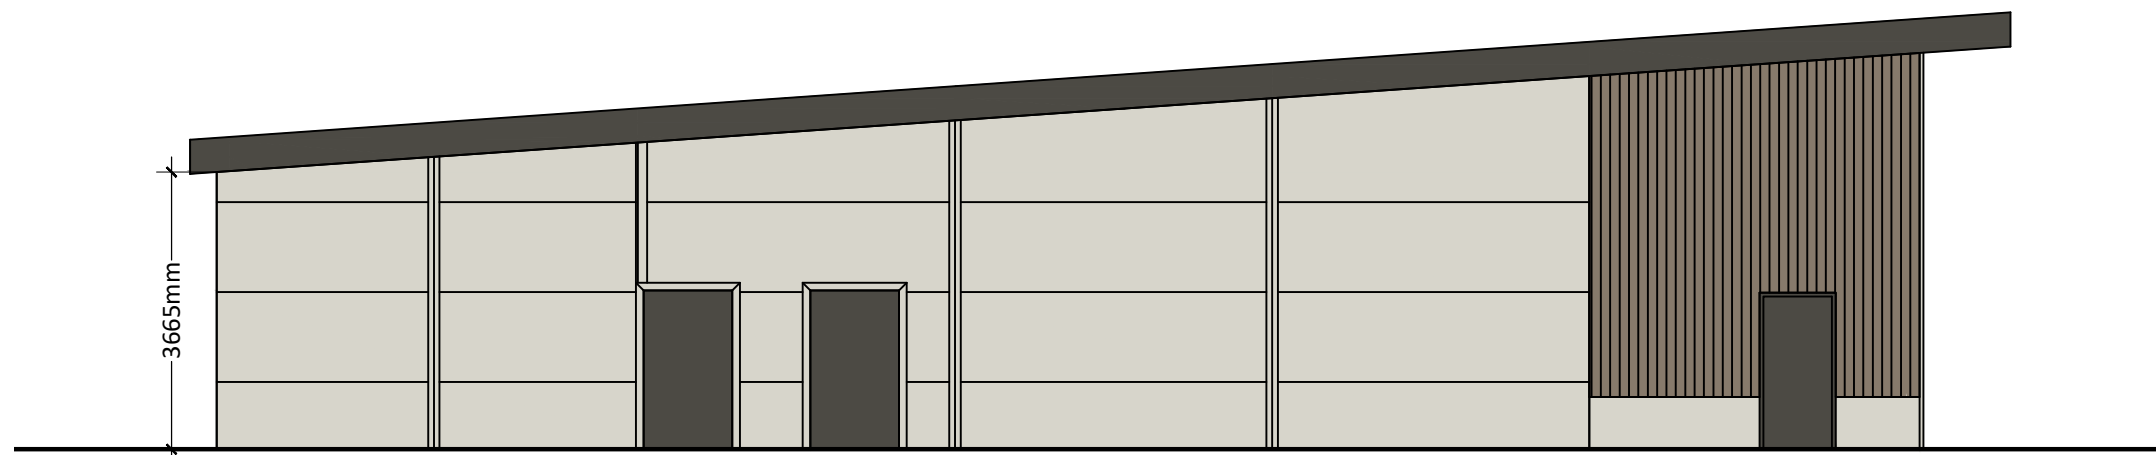


SIDE ELEVATION




FRONT ELEVATION

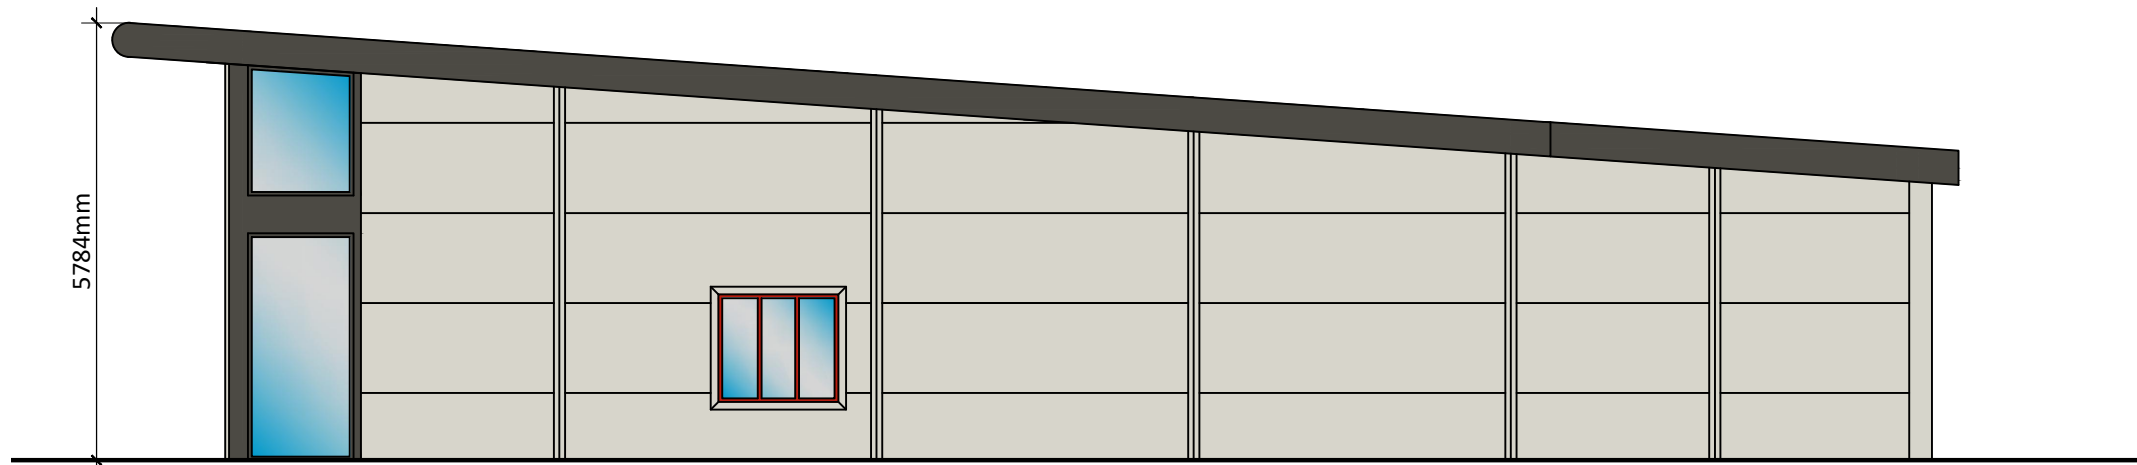


SIDE ELEVATION

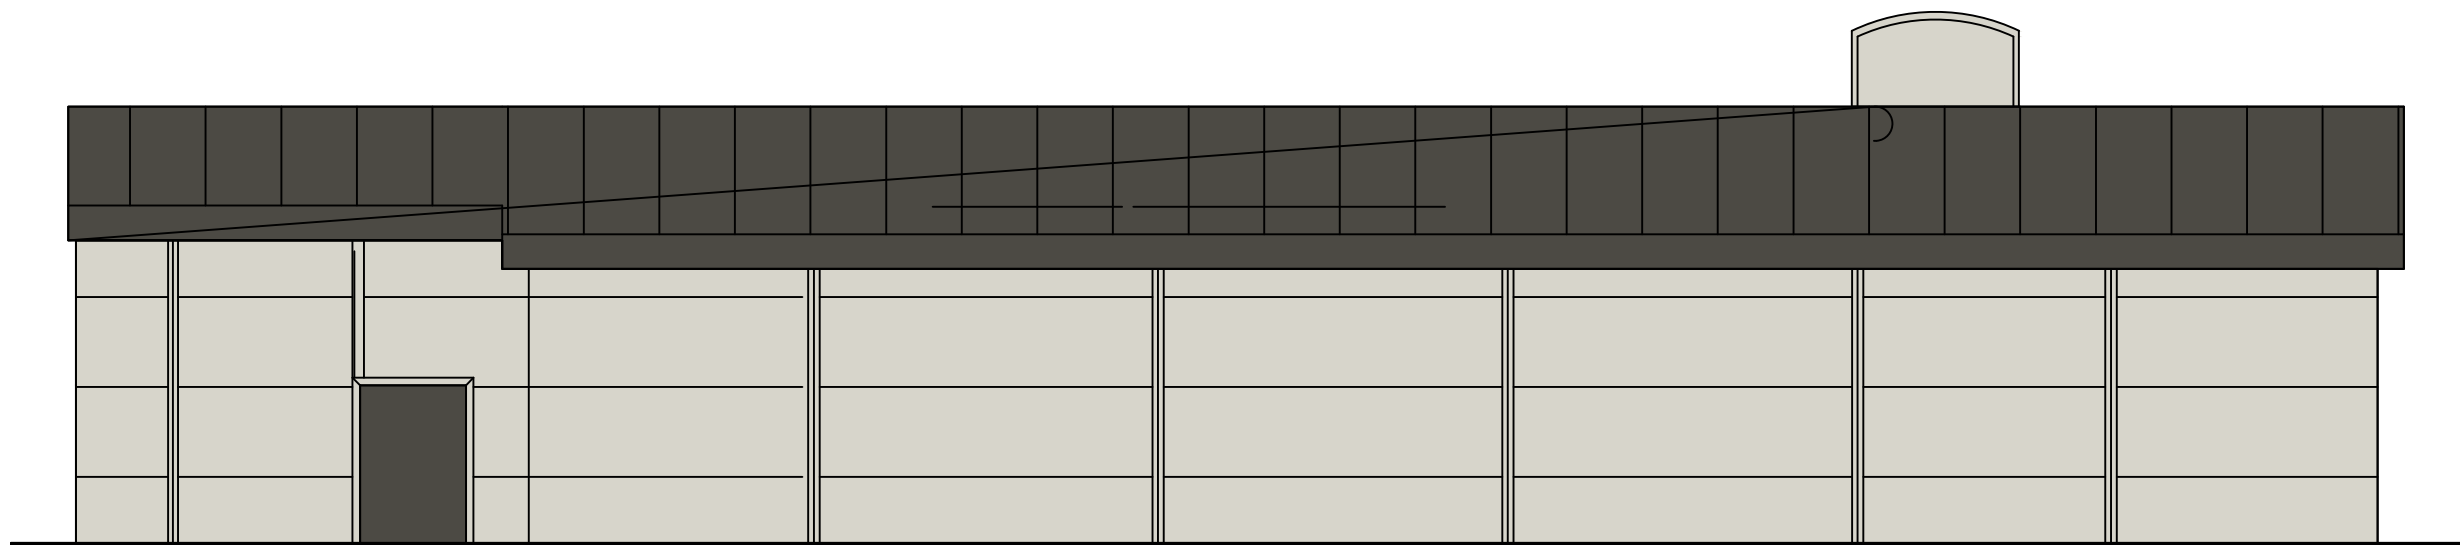

REAR ELEVATION

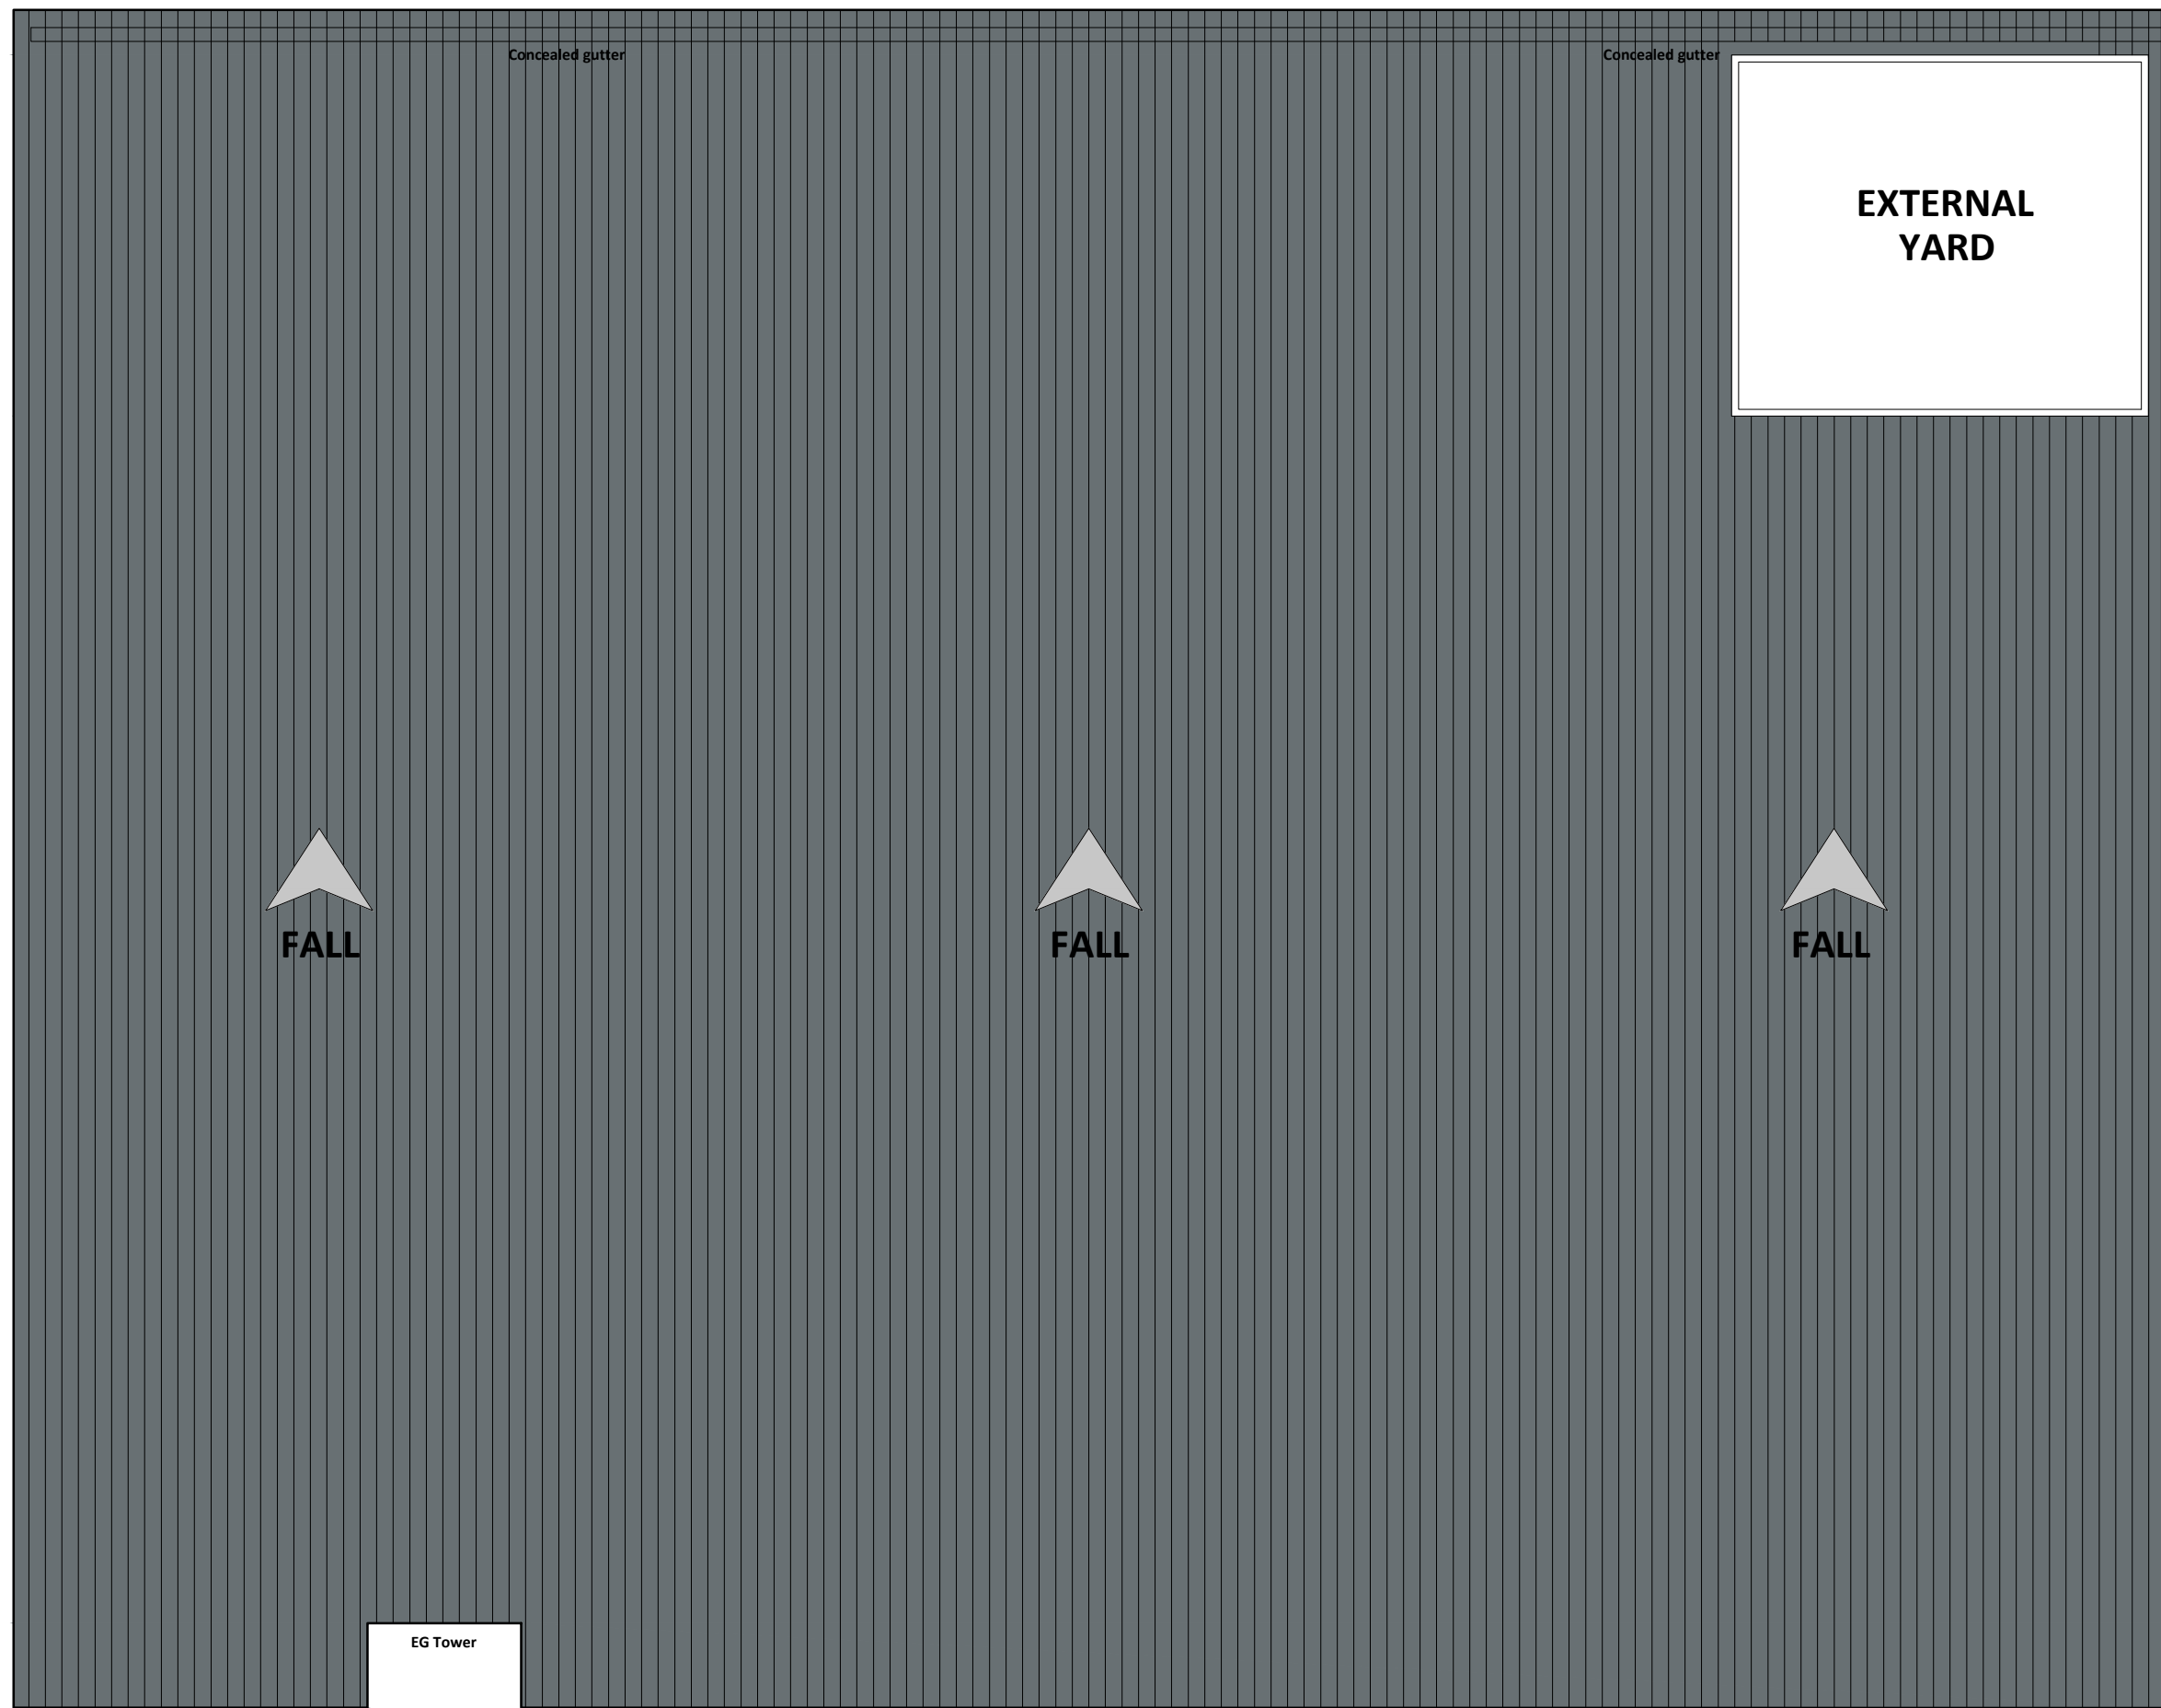

ROOF LAYOUT

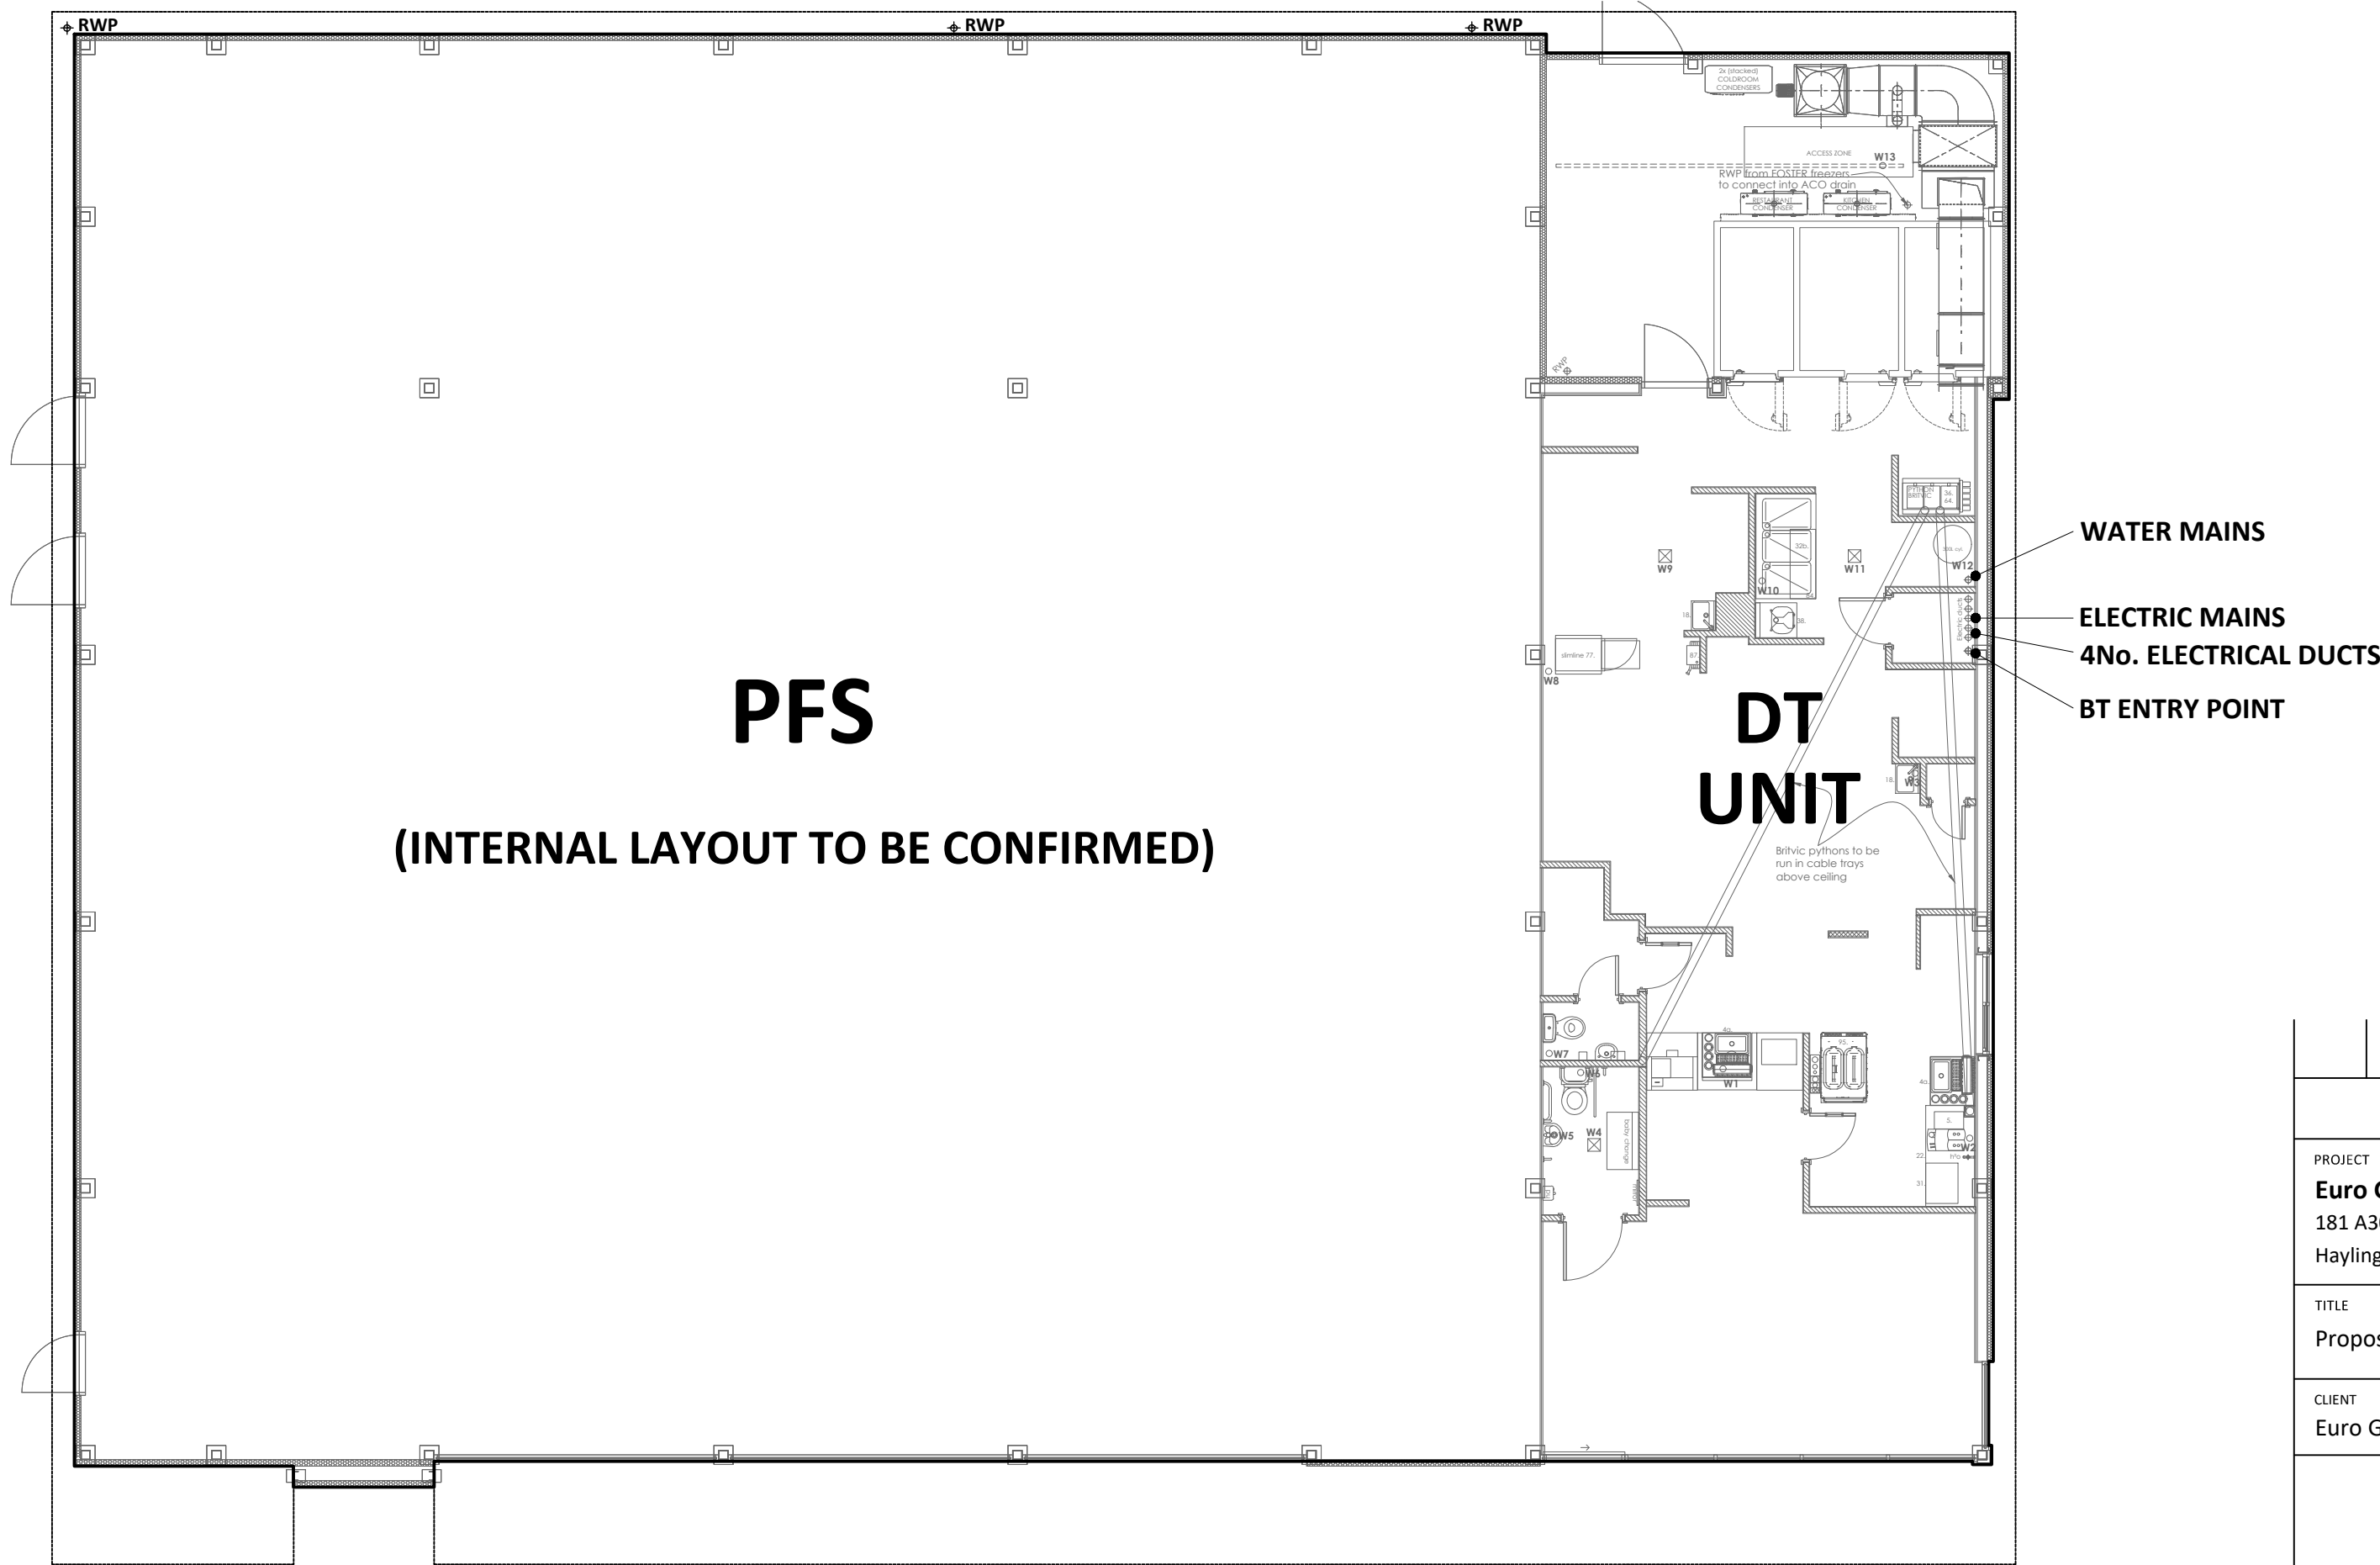

FLOOR LAYOUT

GENERAL NOTES

1. This plan has been prepared for the submission and approval under Town and Country Planning only.
2. Fuel installation to be fully compliant with all relevant current Licensing and Environmental Standard and Regulations.
3. Any advertisement shown is subject to a separate application.
4. Site levels to be detailed by engineer

GENERAL SITE NOTES

BUILDING MATERIALS

Refer to Proposed Building Elevations Sheet.

KEY:


- Fascia, Capping and Glazing - Umbra Grey RAL 7022
- Isoclad Composite Panel in Hamlet RAL 9002
- Havwood H0940 Chocolate Vertically laid Trekker boards
- Glazing (By others) frames un Umbra Grey RAL 7022

PLANNING

PROJECT
Euro Garages
181 A3023 Havant Road
Hayling Island PO11 0LG

TITLE
Proposed Building Layout

CLIENT
Euro Garages

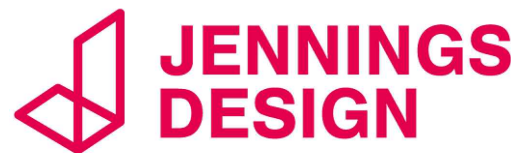

8 Feast Field, Horsforth, Leeds, West Yorkshire, LS18 4TJ
www.jennings-design.com 01274 395422 office@jennings-design.com

Drawn: GE Check: HJ Scale: 1:200 @ A1 Date: Jan '23

Plan Number: 221034 - 104

0 10 20
SCALE - METRES - 1:200