



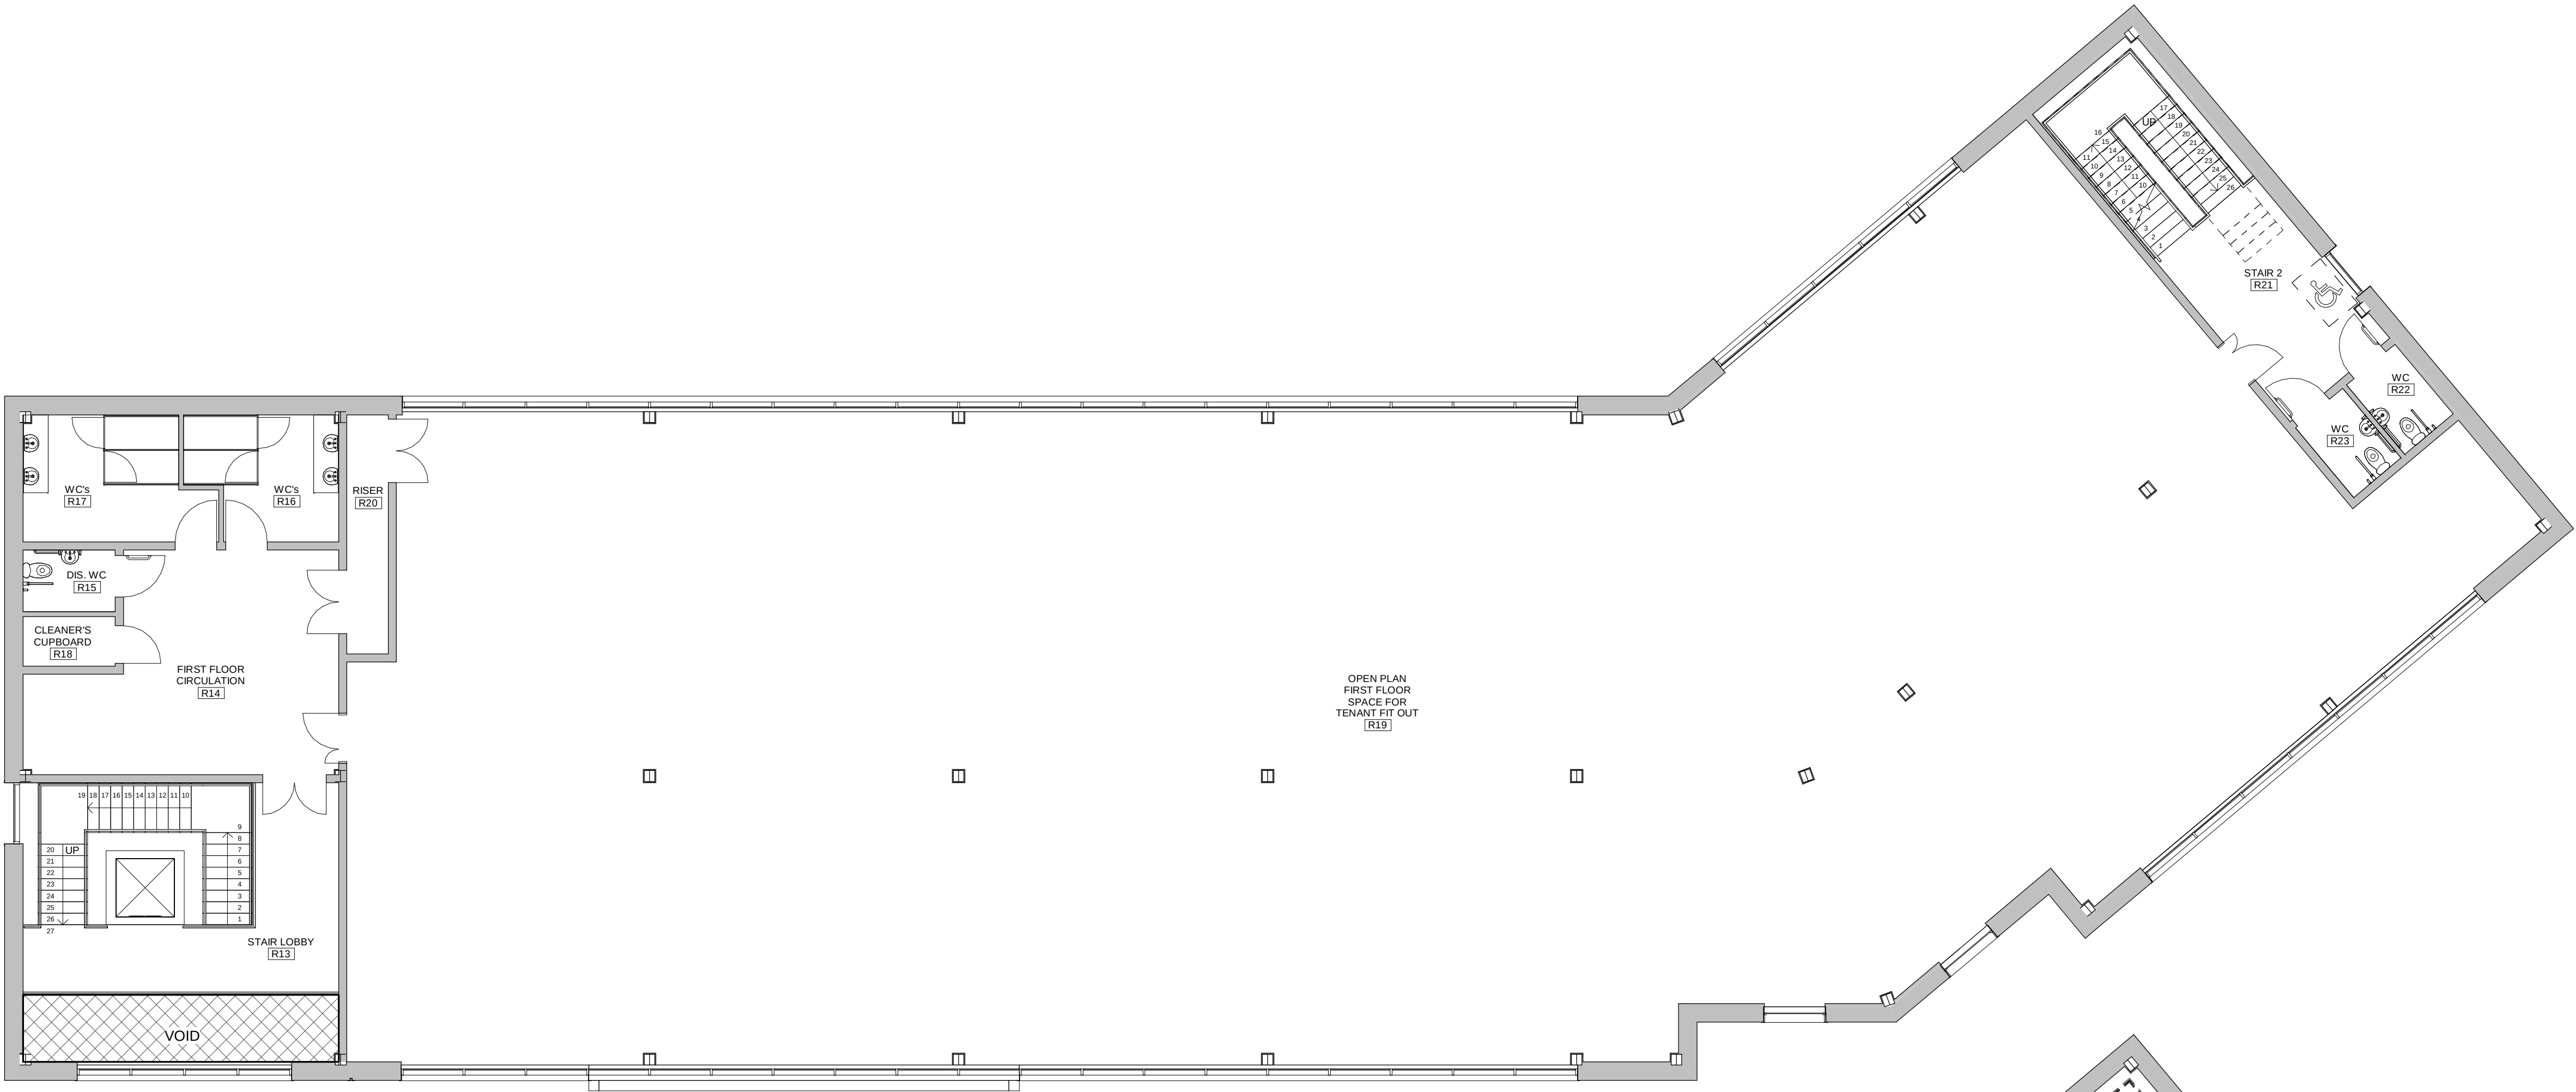

1 First Floor Plan
1 : 100

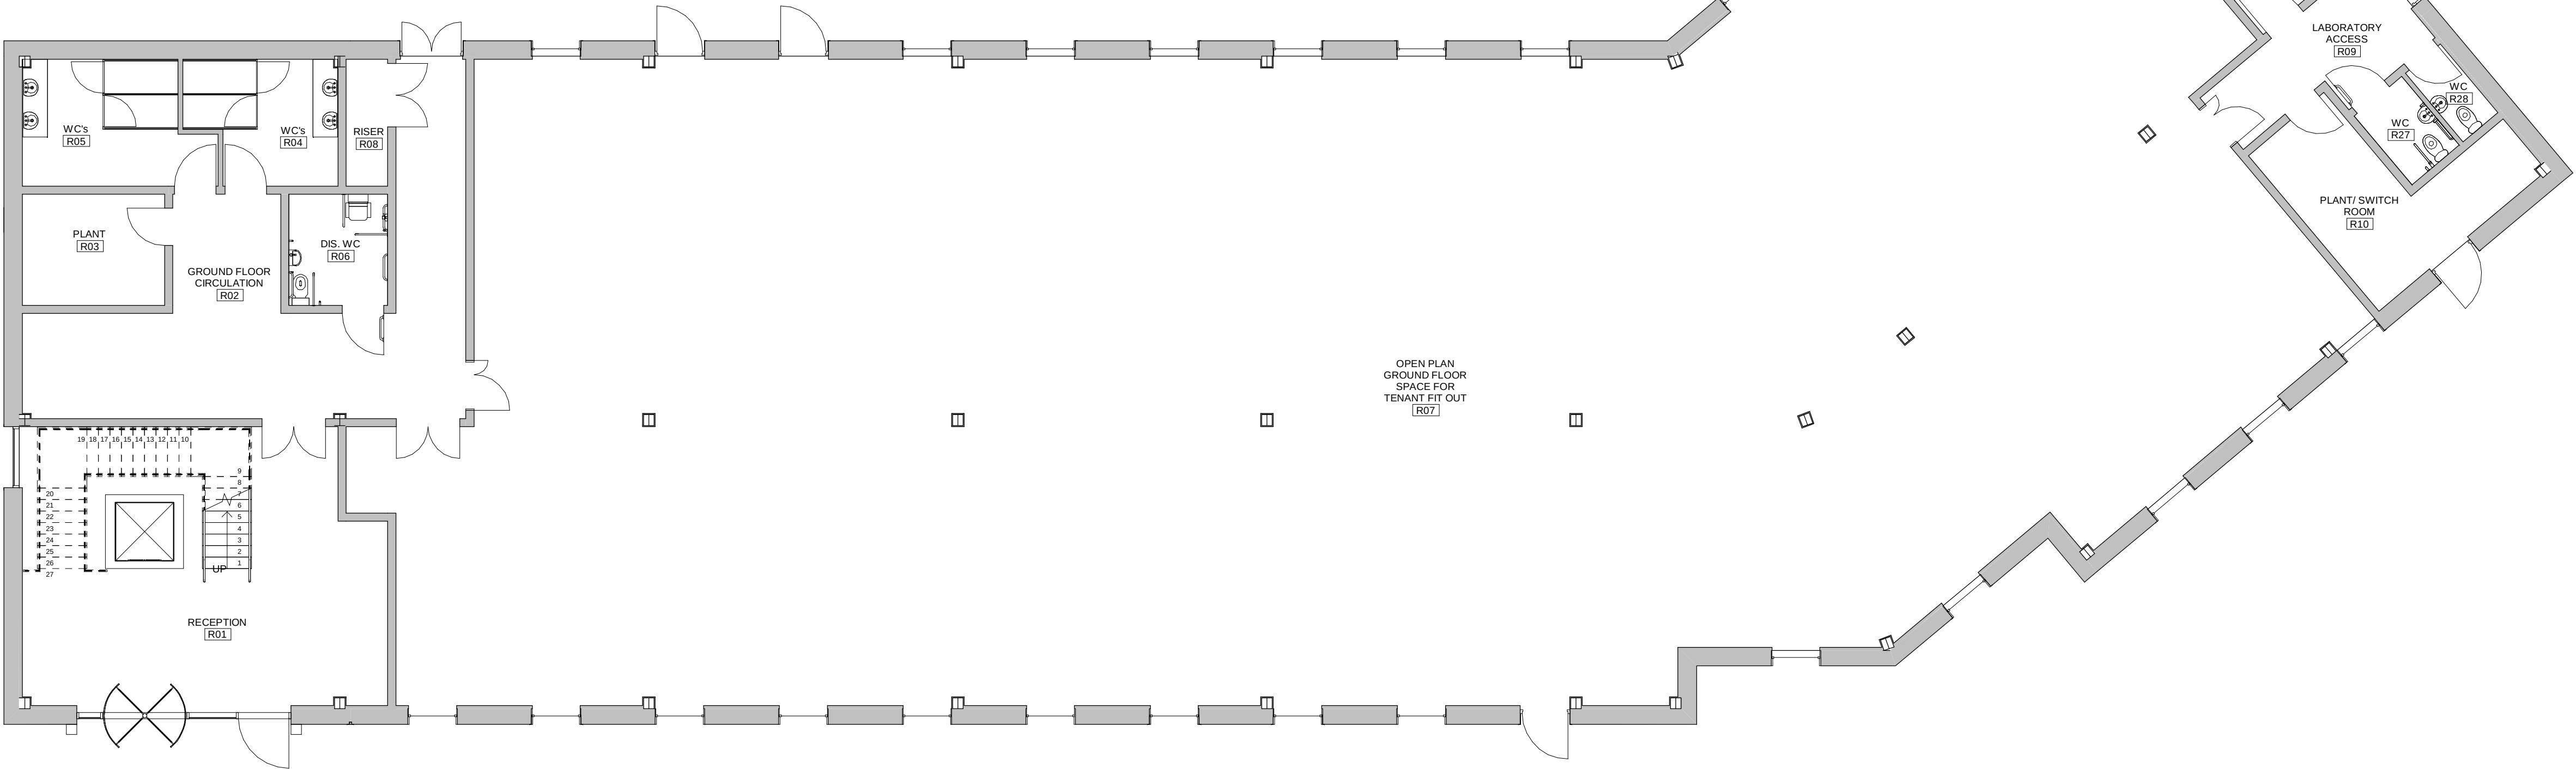

2 Ground Floor Plan
1 : 100

A Sheet title block updated		RP 28.02.2023	
Rev	Description	Chk	Date

27 Greville Street
London, EC1N 8SU.

tel +44(0)20 7400 2120

enquiries@cornisharchitects.com
www.cornisharchitects.com

RIBA
Chartered Practice

cornish architects

Project Title.

SOLENT ROAD, HAVANT

Drawing Title.

OFFICE FLOOR PLANS

Drawing Status.

TOWN PLANNING



Drawn By.	Scale.	Date.	Chk'd By.
RP	1:100 @ A1	19/11/2020	ED

Drawing No.	Rev.
23002 - TP - 006	A