



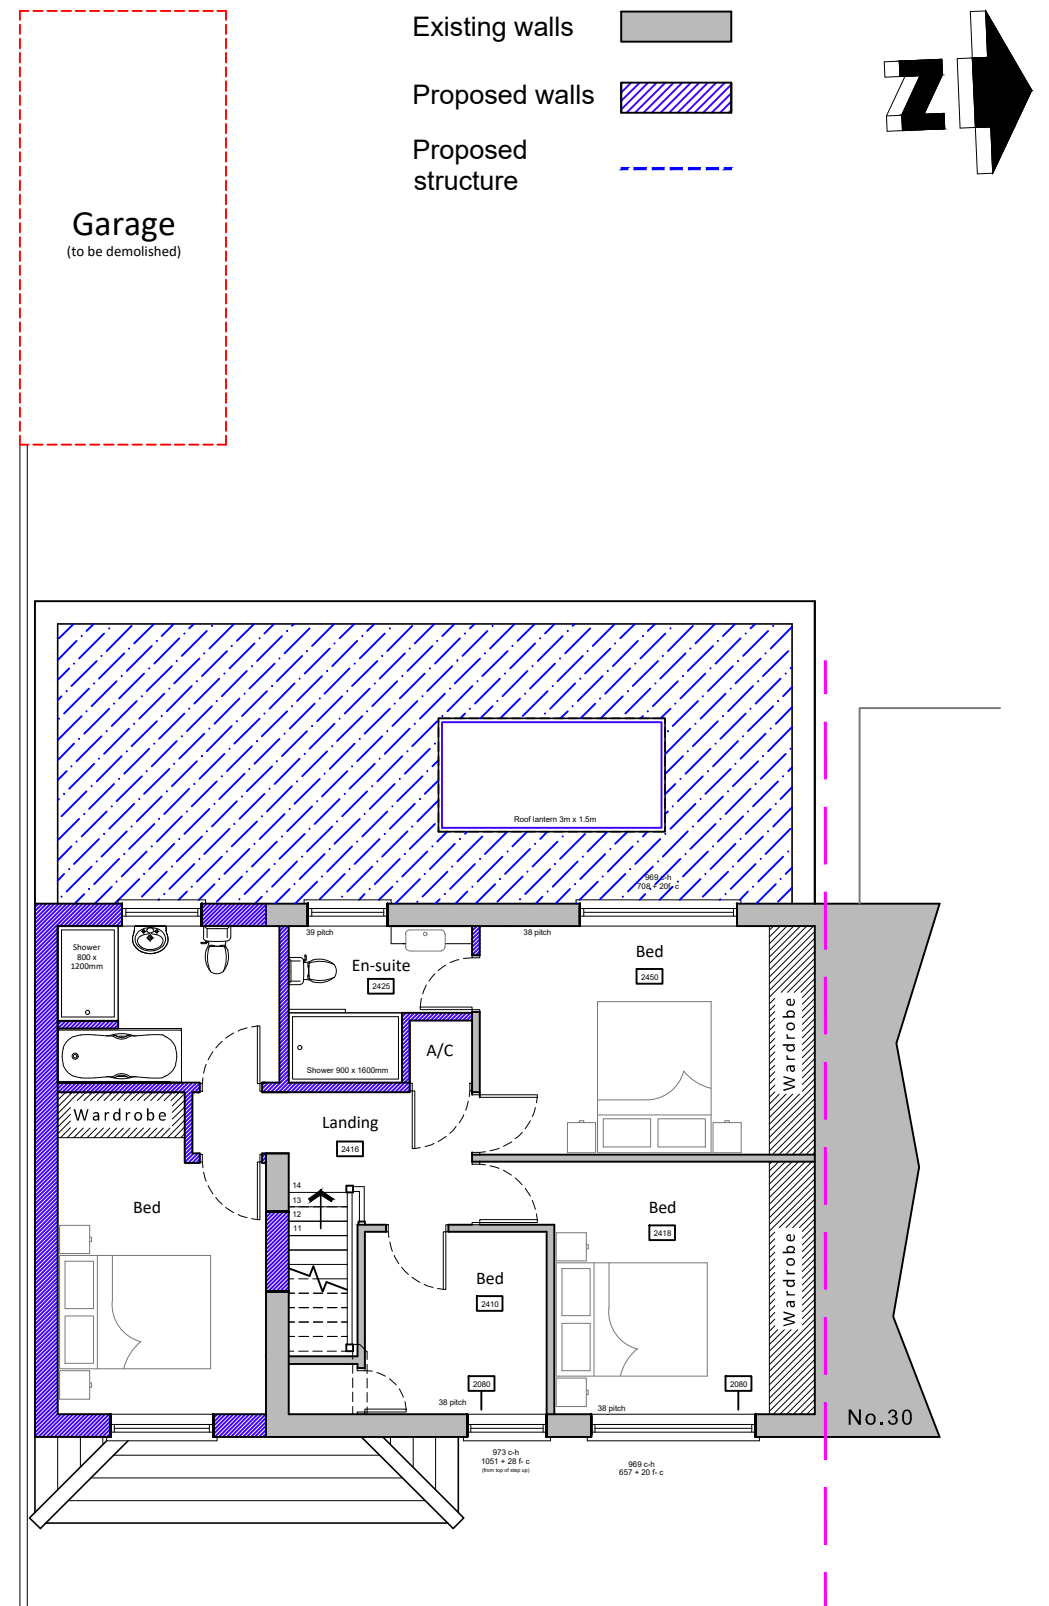

For MR & MRS TUNBRIDGE	Title PROPOSED FLOOR PLANS	Office Tel: 01243 933732
Project PROPOSED EXTENSION 32 LITTLEPARK AVENUE, BEDHAMPTON, PO9 3QY.	Date JULY 2023	Email: admin@jb-architecturedesign.com
	Drawn JB	Web: www.jb-architecturedesign.com
	Scale 1:100 @ A3	
	Job Number PL 722.22	Revision A
	Drawing Number -04	
	Checked	

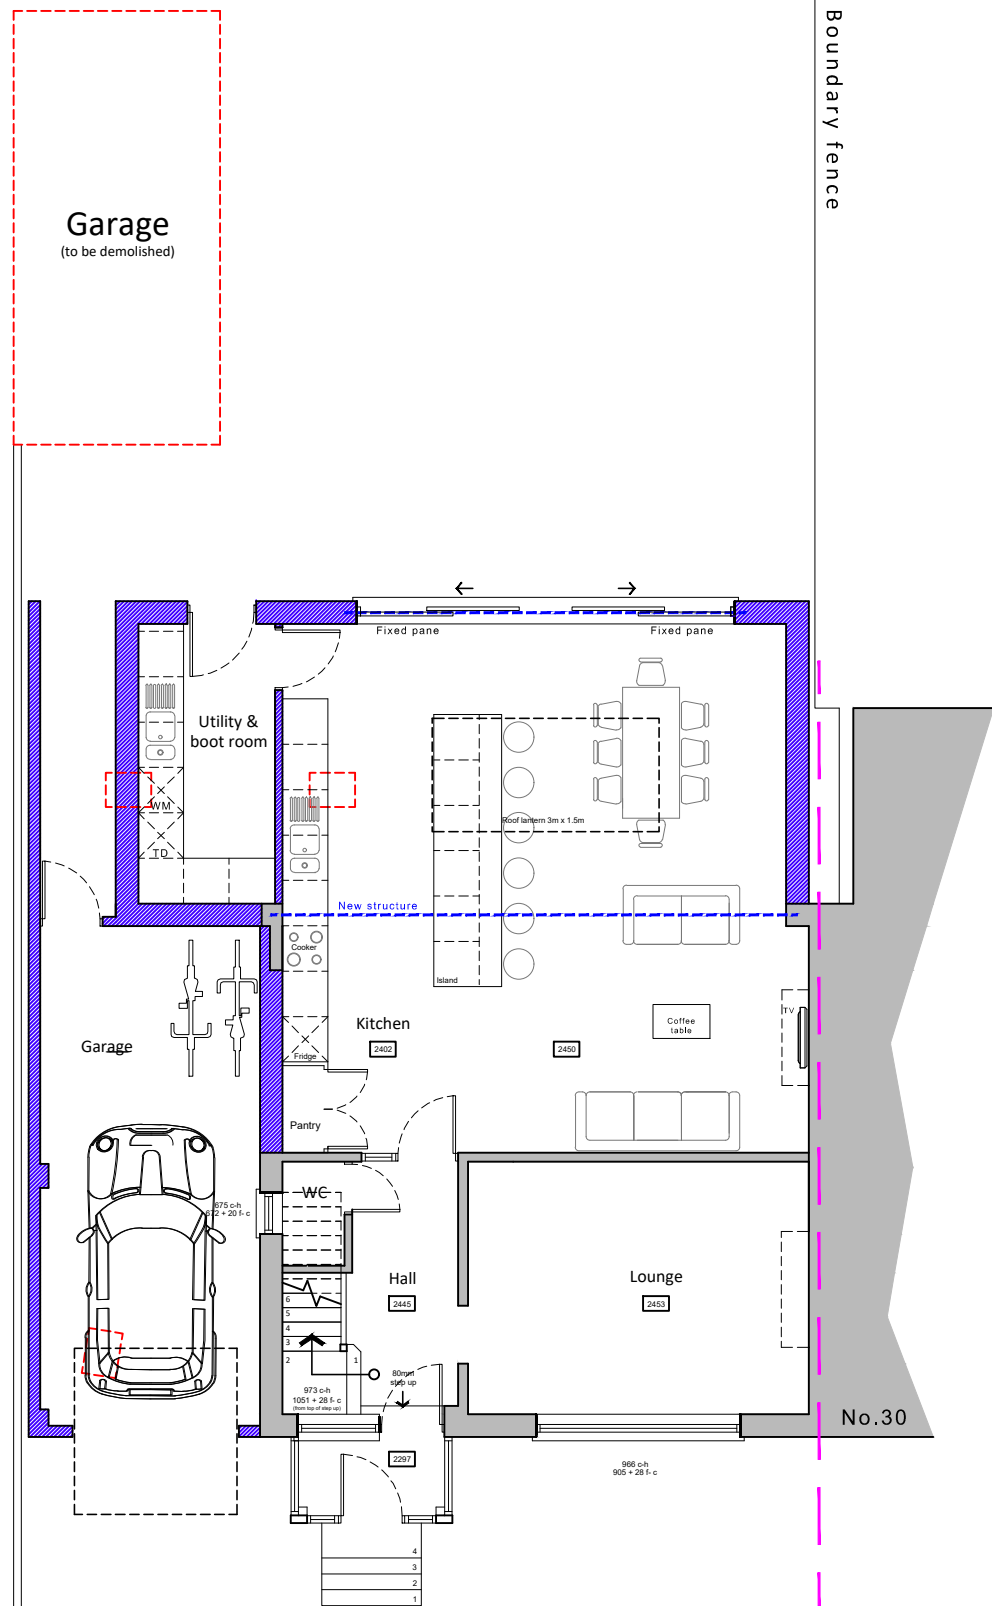