


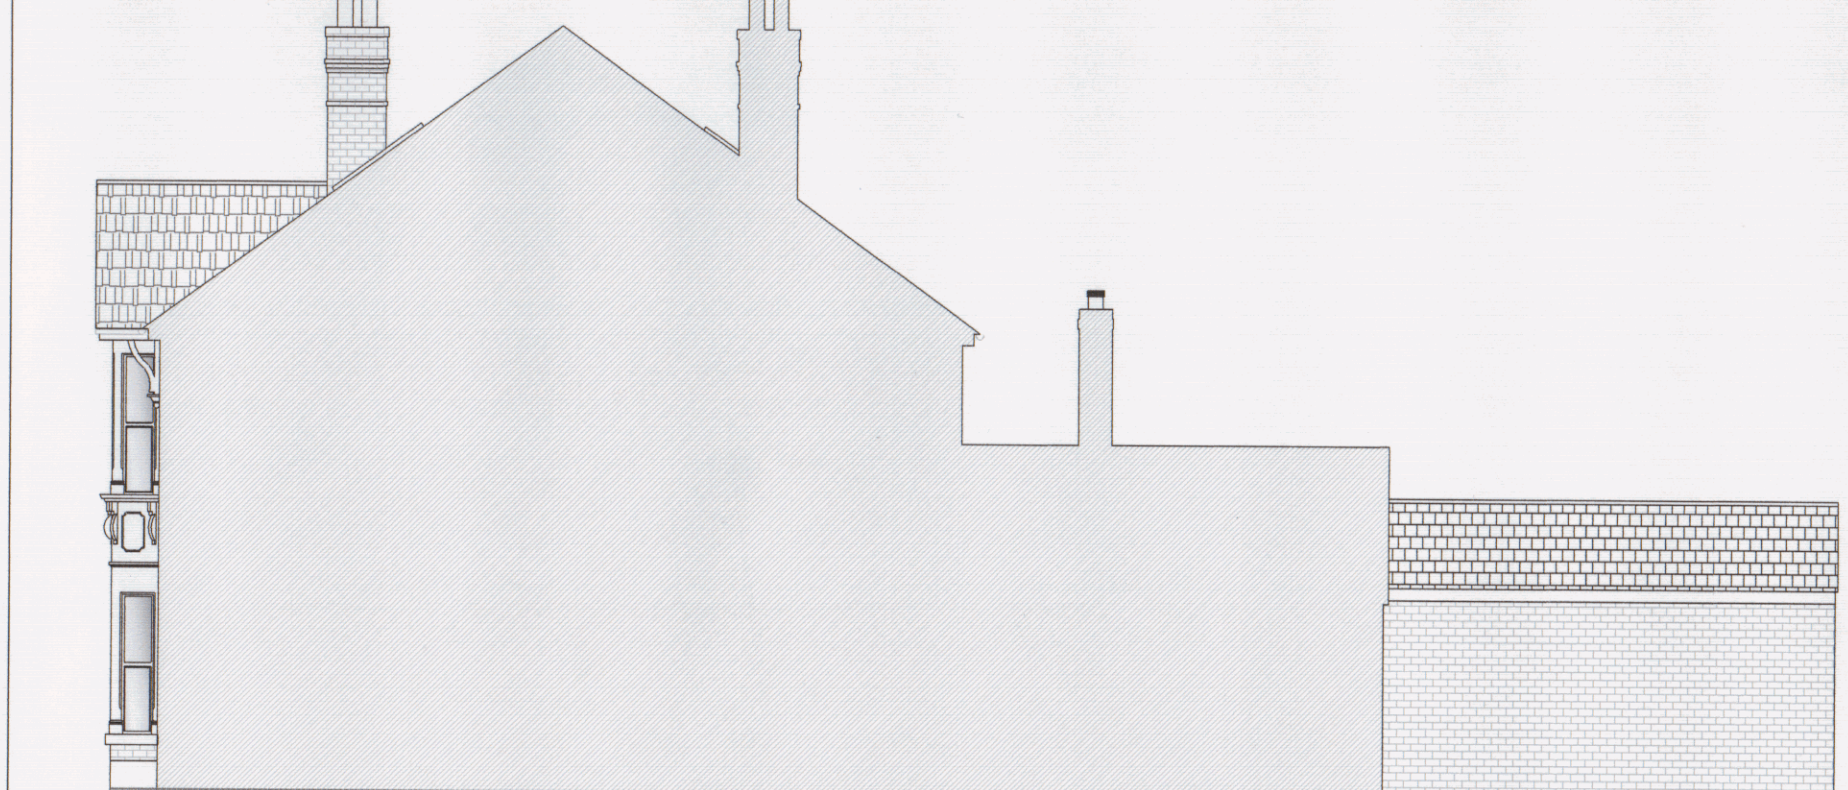


1 EXISTING SIDE ELEVATION
1:100 (NO CHANGE)




2 EXISTING REAR ELEVATION
1:100




3 EXISTING SIDE ELEVATION
1:100

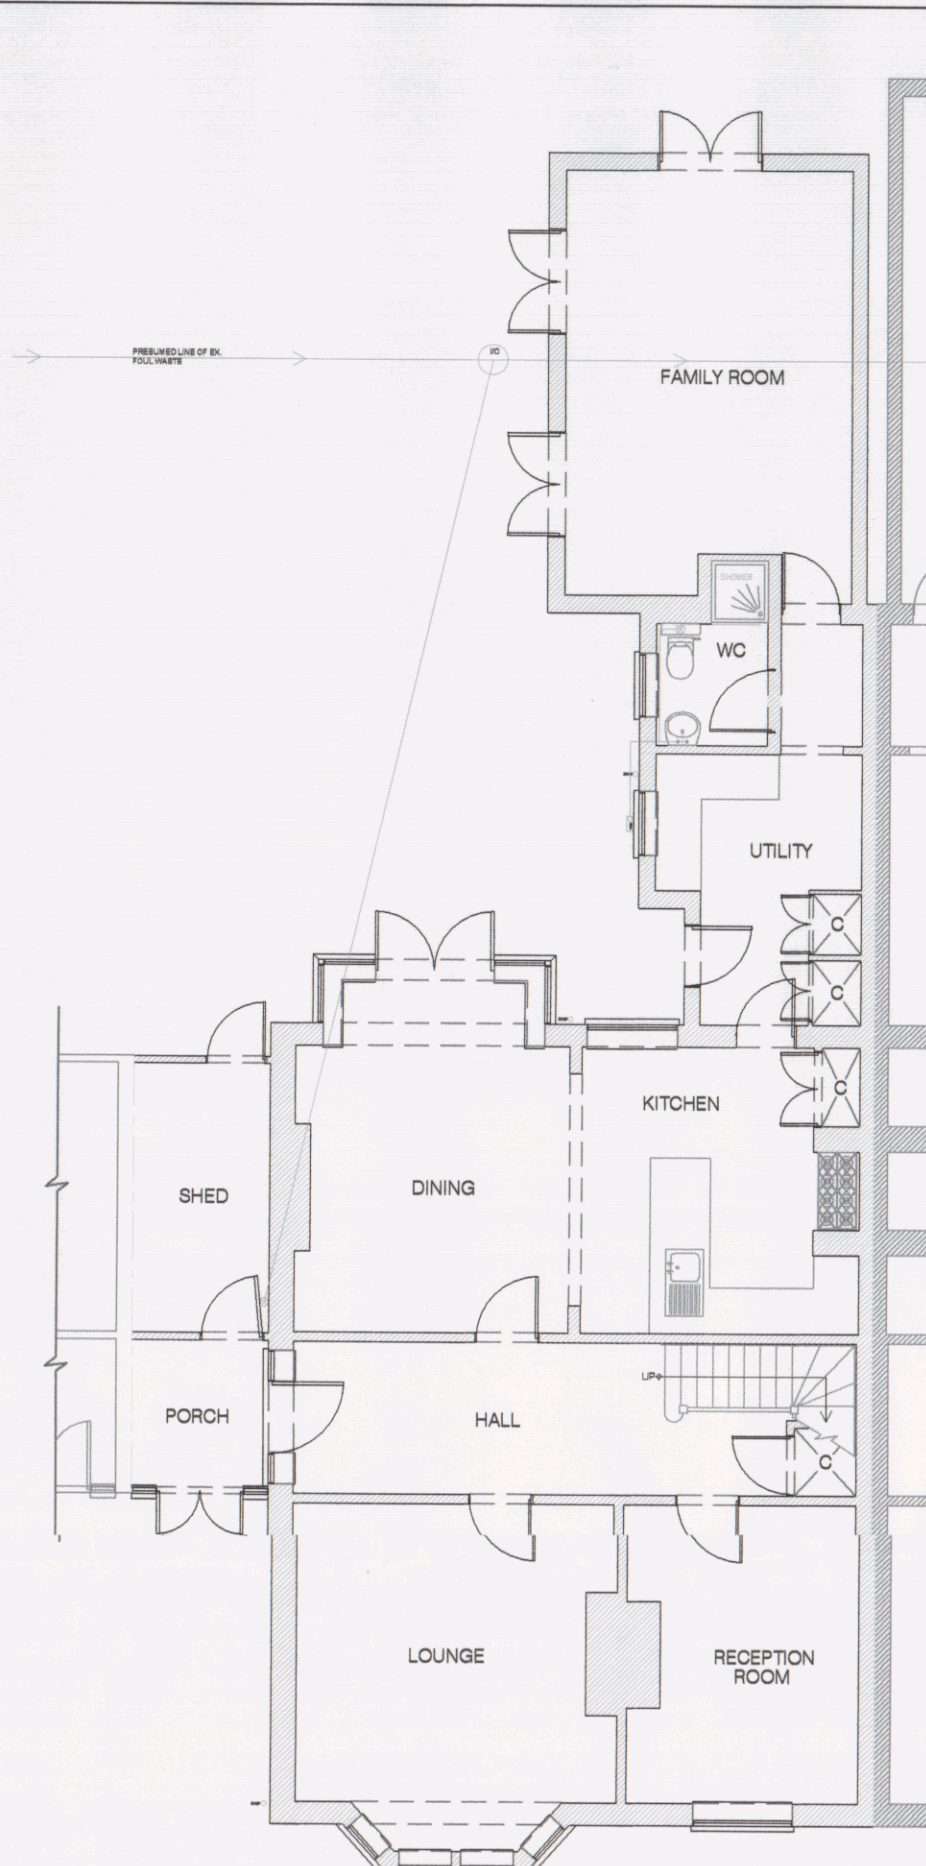


4 EXISTING GROUND FLOOR PLAN
1:100

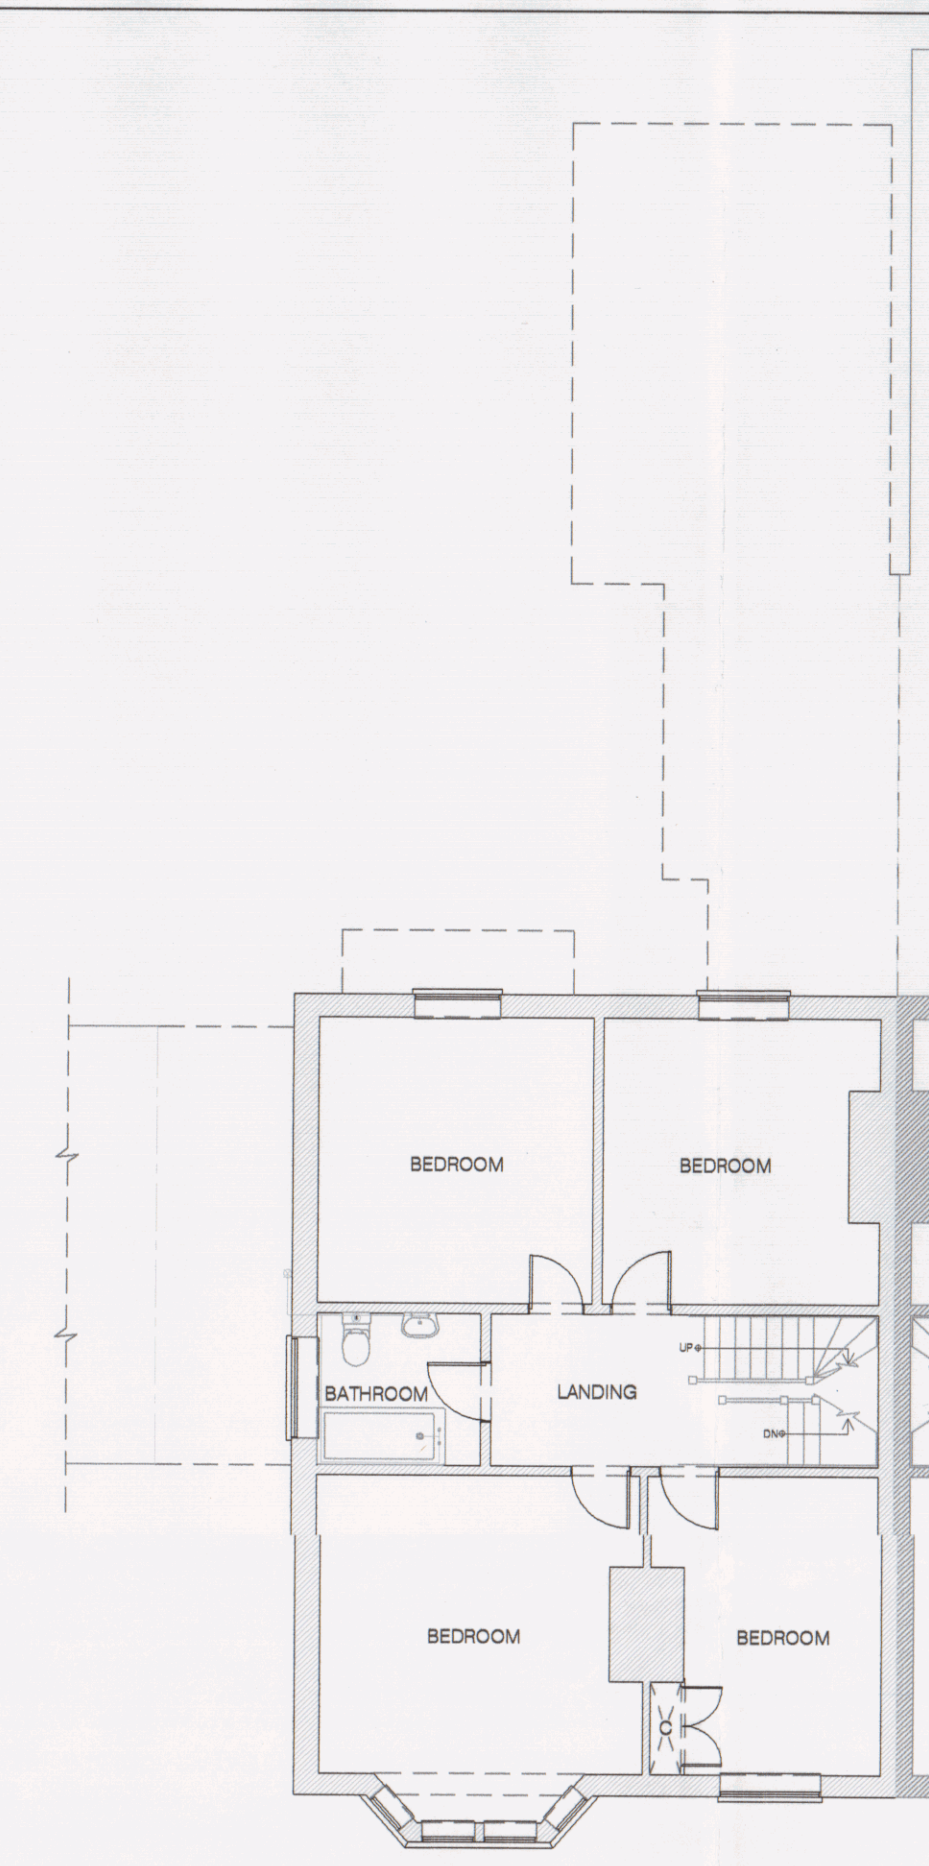

5 EXISTING FIRST FLOOR PLAN
1:100

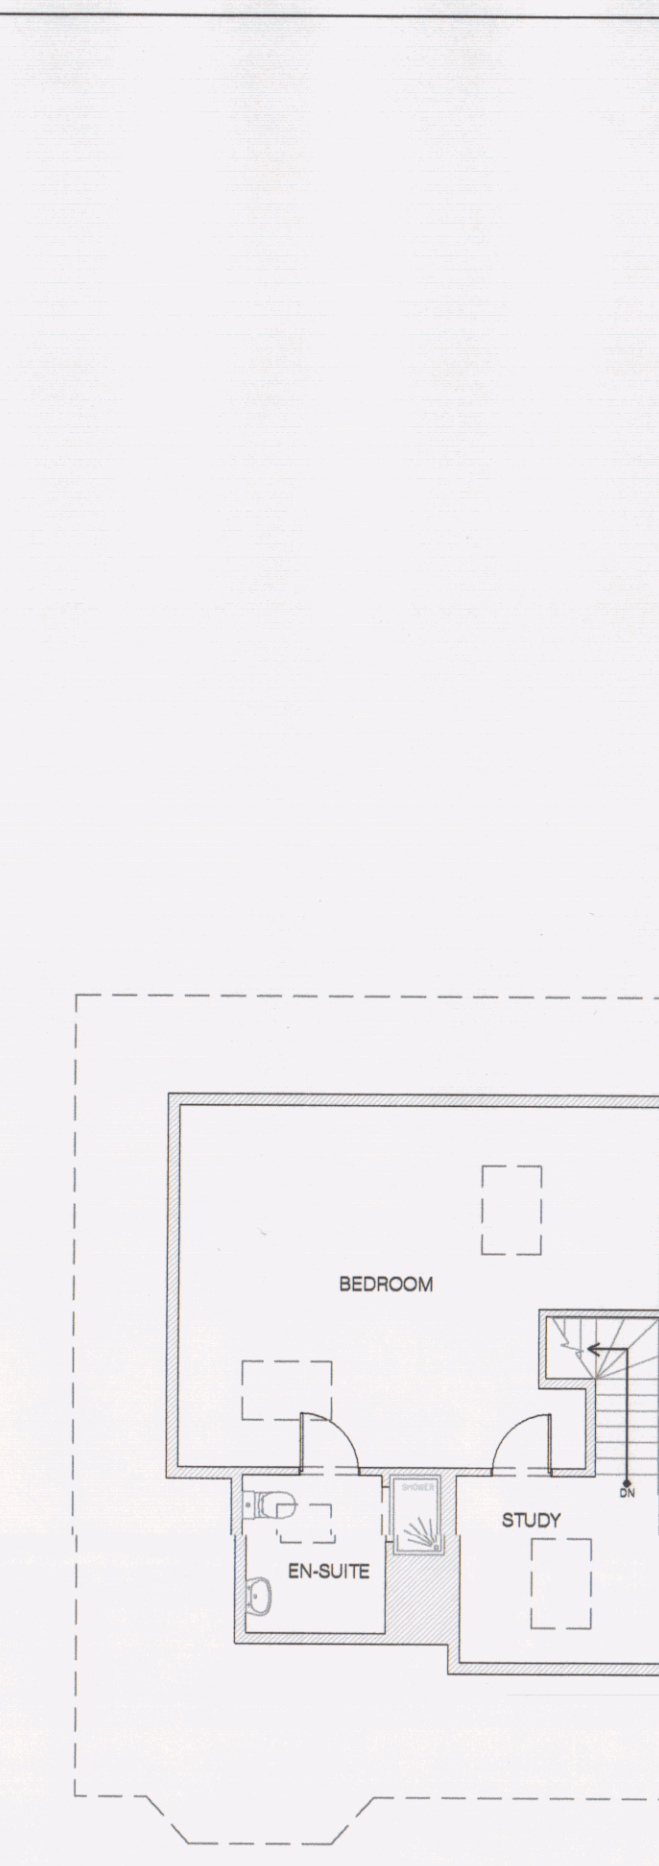

6 EXISTING SECOND FLOOR PLAN
1:100

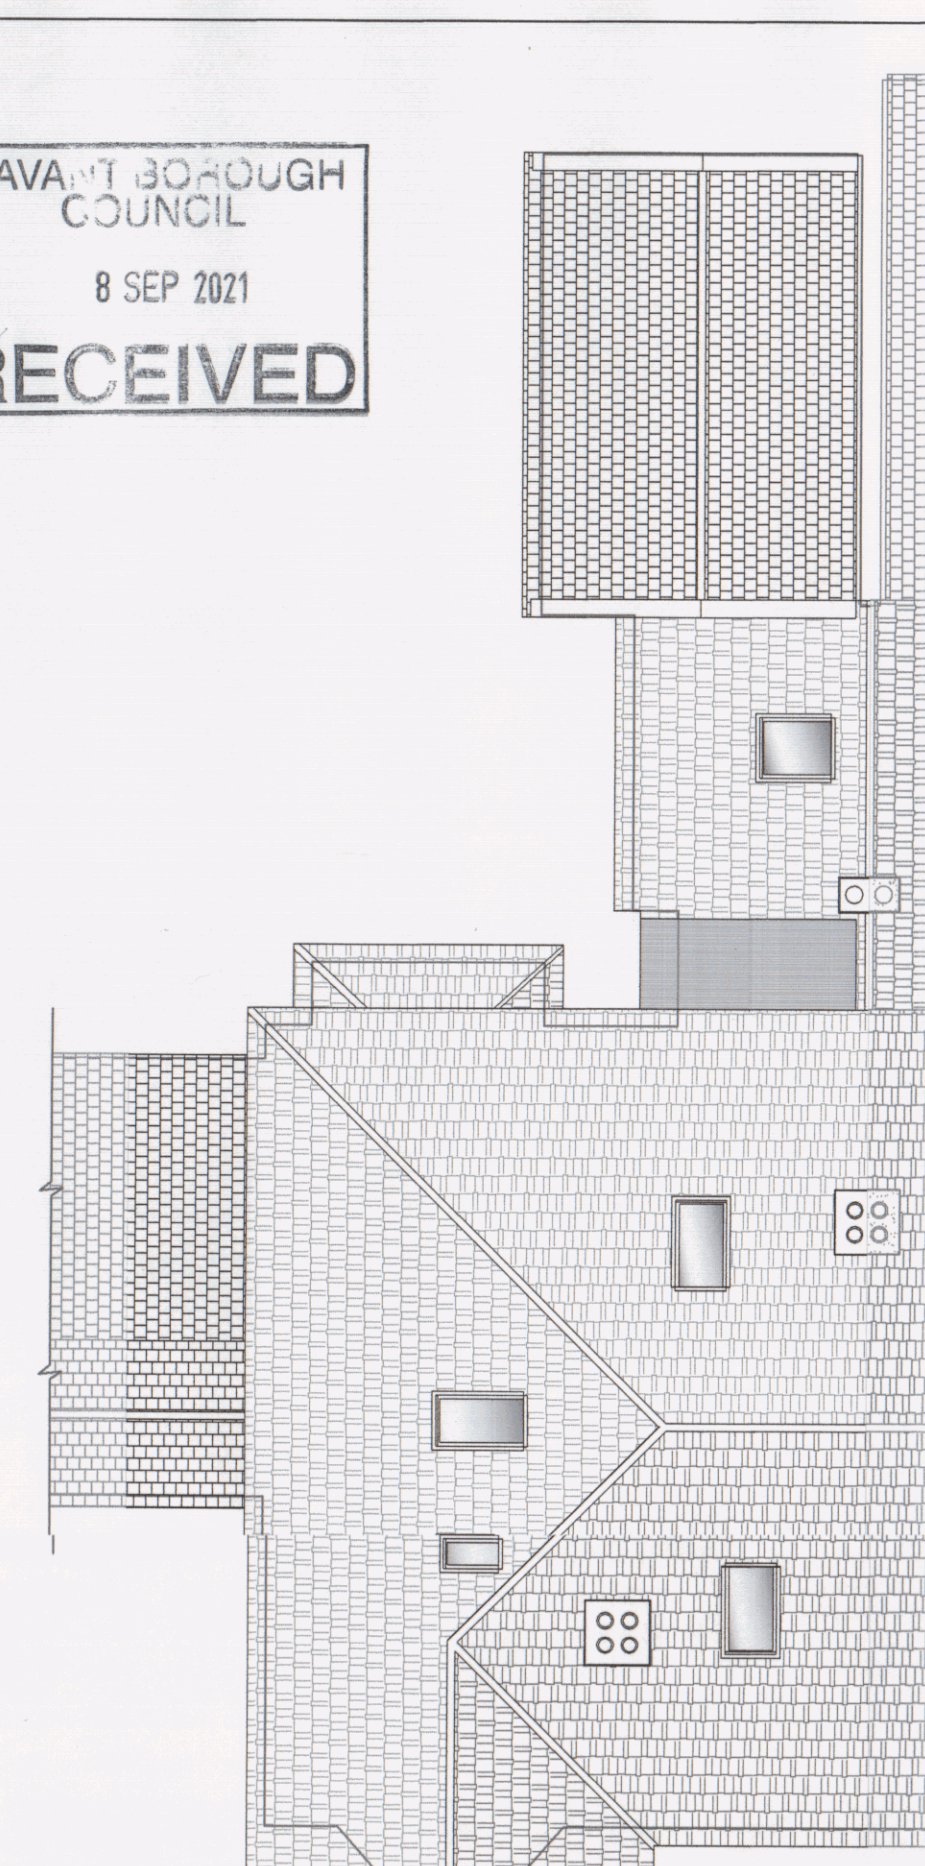

7 EXISTING ROOF ELEVATION
1:100




8 PROPOSED SIDE ELEVATION
1:100 (NO CHANGE)




9 PROPOSED REAR ELEVATION
1:100




10 PROPOSED SIDE ELEVATION
1:100

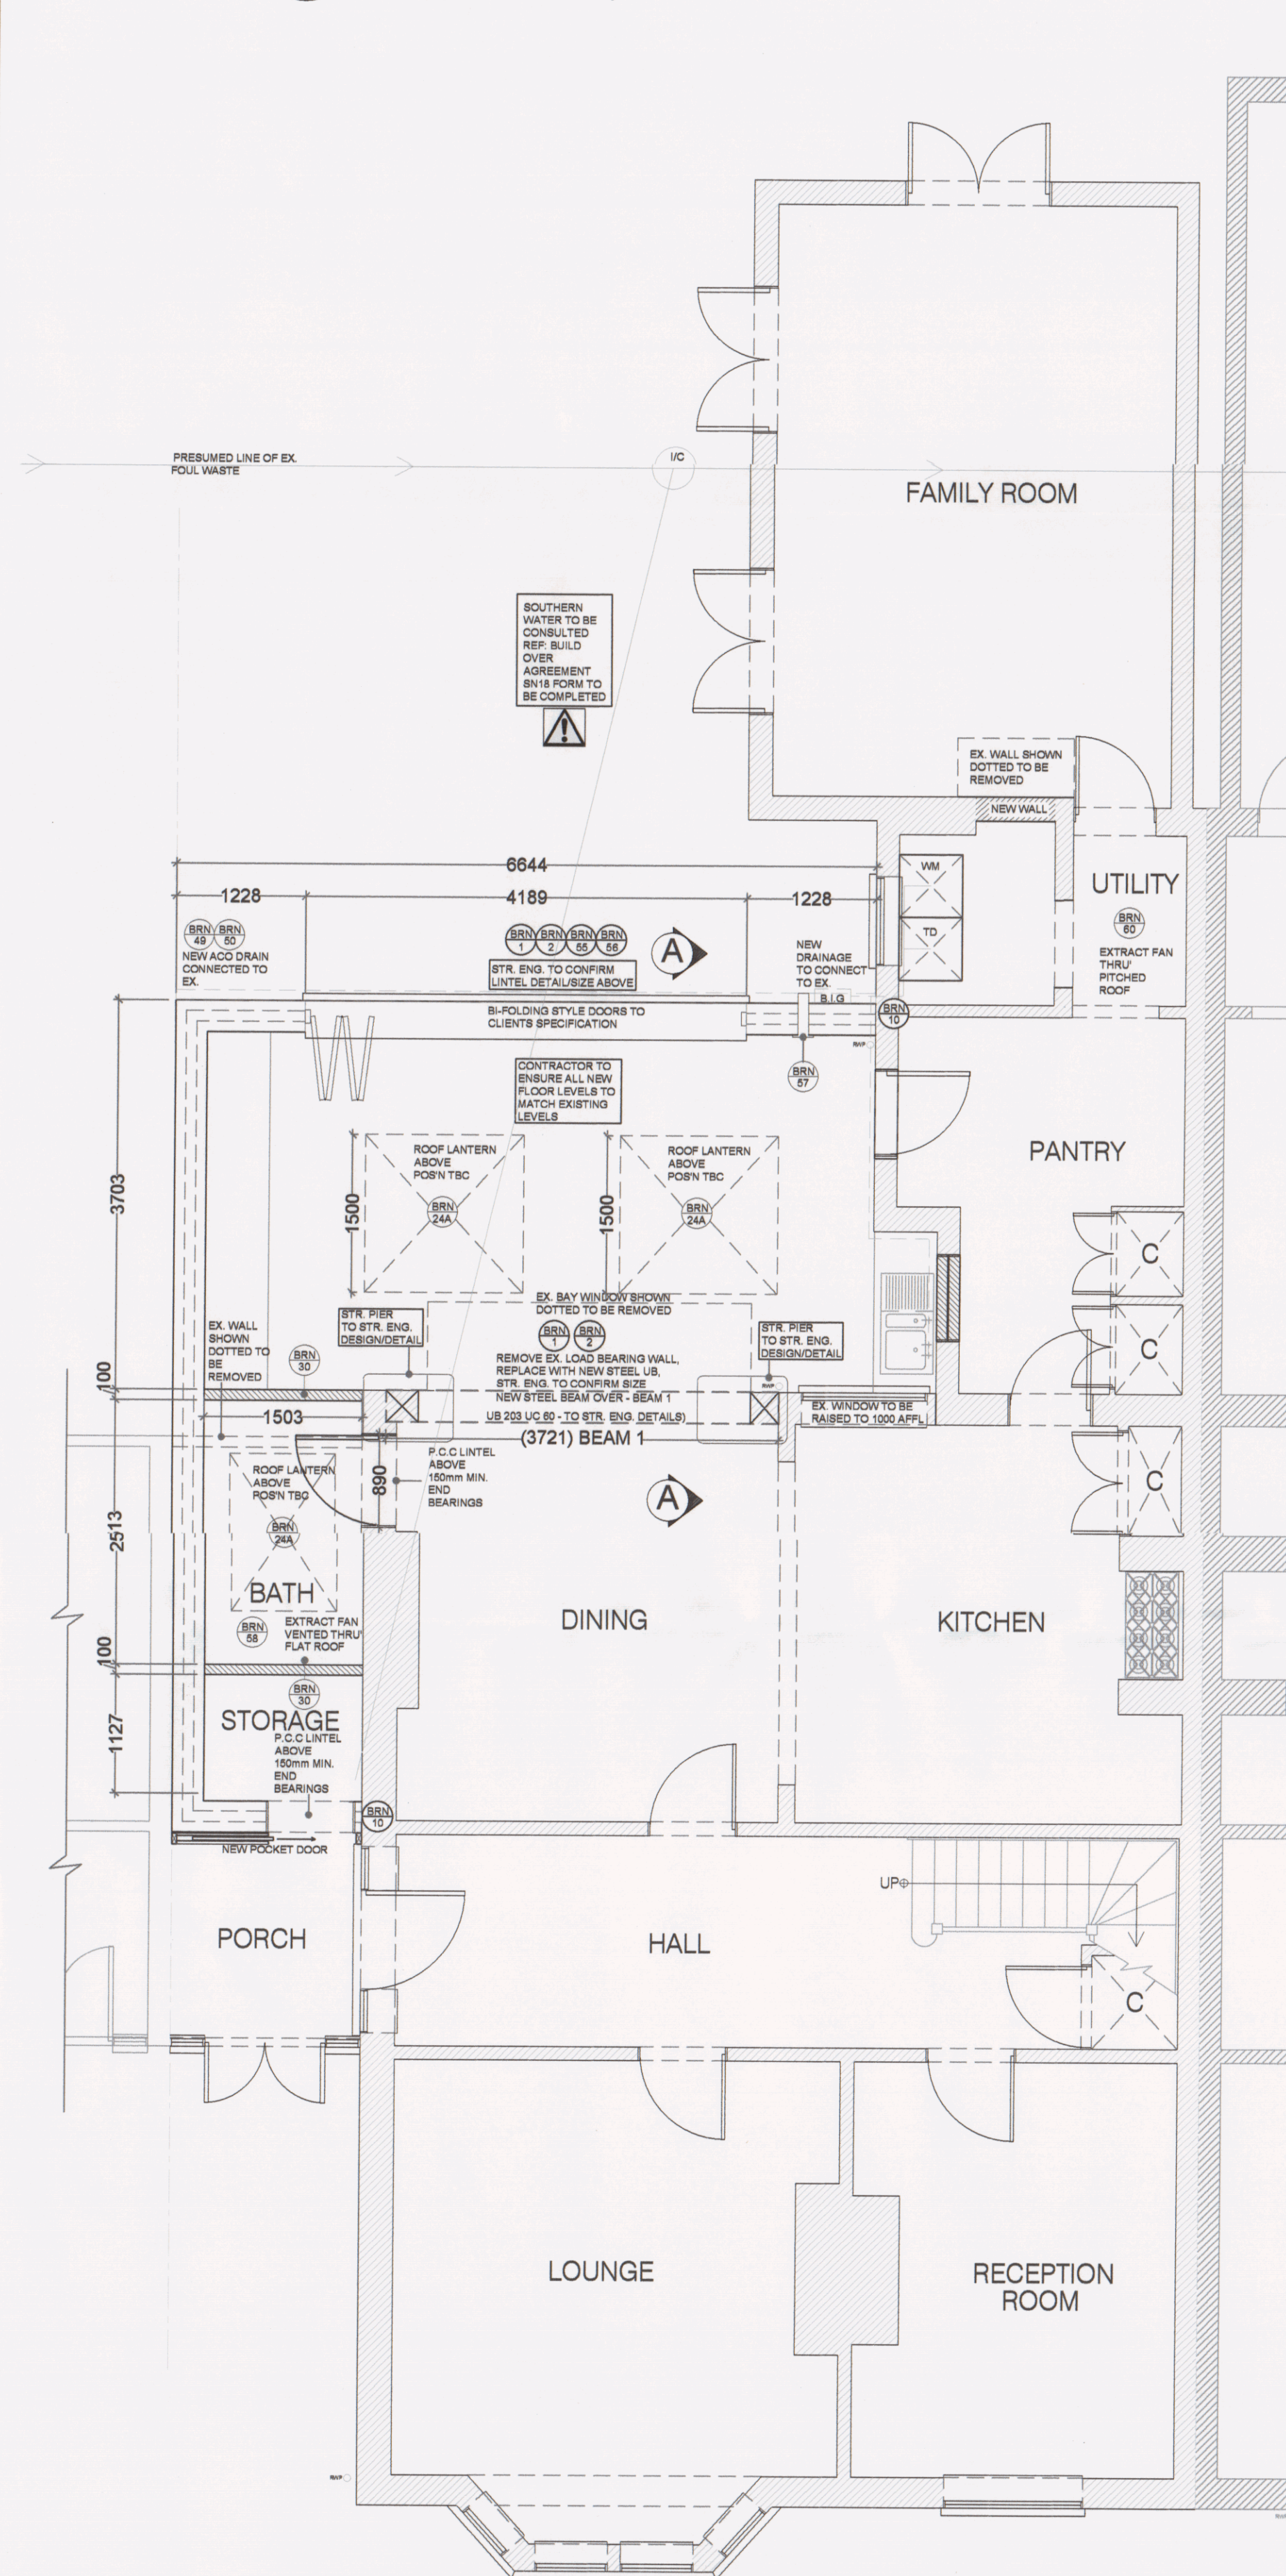


18 PROPOSED GROUND FLOOR PLAN
1:50

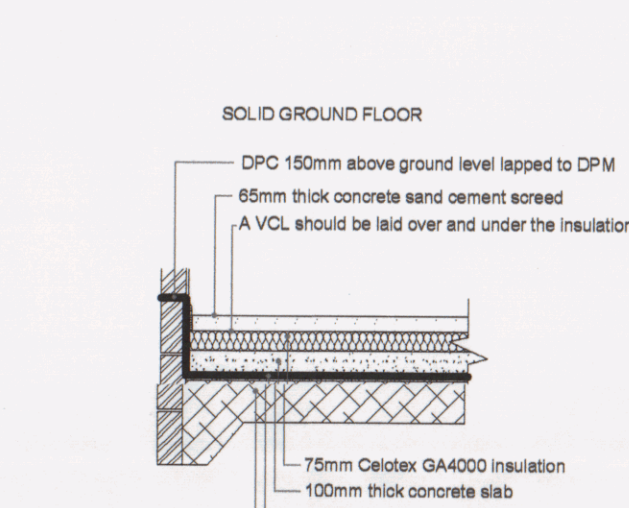


11 PROPOSED FLOOR SECTION
1:25

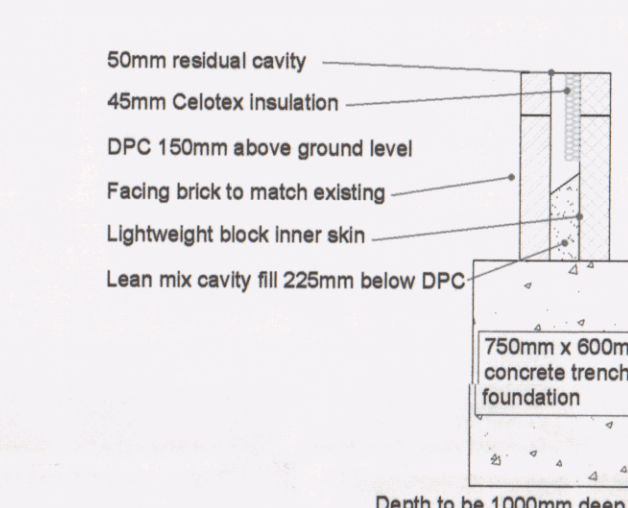


12 PROPOSED FOUNDATION DETAIL
1:25

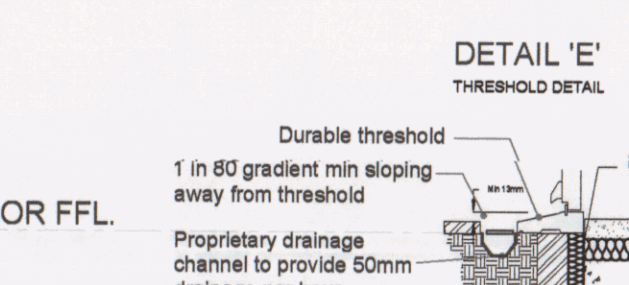


13 PROPOSED ACO DRAIN DETAIL
1:25

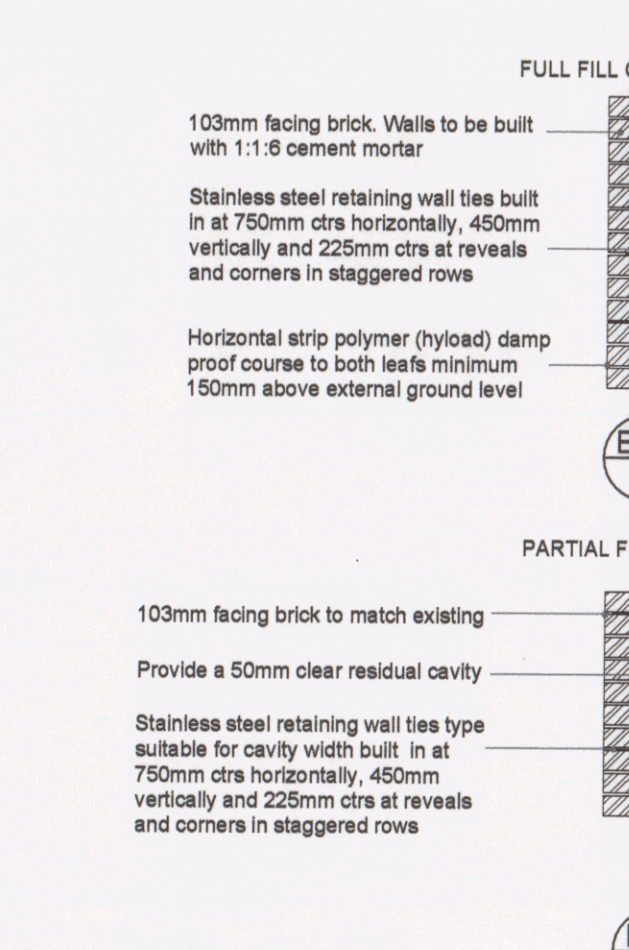


16 PROPOSED WALL SECTION THRU'
1:25

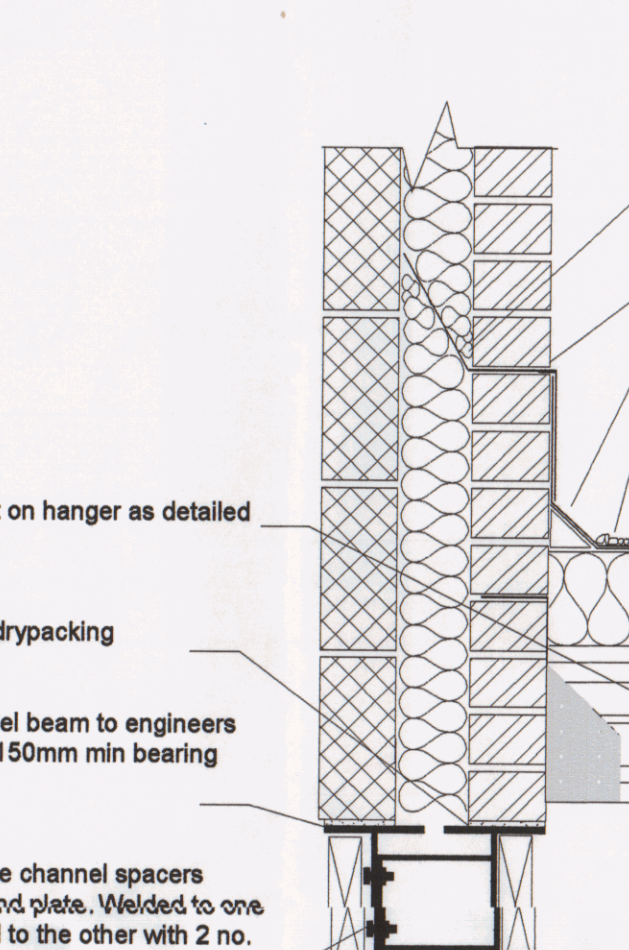


17 PROPOSED DETAIL 'G'
1:10

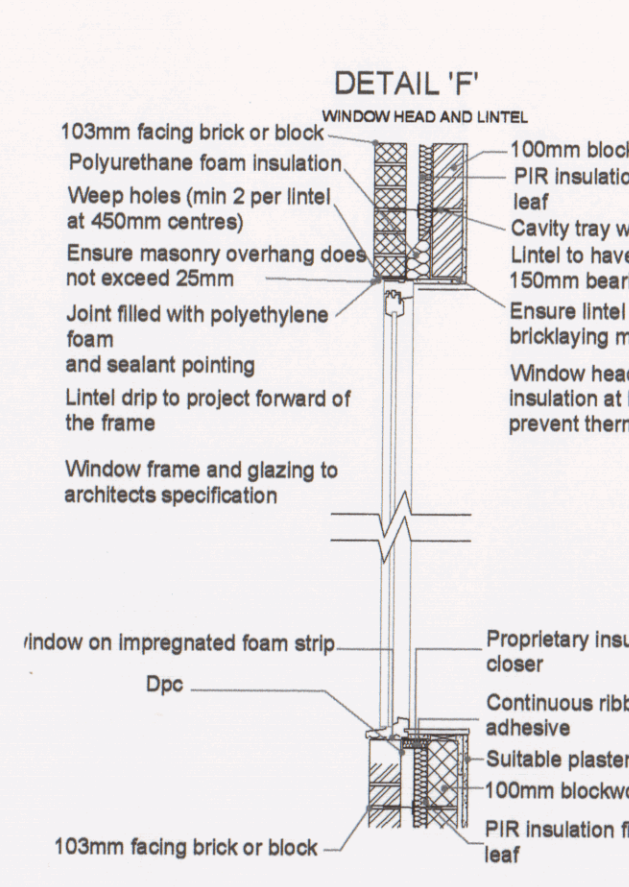


19 PROPOSED DETAIL 'F'
1:25

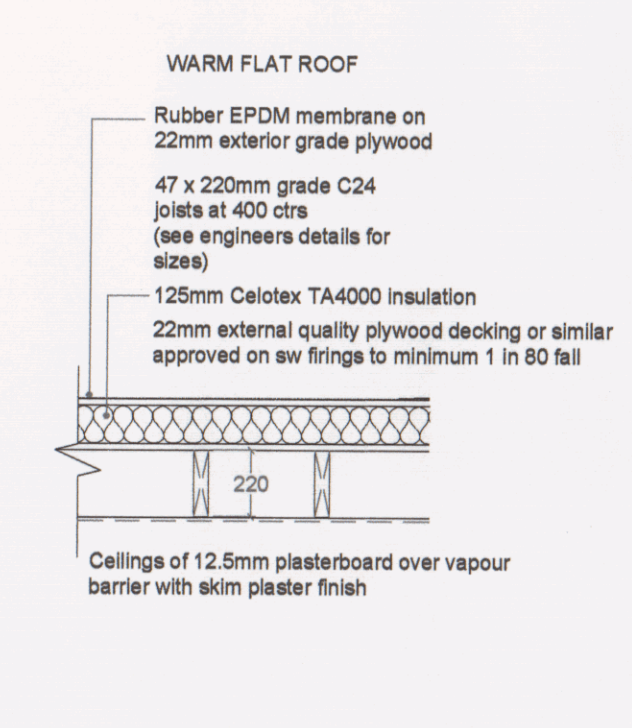


20 PROPOSED REAR ROOF SECTION
1:25

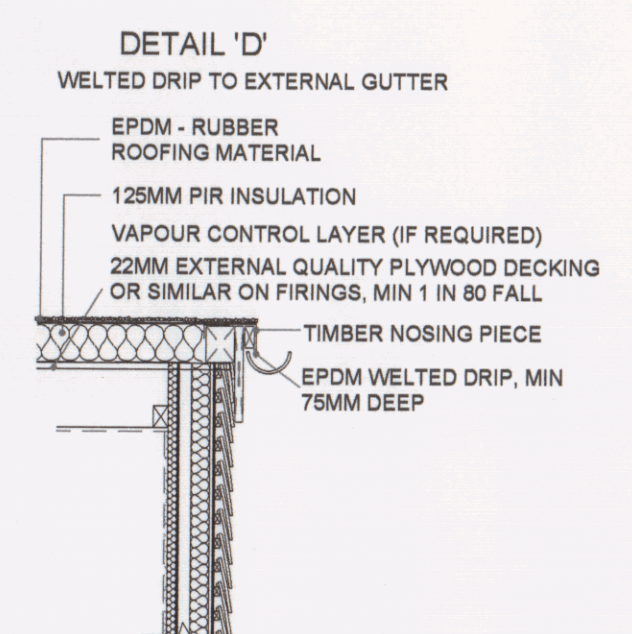


20 PROPOSED REAR ROOF SECTION
1:25

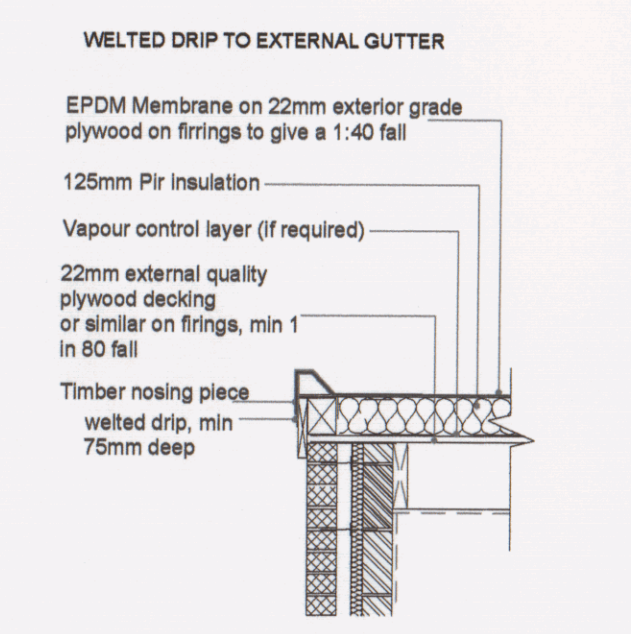


21 PROPOSED REAR ROOF PANTRY ABUTMENT
1:25

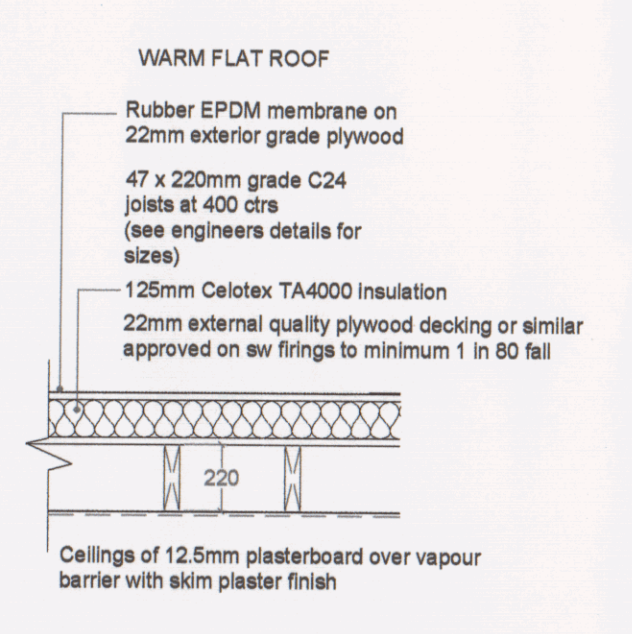

21 PROPOSED REAR ROOF PANTRY ABUTMENT
1:25

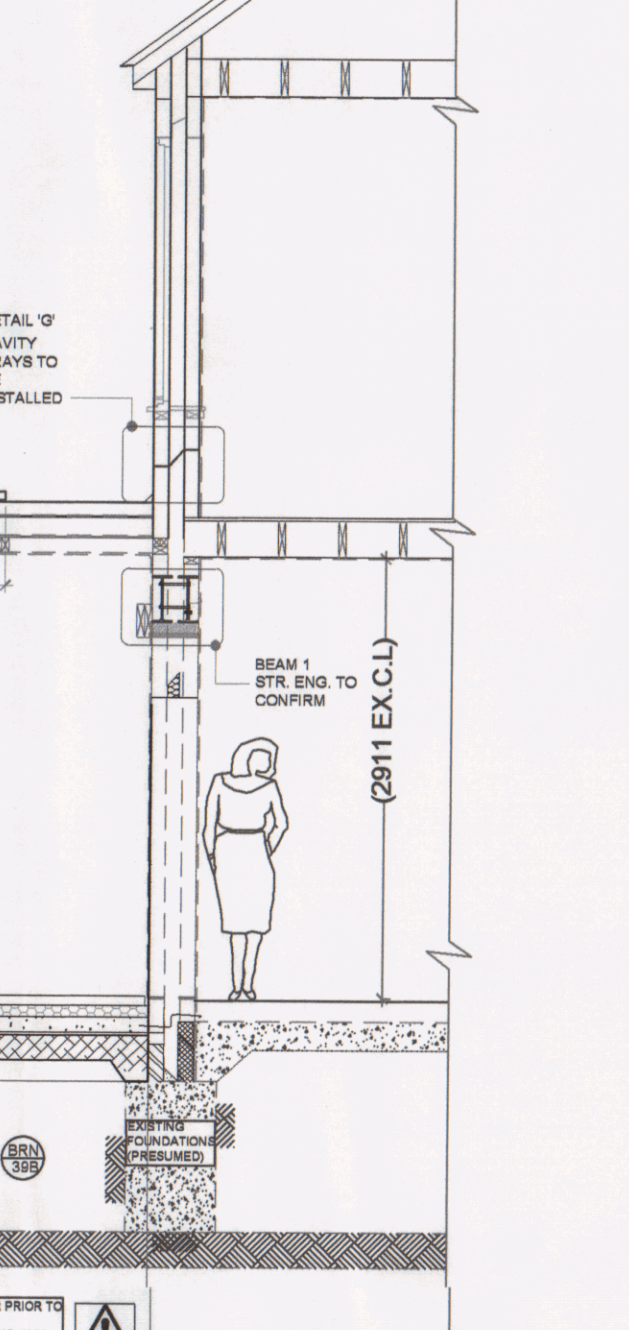

14 PROPOSED SECTION 'A-A'
1:50

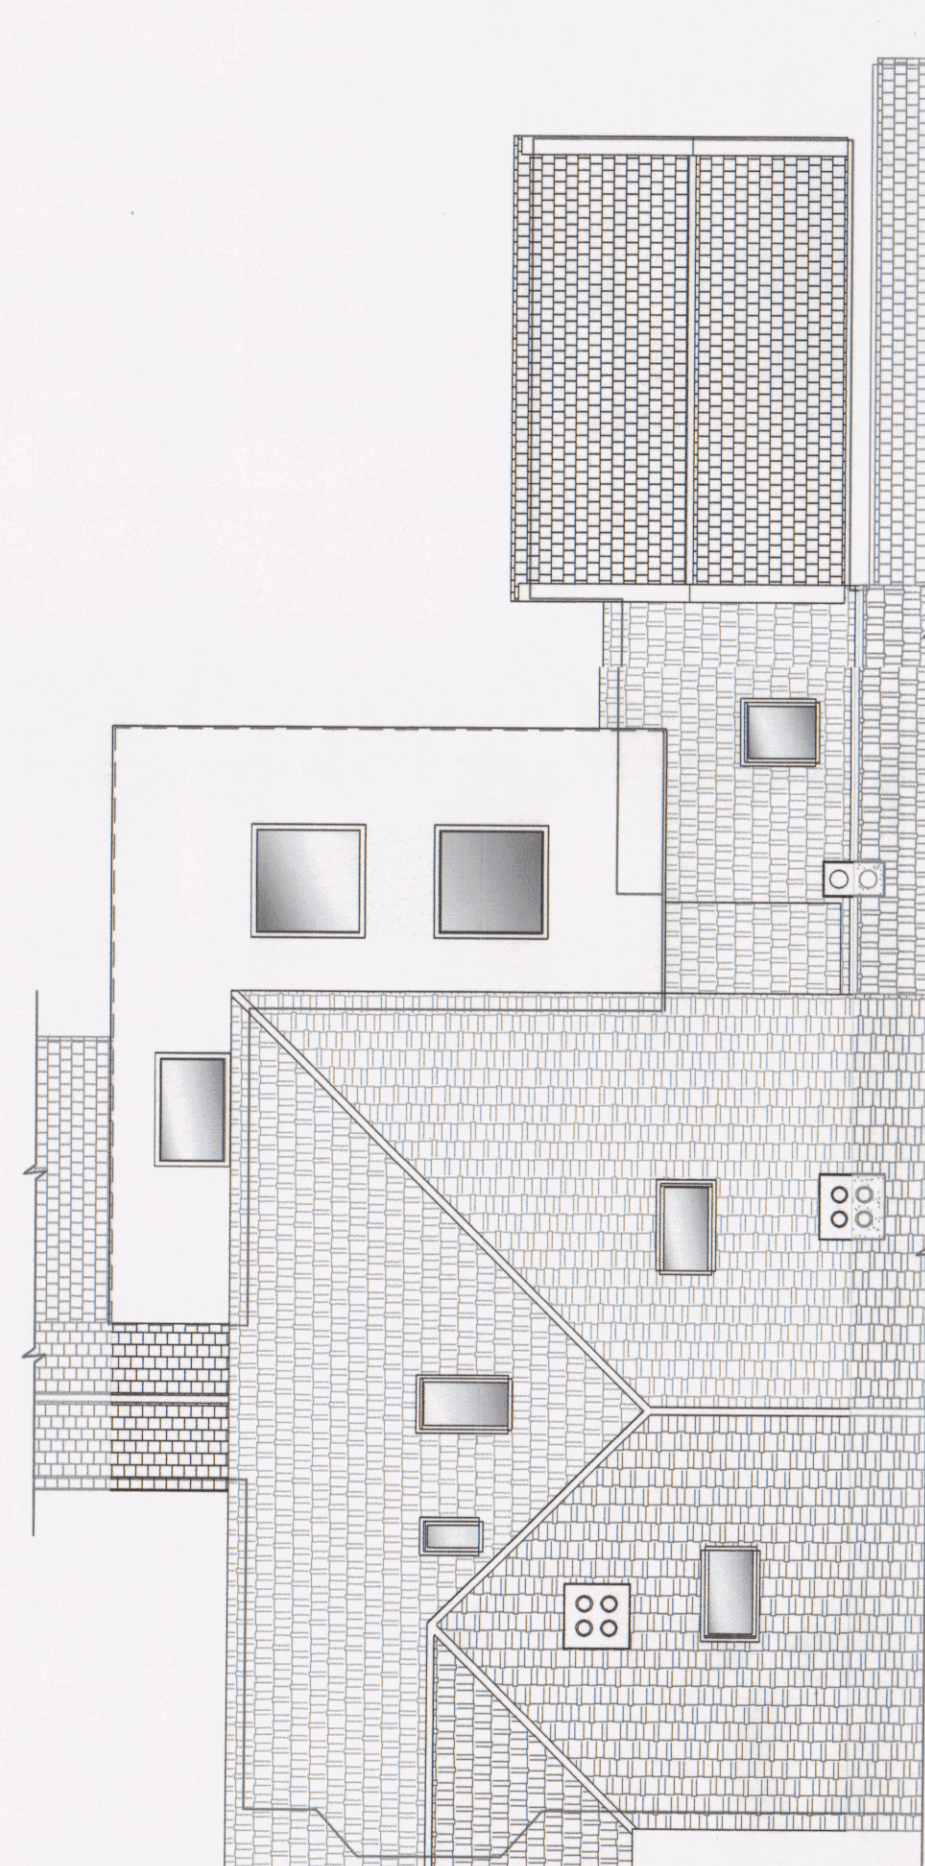


15 PROPOSED ROOF ELEVATION
1:100

NOTE:
DRAWING:WARREN 01A TO BE USED IN CONJUNCTION
WITH ASSOCIATED BUILDING REGULATIONS NOTES
WARREN/BRN.
DIRECTIONAL NORTH ARROW SHOWN ON BLOCK &
LOCATION PLANS WARREN/BLP.

DETAILS AND DIMENSIONS OF ALL LEVELS OF PROPOSED
PLANS TO BE CHECKED ON SITE BY APPOINTED
CONTRACTOR PRIOR TO ANY
COMMENCEMENT/ORDERING OF MATERIALS OF WORK,
ANY QUERIES, VARIATIONS OR DISCREPANCIES
DIRECTED TO CLIENT - DM DESIGNS ACCEPTS NO
RESPONSIBILITY IN ANY PART ON DRAWINGS UNLESS
OTHERWISE AGREED PRIOR.
BRN 1 DENOTES ATTACHED BUILDING REGULATION NOTES
DENOTES ITEM NO.

BRN 1

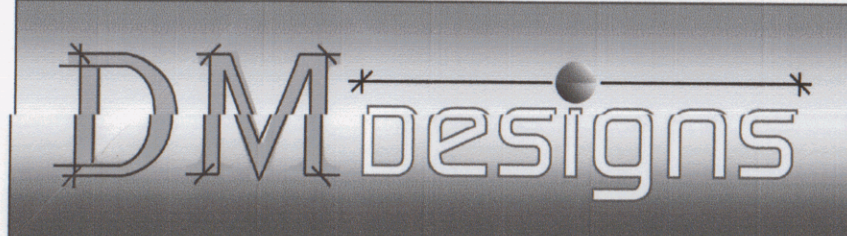MODIFICATIONS		ISSUE:	
TITLE PROPOSED SINGLE STOREY REAR EXTENSION			
CUSTOMER 154 WEST STREET, BEDHAMPTON, HAVANT, PO9 1LP			
DRAWN BY:		DRAWING NO: WARREN_01A	
		1 OF 1	
		SCALE:	
		VARIES:	
		DATE: 30.08.2021	
		REVISION: A A0	