



04 SOUTH-EAST ELEVATION  
205 UNIT 1 1:250



03 NORTH-WEST ELEVATION  
205 UNIT 1 1:250



02 NORTH-EAST ELEVATION  
205 UNIT 1 1:250



01 SOUTH-WEST ELEVATION  
205 UNIT 1 1:250

NOTES:

SUBJECT TO STATUTORY CONSENTS


SUBJECT TO SURVEY

BASED ON OS MAP REPRODUCED BY PERMISSION OF CONTROLLER OF HM STATIONARY OFFICE (c) CROWN COPYRIGHT

COPYRIGHT RESERVED

DO NOT USE ELECTRONIC VERSIONS OF THIS DRAWING TO DETERMINE DIMENSIONS UNLESS SPECIFICALLY AUTHORISED BY MICHAEL SPARKS ASSOCIATES

IF USING AN ELECTRONIC VERSION OF THIS DRAWING FIGURED DIMENSIONS TAKE PRECEDENCE AND NOTIFY MICHAEL SPARKS ASSOCIATES OF ANY DISCREPANCIES

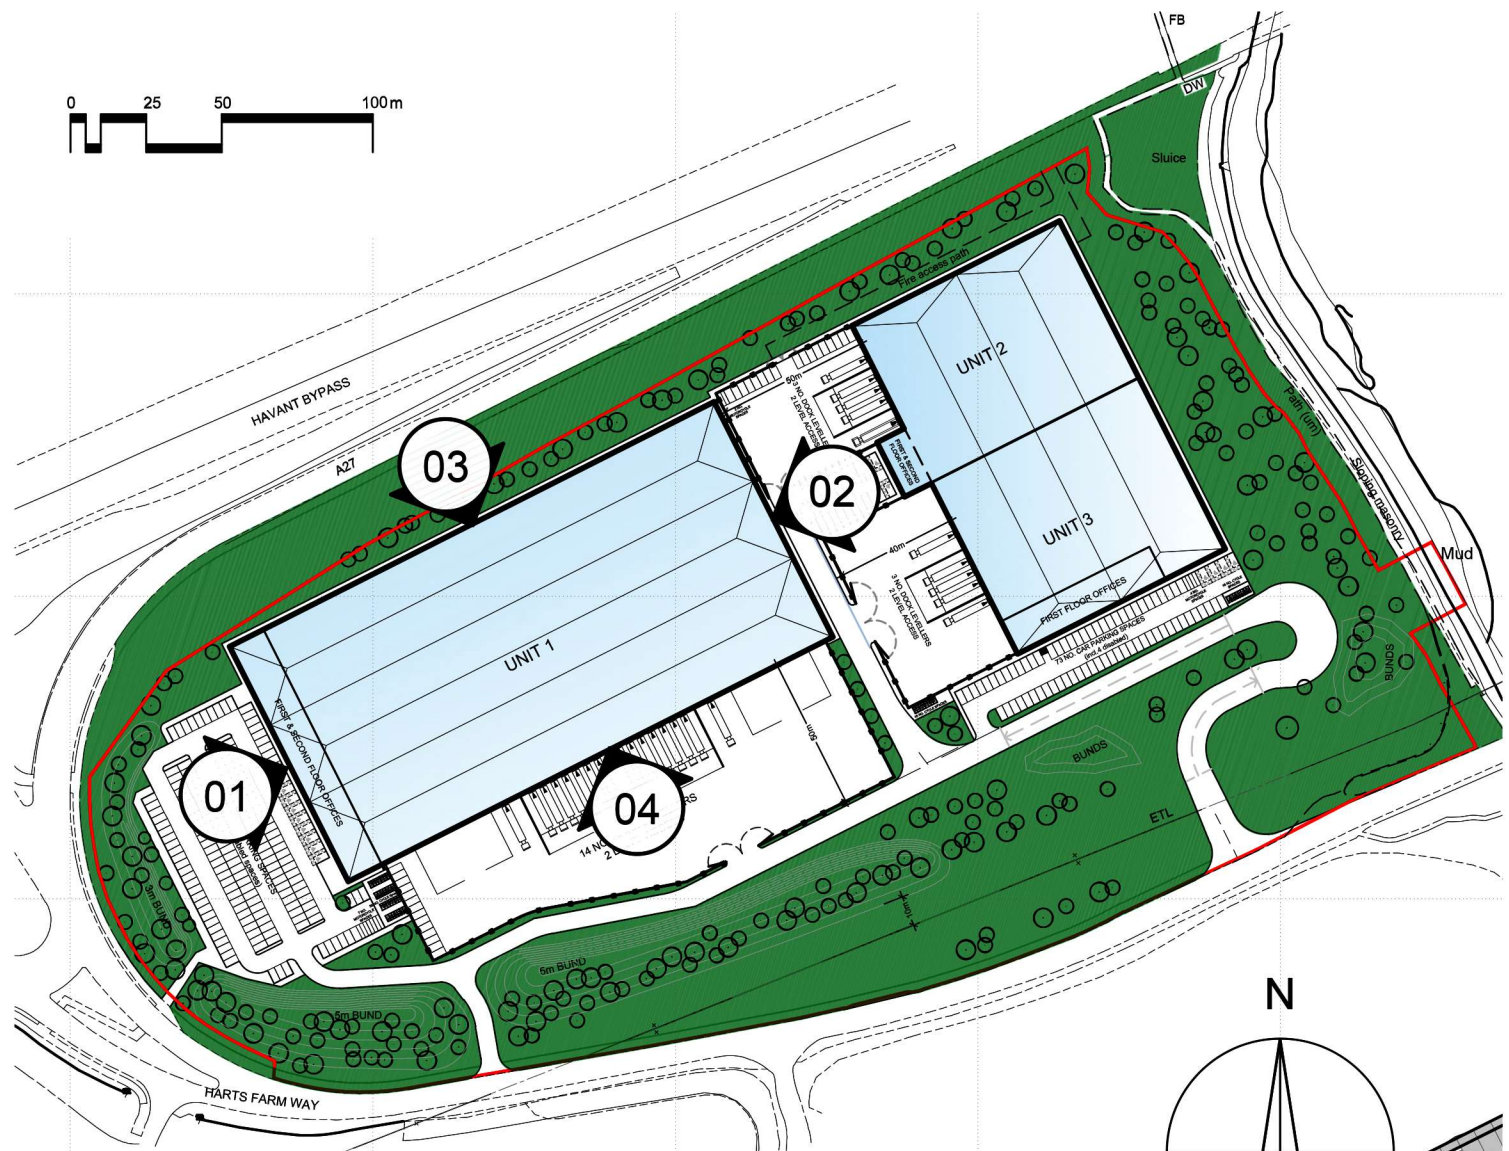

05 KEY PLAN  
205 1:2500

|     |            |             |      |     |
|-----|------------|-------------|------|-----|
| —   | 09/02/2021 | First Issue | AH   | AC  |
| REV | DATE       | NOTE        | DRAW | CHK |

**MICHAEL SPARKS ASSOCIATES**

CHARTERED ARCHITECTS  
11 PLATO PLACE  
ST. JAMES ROAD  
LONDON SW6 4TU  
TELEPHONE 020 7736 6162  
www.msa-architects.co.uk

TITLE  
HARTS FARM WAY, HAVANT  
DRAWING  
INDICATIVE ELEVATIONS - UNIT 1  
SITE LAYOUT OPTION 3  
CLIENT  
CLOWES DEVELOPMENTS (UK) LTD.

|               |            |         |
|---------------|------------|---------|
| DATE          | SCALE      | DRAWN   |
| FEBRUARY 2021 | 1:250 @ A1 | AH      |
|               | STATUS     | CHECKED |
|               | PLANNING   | AC      |

DRAWING NUMBER  
31383 / PL / 205