


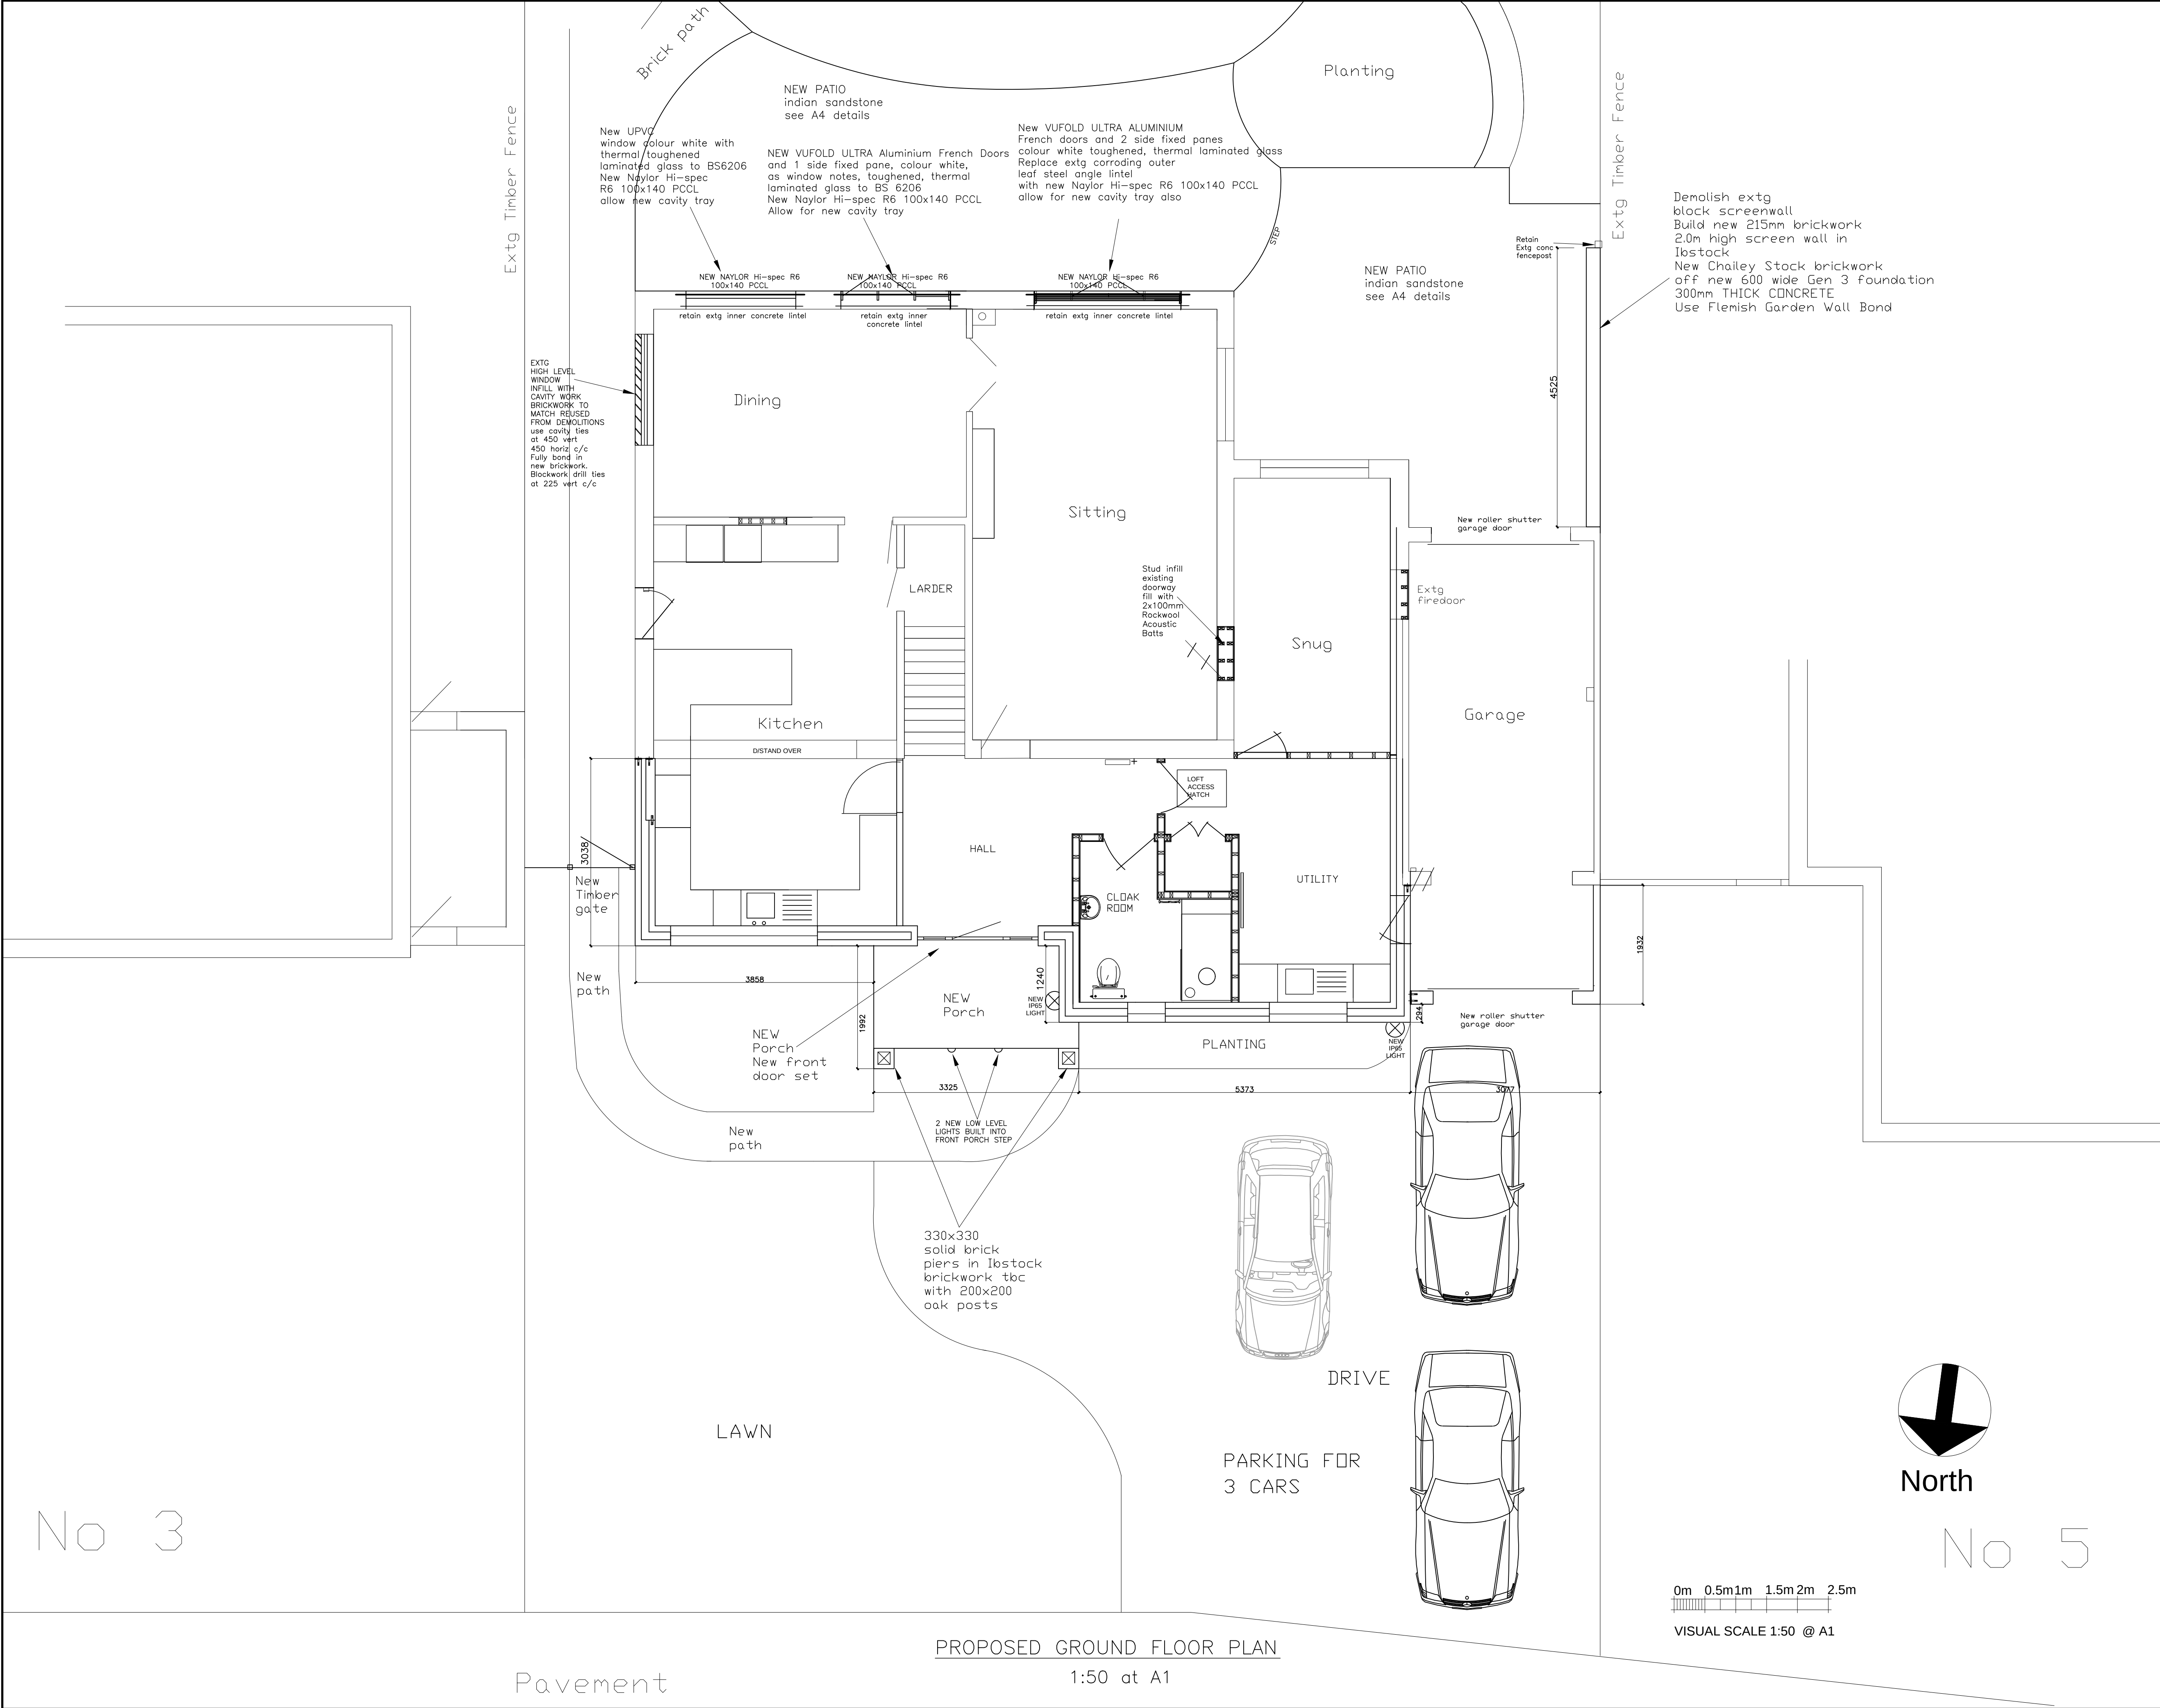

NOTES:-
1. REFER TO SEPERATE A4 SPECIFICATION NOTES AND DETAIL SKETCHES

A	PJD	PJD	PJD	15/3/23	FOR PLANNING PERMISSION
rev	drawn	chkd	approved	date	description

CLIENT :-
MR & MRS DAVIES

PROJECT:-
**4 WENSLEY GARDENS
EMSWORTH
PO10 7RA**

DRAWING TITLE:-
**PROPOSED GROUND
FLOOR PLAN**

P J DAVIES ASSOCIATES LTD
CONSULTING STRUCTURAL ENGINEERS
Office 201/4
Langstone Gate
Solent Road
Havant
Hampshire
PO9 1TR
office: 02392 452228 mobile: 0796 2206734
e-mail: peter@pjdaviesassociates.co.uk

date	drawn	checked	approved
March 2023	PD		

scales
AS SHOWN.

drw. no.	rev.
1300/P/3	A