



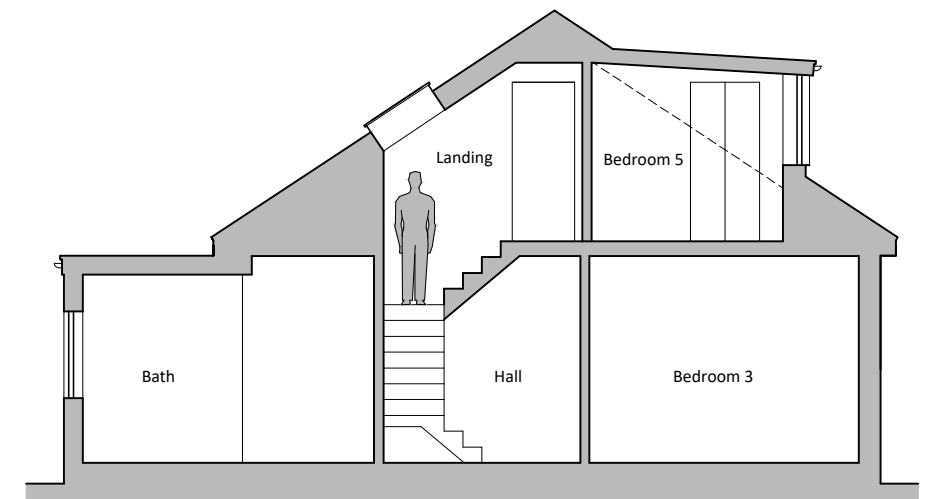


Typical section A-A


scale 1:100

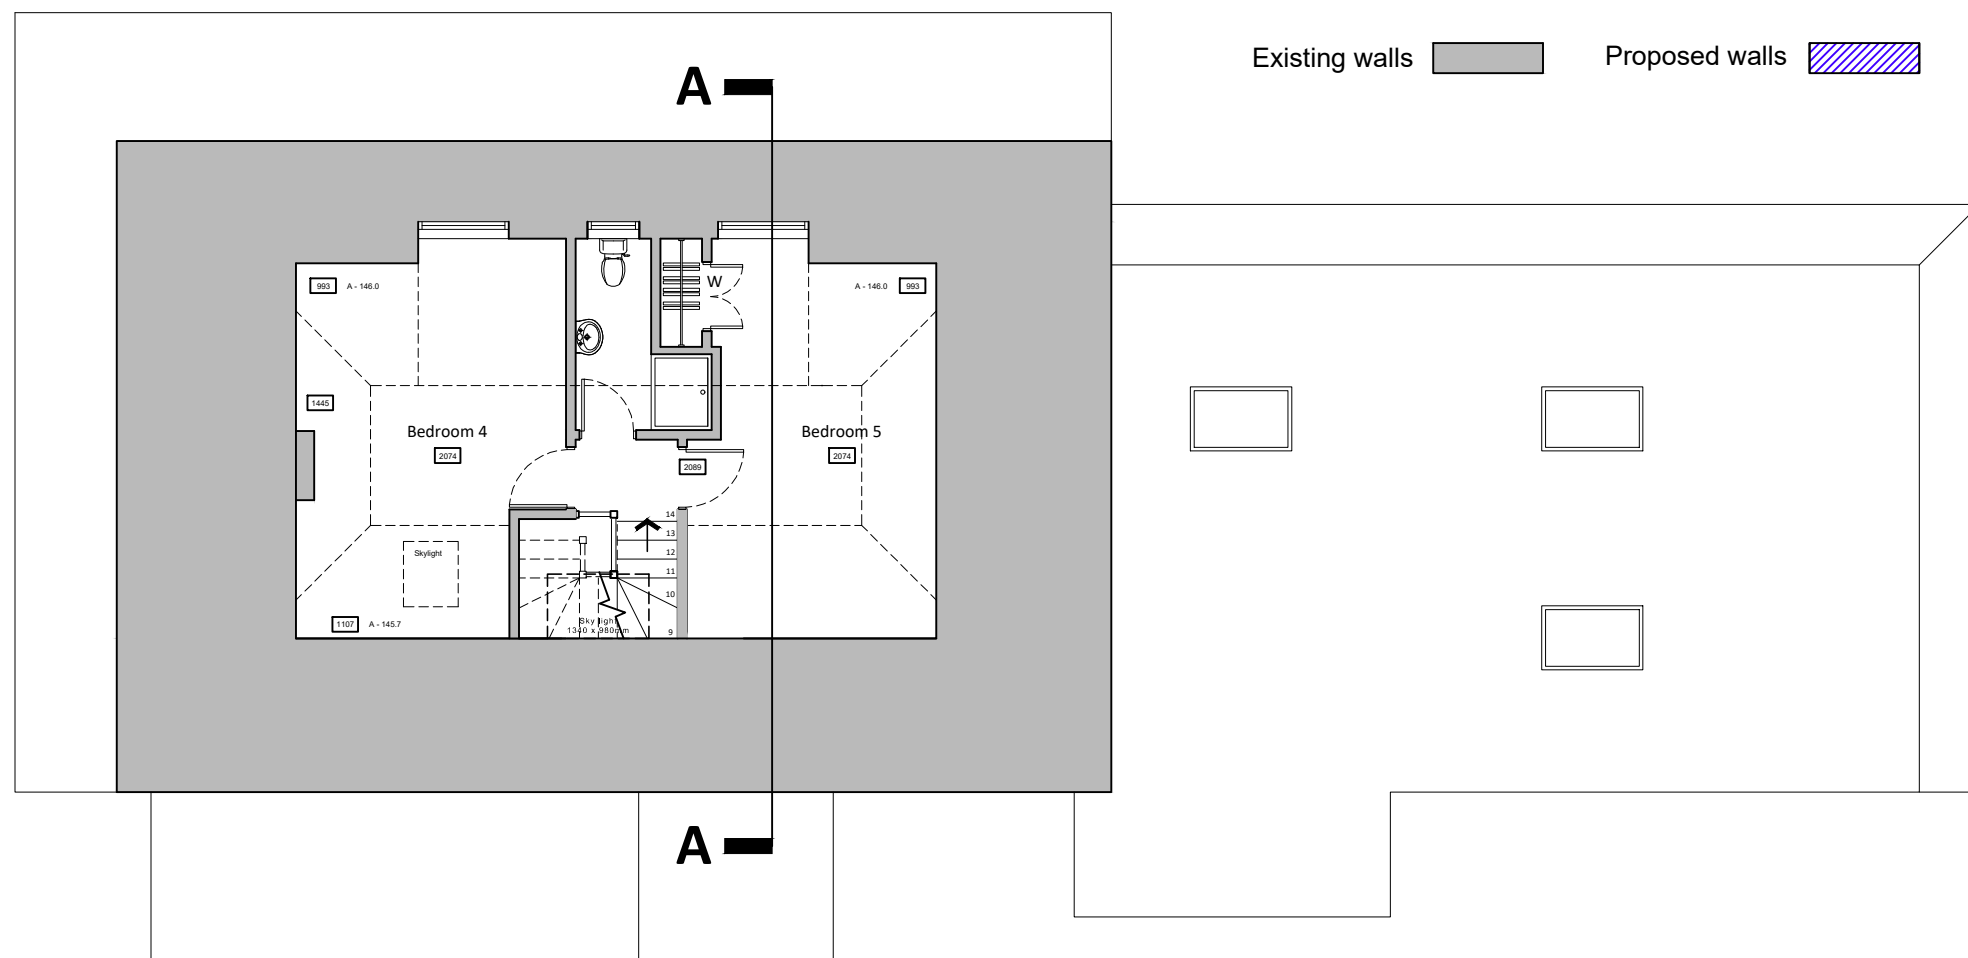

Proposed first floor plan

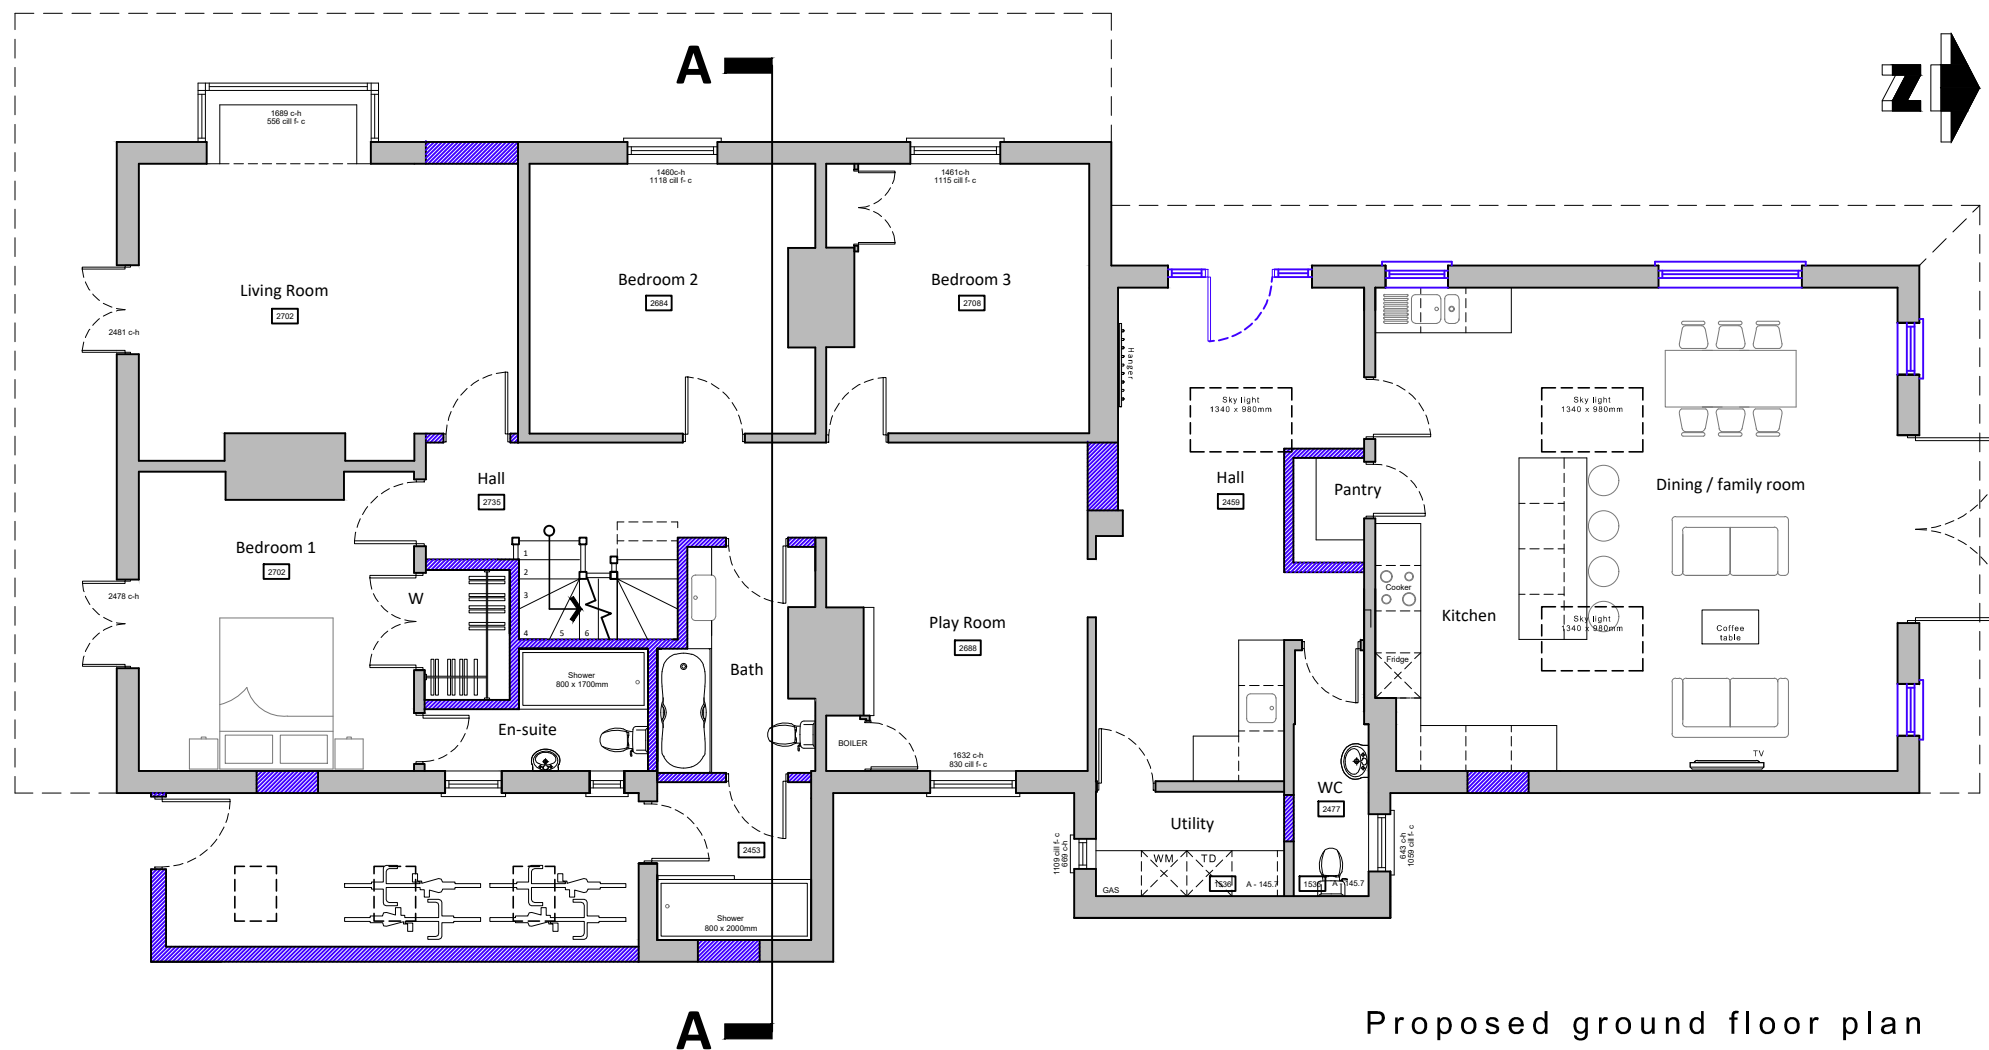

Proposed ground floor plan

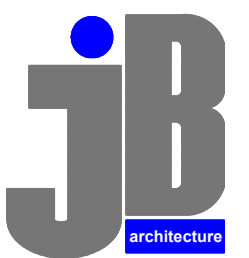

JB ARCHITECTURE DESIGN LTD

TEL: 01243 933 732

E: admin@jb-architecturedesign.com

Web: www.jb-architecturedesign.com

For
MR & MRS SMITHSON

Project
**PROPOSED EXTENSION
633 SOUTHLEIGH ROAD
EMSWORTH
PO10 7TE**

Title
**PROPOSED FLOOR PLANS
& TYPICAL SECTION**

Date	Drawn	Scale	Checked
JAN 2023	JB	1:100 @ A3	-
Job Number	Drawing Number	Revision	
PL666.23	04	B	