




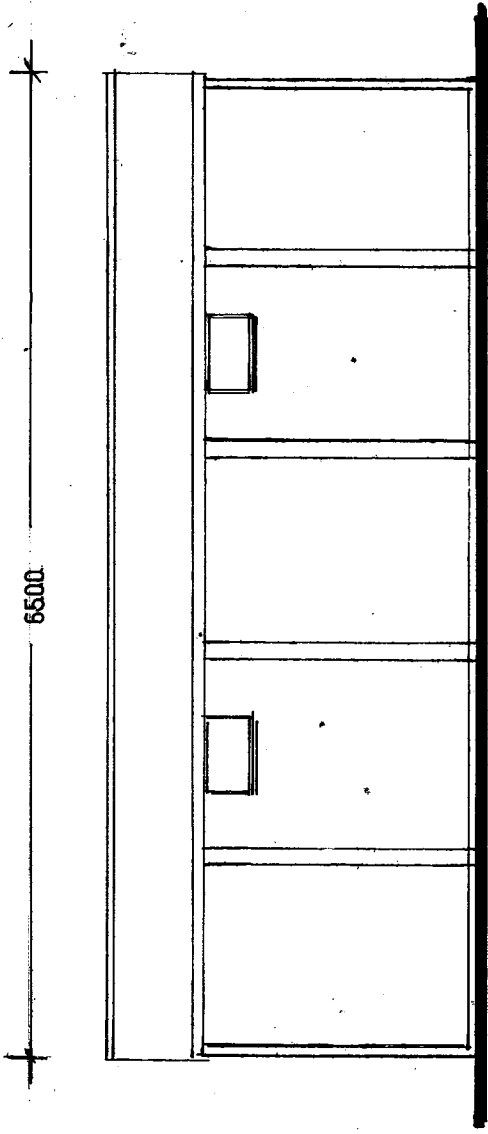


East Elevation.

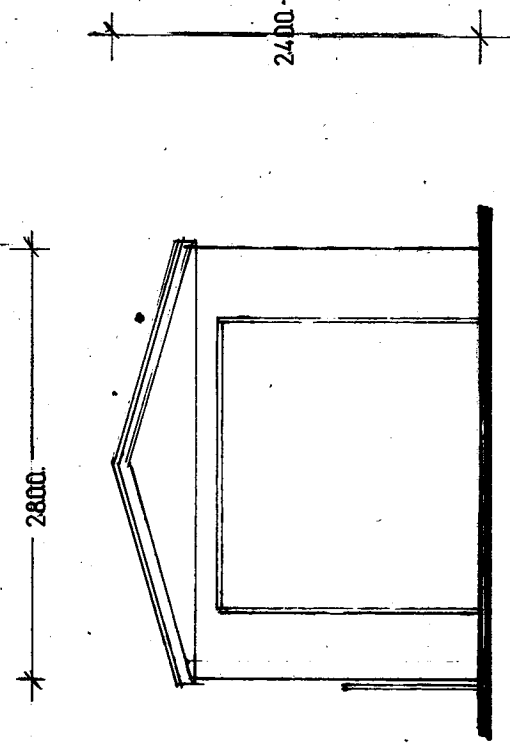


South Elevation.

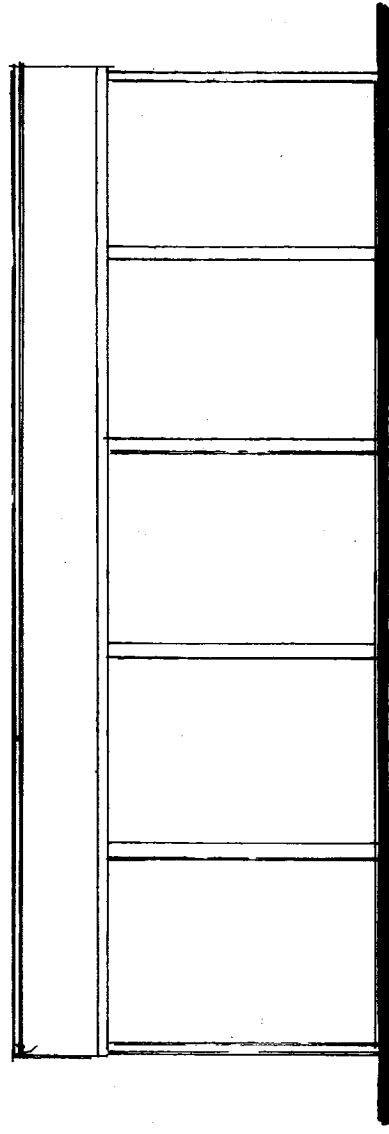

West Elevation.

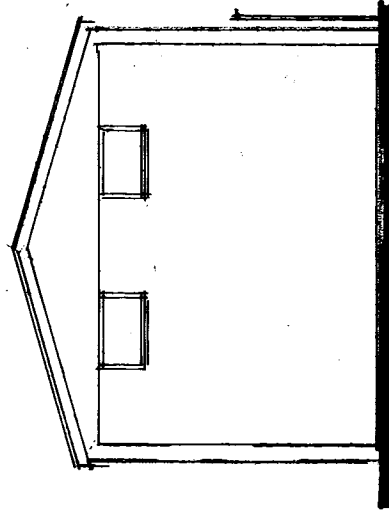

North Elevation.

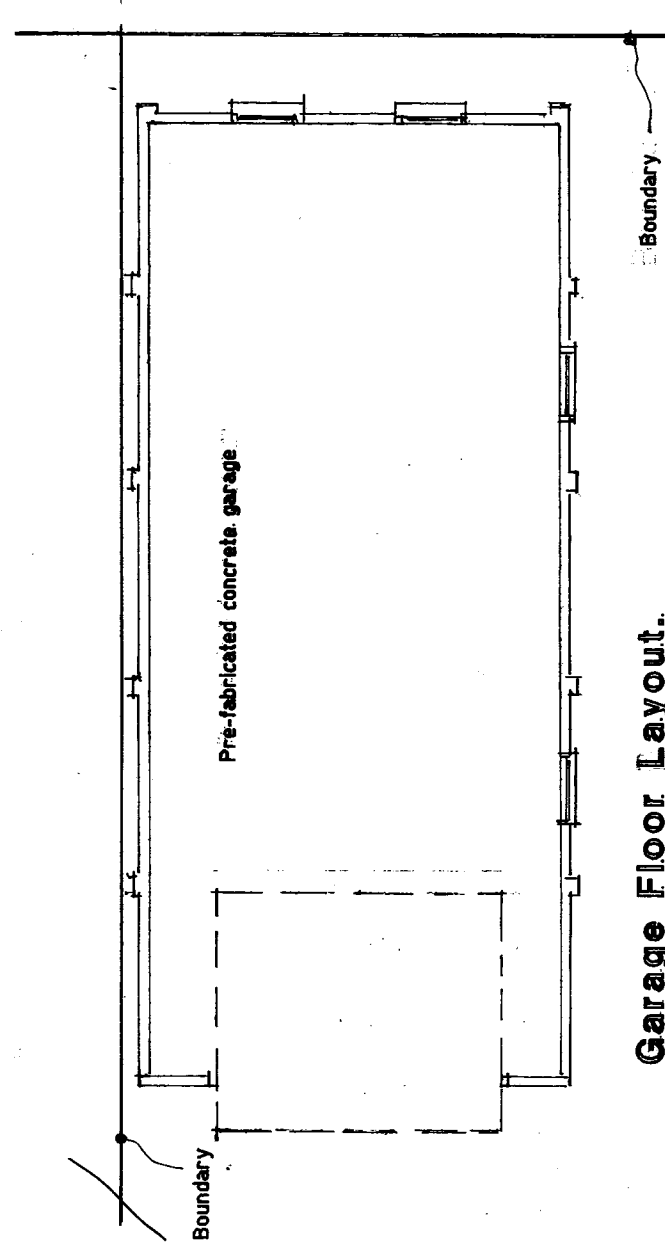

Garage Floor Layout.

See also site plan on Drawing 1

Proposed reposition of existing garage at 109 Haslar Crescent, Waterlooville, Hants. PO7 6DD			
Mr Warren Stanley		Scale: 1:50	Date: August 2023
Drawing Number.		7	
Revision.			

