


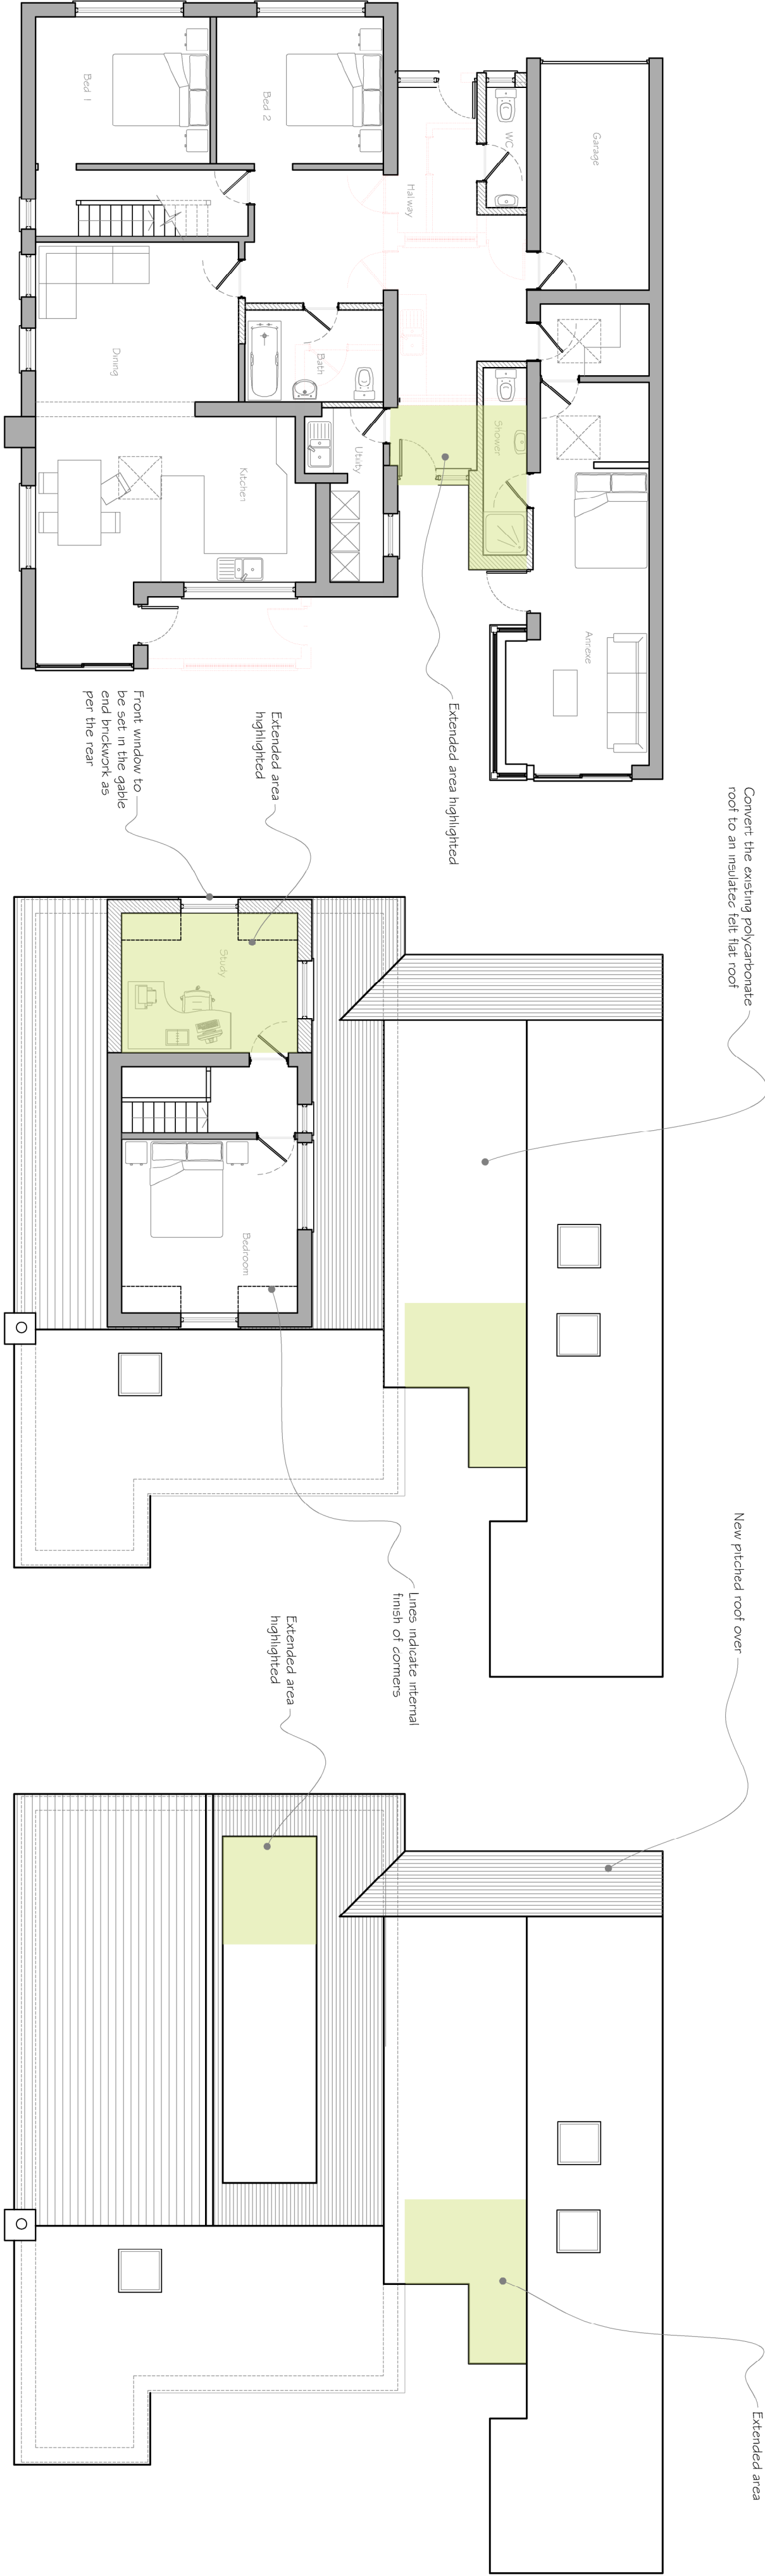

Proposed Ground Floor Plan





Scale 1:100

Proposed First Floor Plan

Scale 1:100

Proposed Roof Plan

Scale 1:100

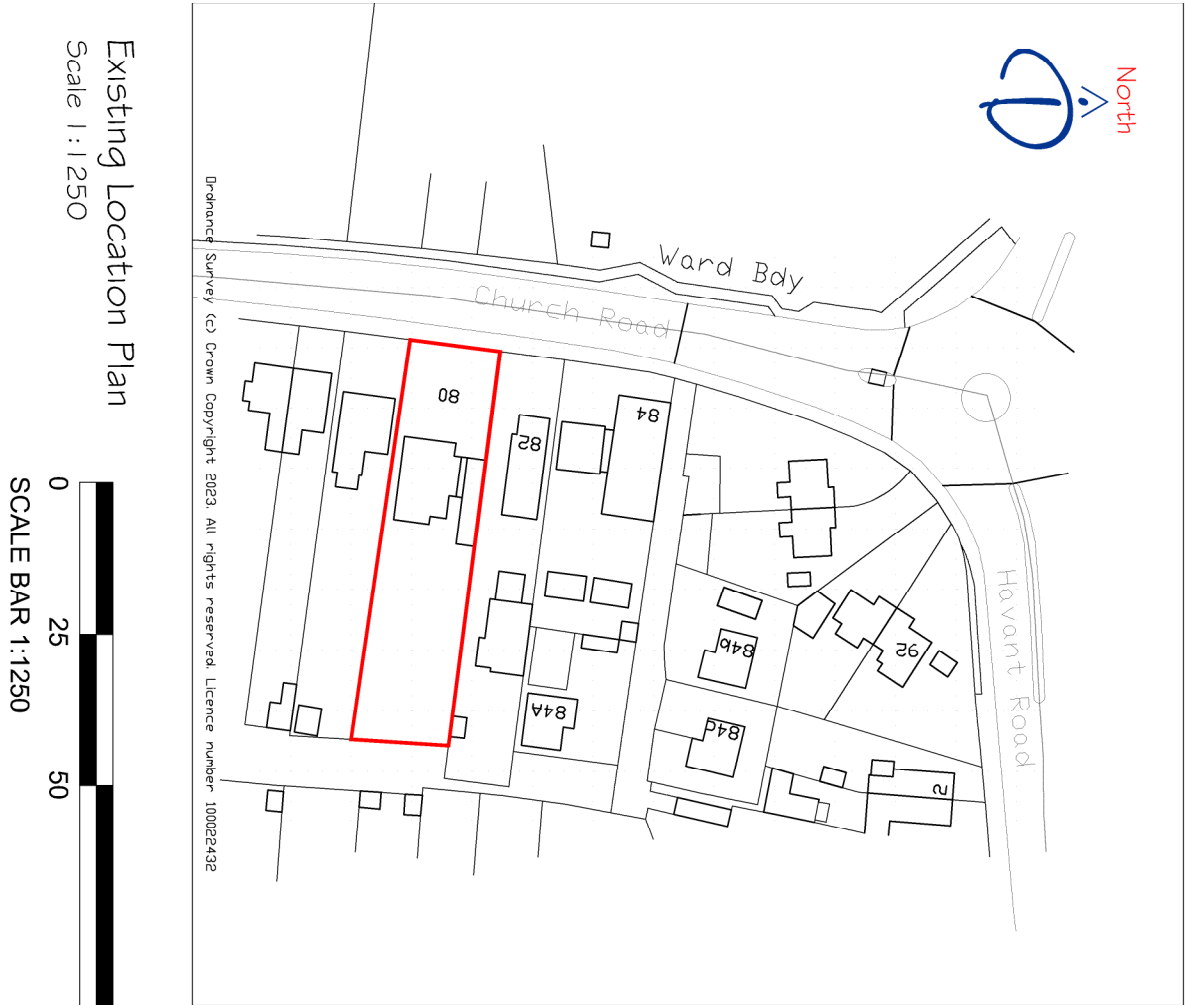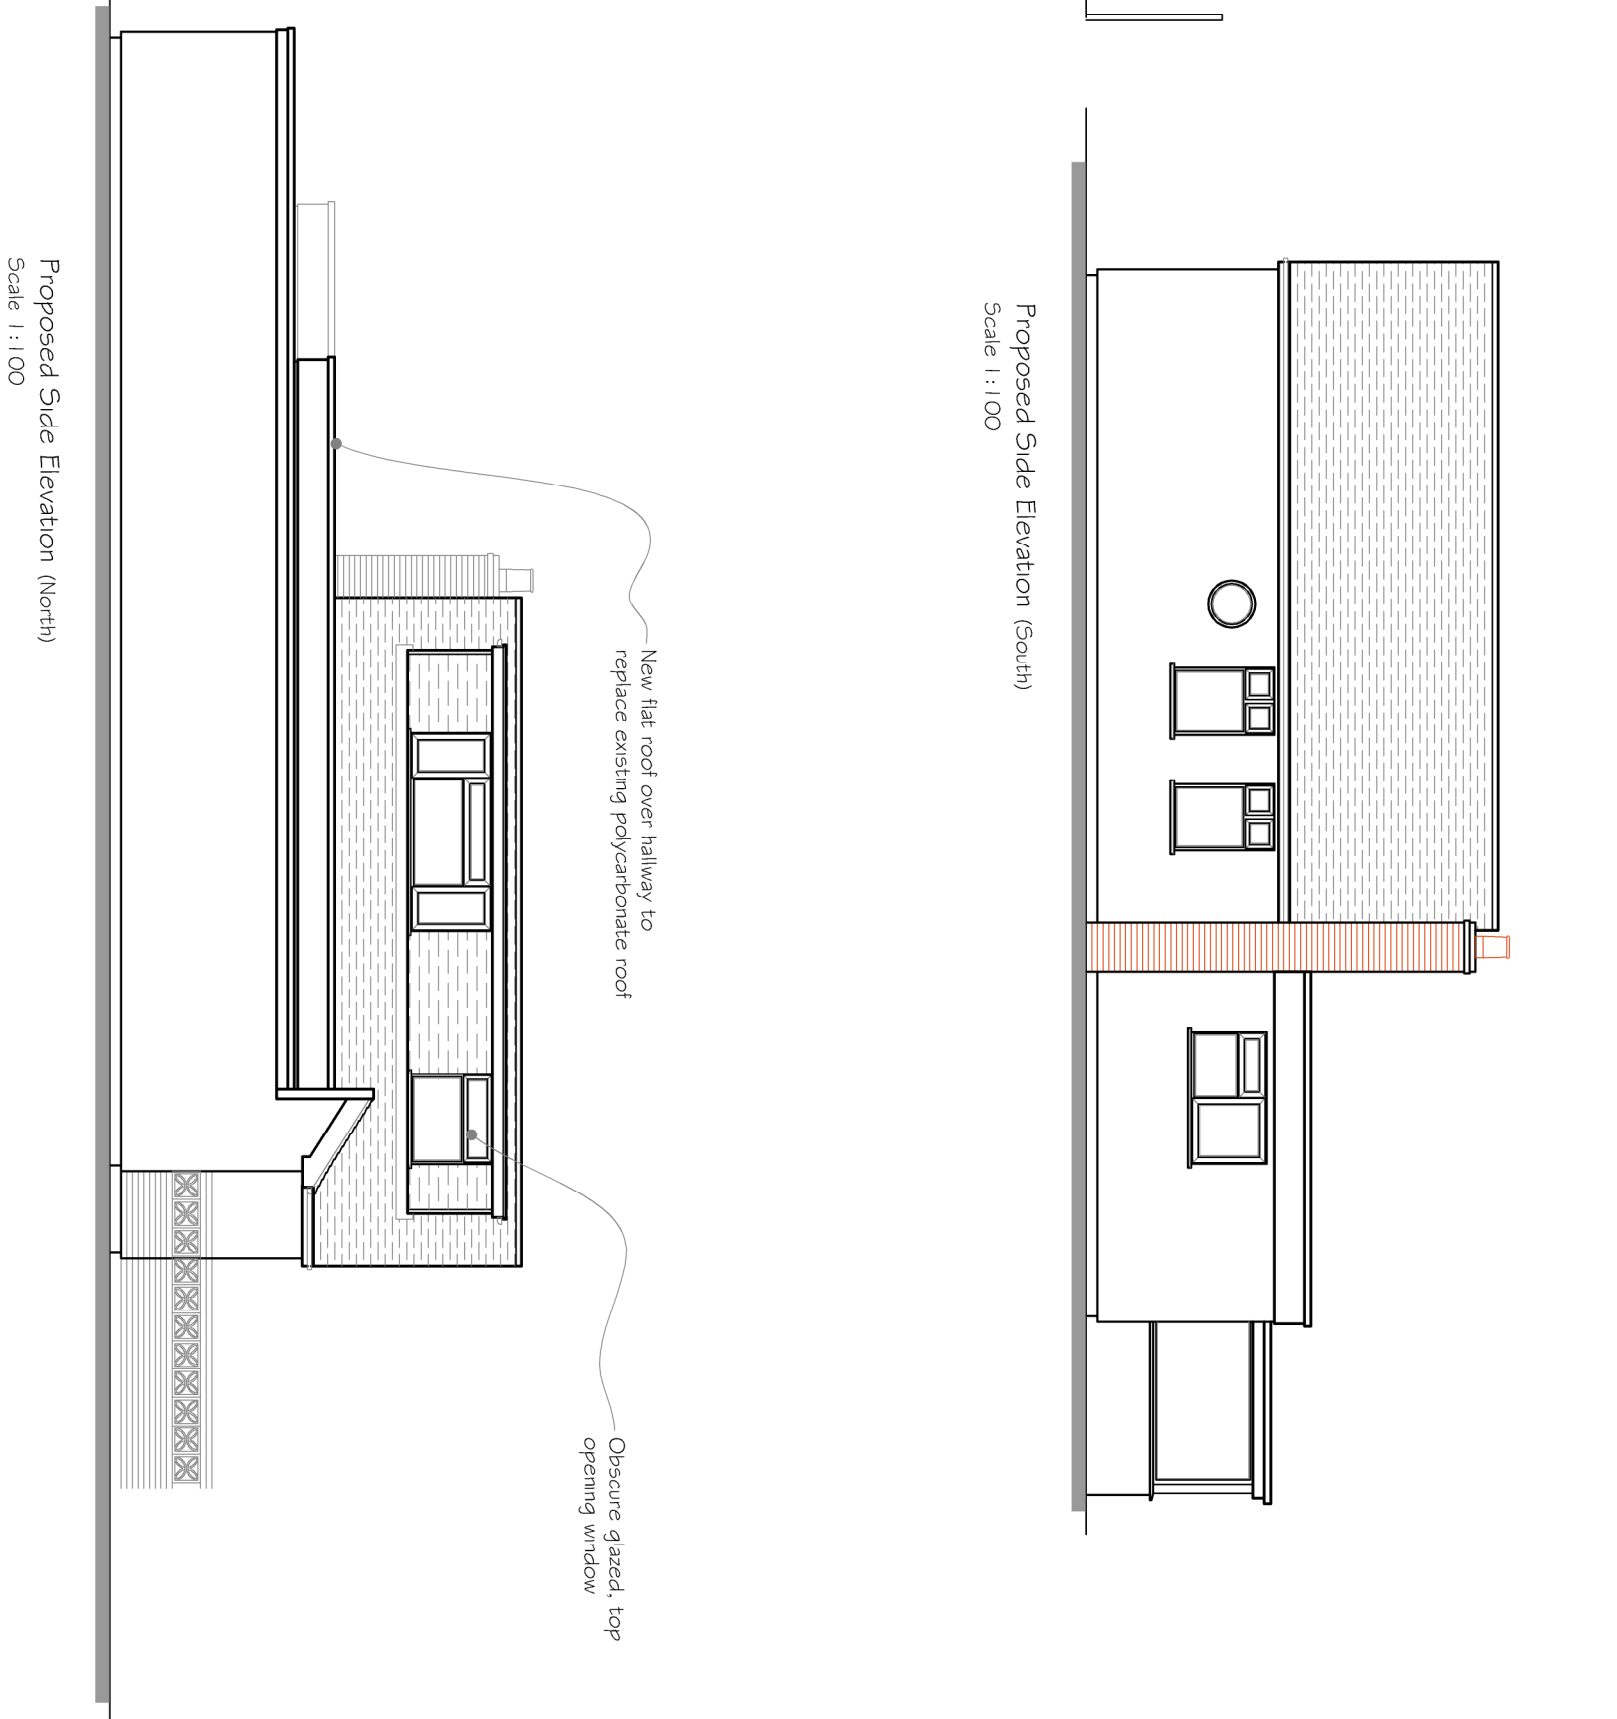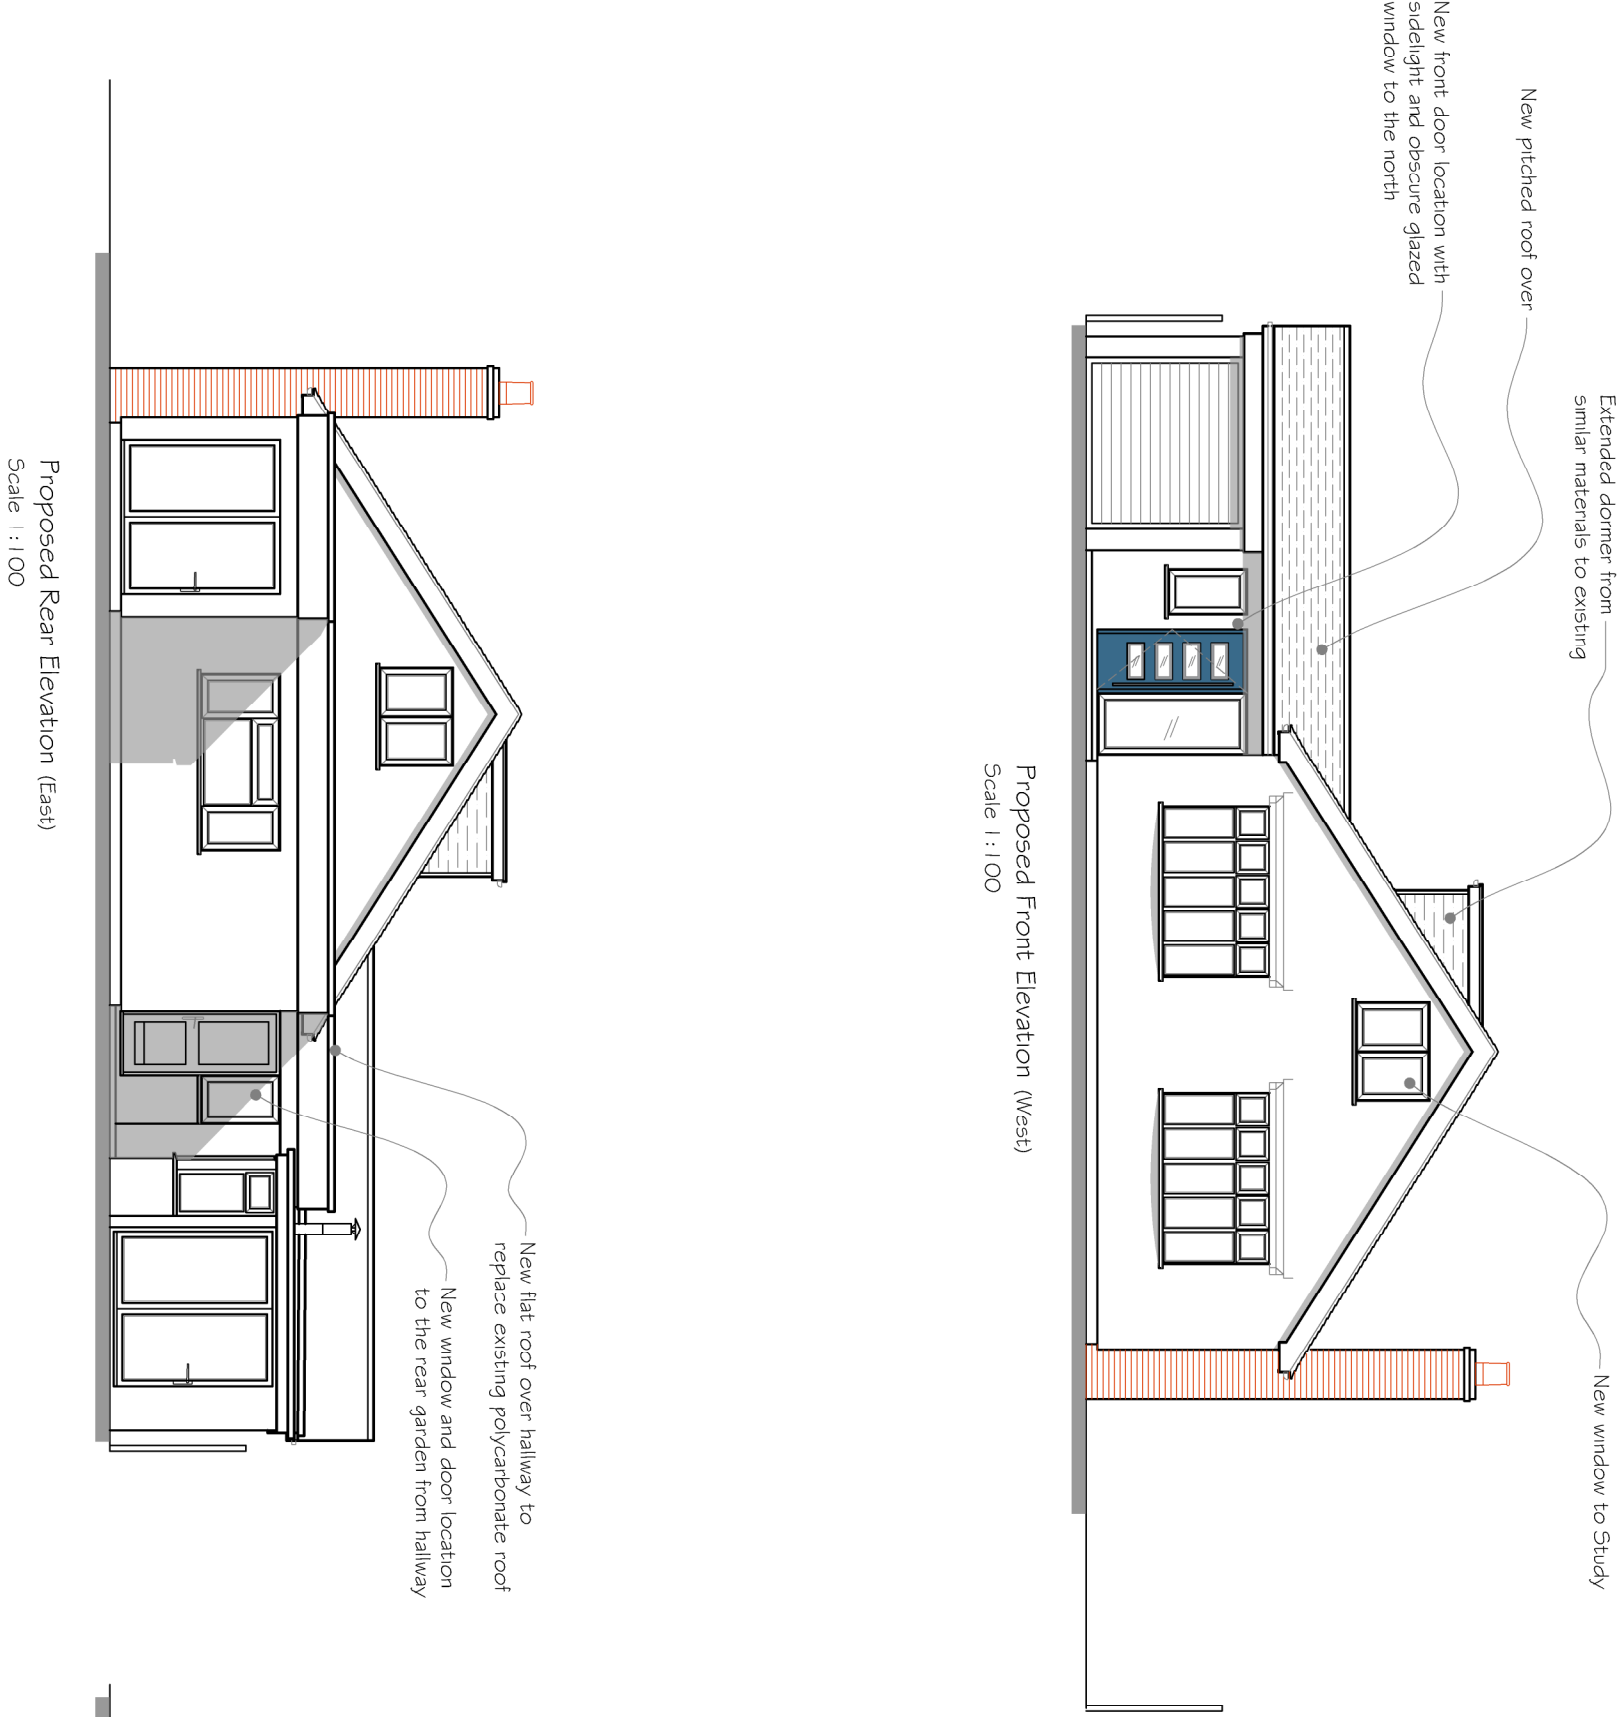 

Existing Location Plan

Scale 1:1250

