


NOTES

THE CONTRACTOR IS RESPONSIBLE FOR CHECKING ALL DIMENSIONS AND NOTIFYING ALL DISCREPANCIES TO THE DESIGNER.



USE FIGURED DIMENSIONS IN PREFERENCE TO SCALED DIMENSIONS.

ALL WORK TO BE IN ACCORDANCE WITH CURRENT BUILDING REGULATIONS.



COPYRIGHT OF THIS DRAWING IS RESERVED BY G.I.A. LIMITED, AND IS NOT TO BE REPRODUCED OR TRANSMITTED IN ANY FORM OR BY ANY MEANS, ELECTRONIC OR MECHANICAL, INCLUDING PHOTOCOPYING, RECORDING, OR BY ANY INFORMATION STORAGE AND RETRIEVAL SYSTEM, WITHOUT THE CONSENT IN WRITING OF G.I.A. LIMITED.

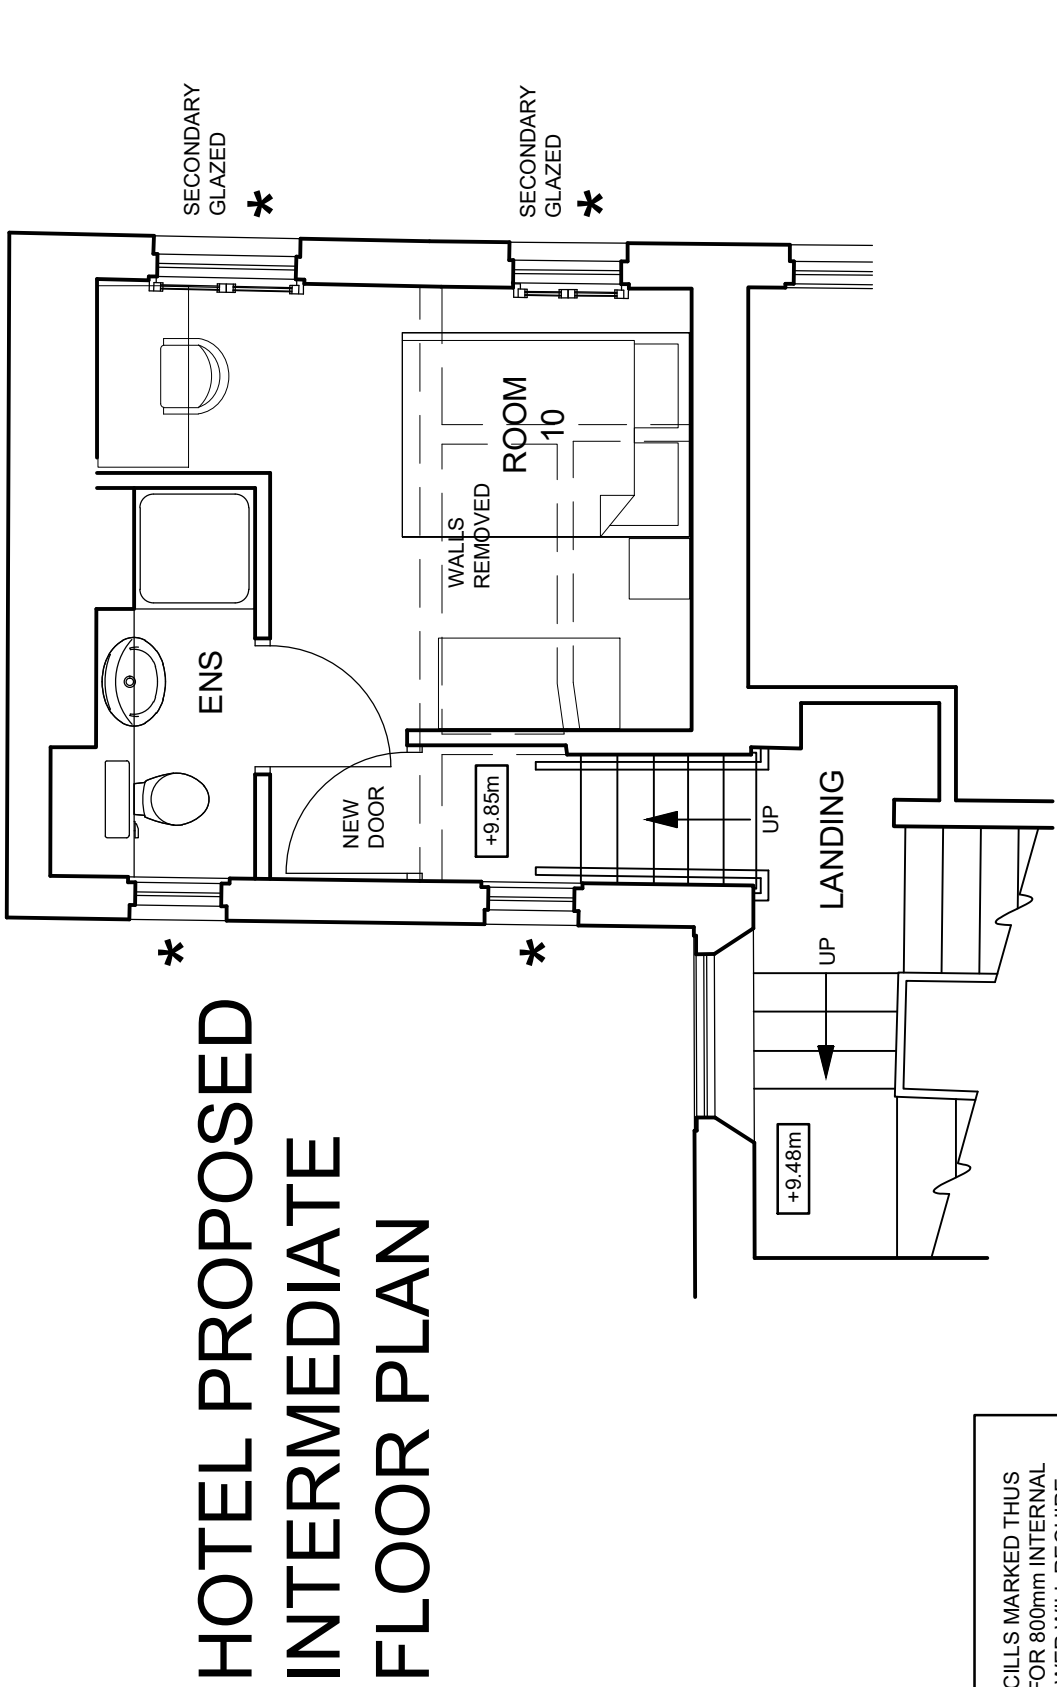

* NOTE: WINDOWS C/L'S MARKED THIS WAY TO BE CHECKED FOR 800mm INTERNAL HEIGHT AND IF LOWER WILL REQUIRE TIGHTENED GLASS LOWER PANE OR AN INTERIOR GLASS PARTITIONER TO BE FITTED TO MEET LOADINGS DESCRIBED IN BS EN 1991-1-1:2002

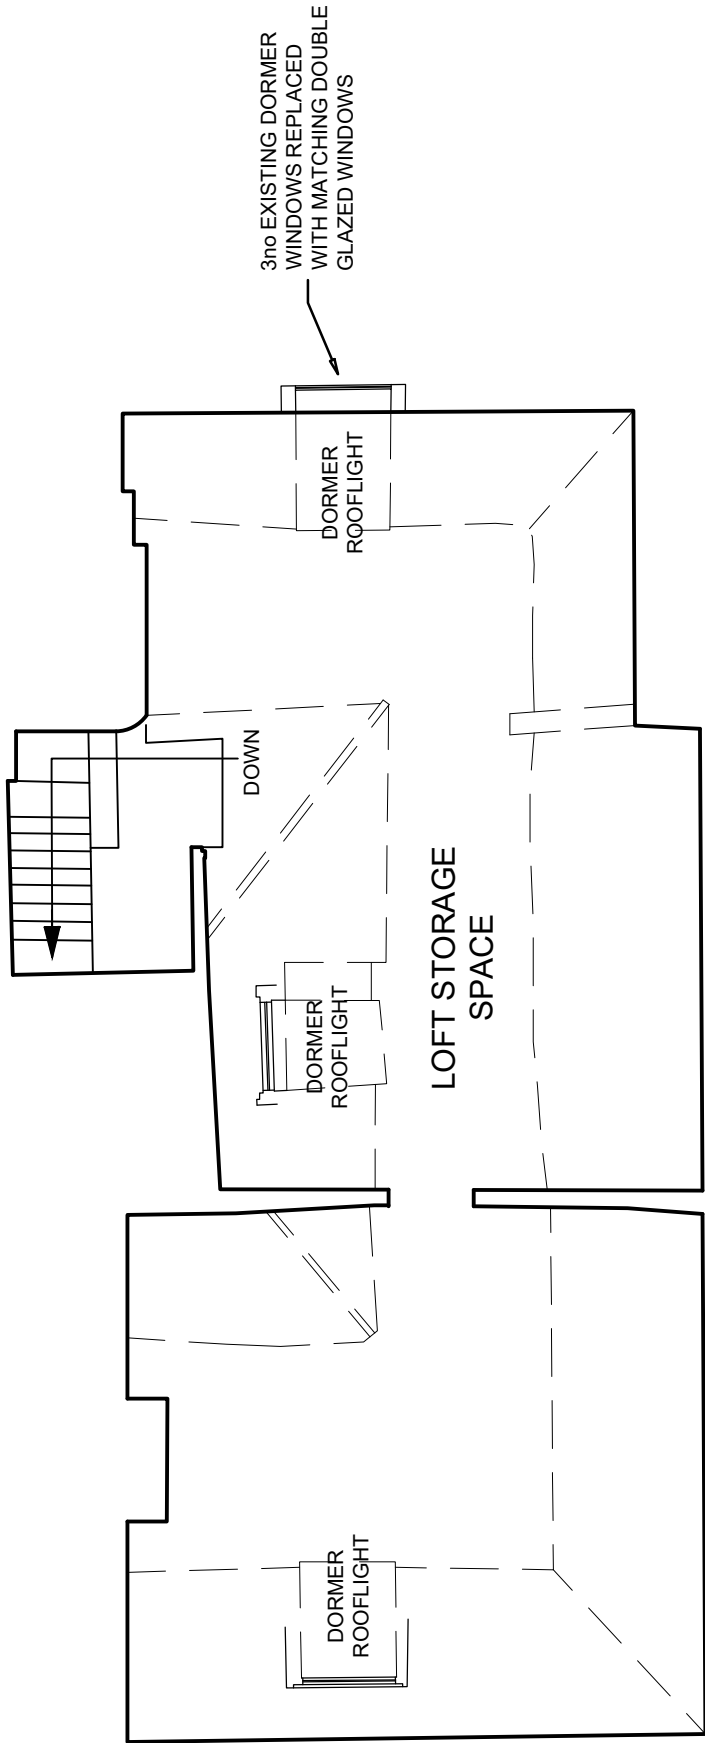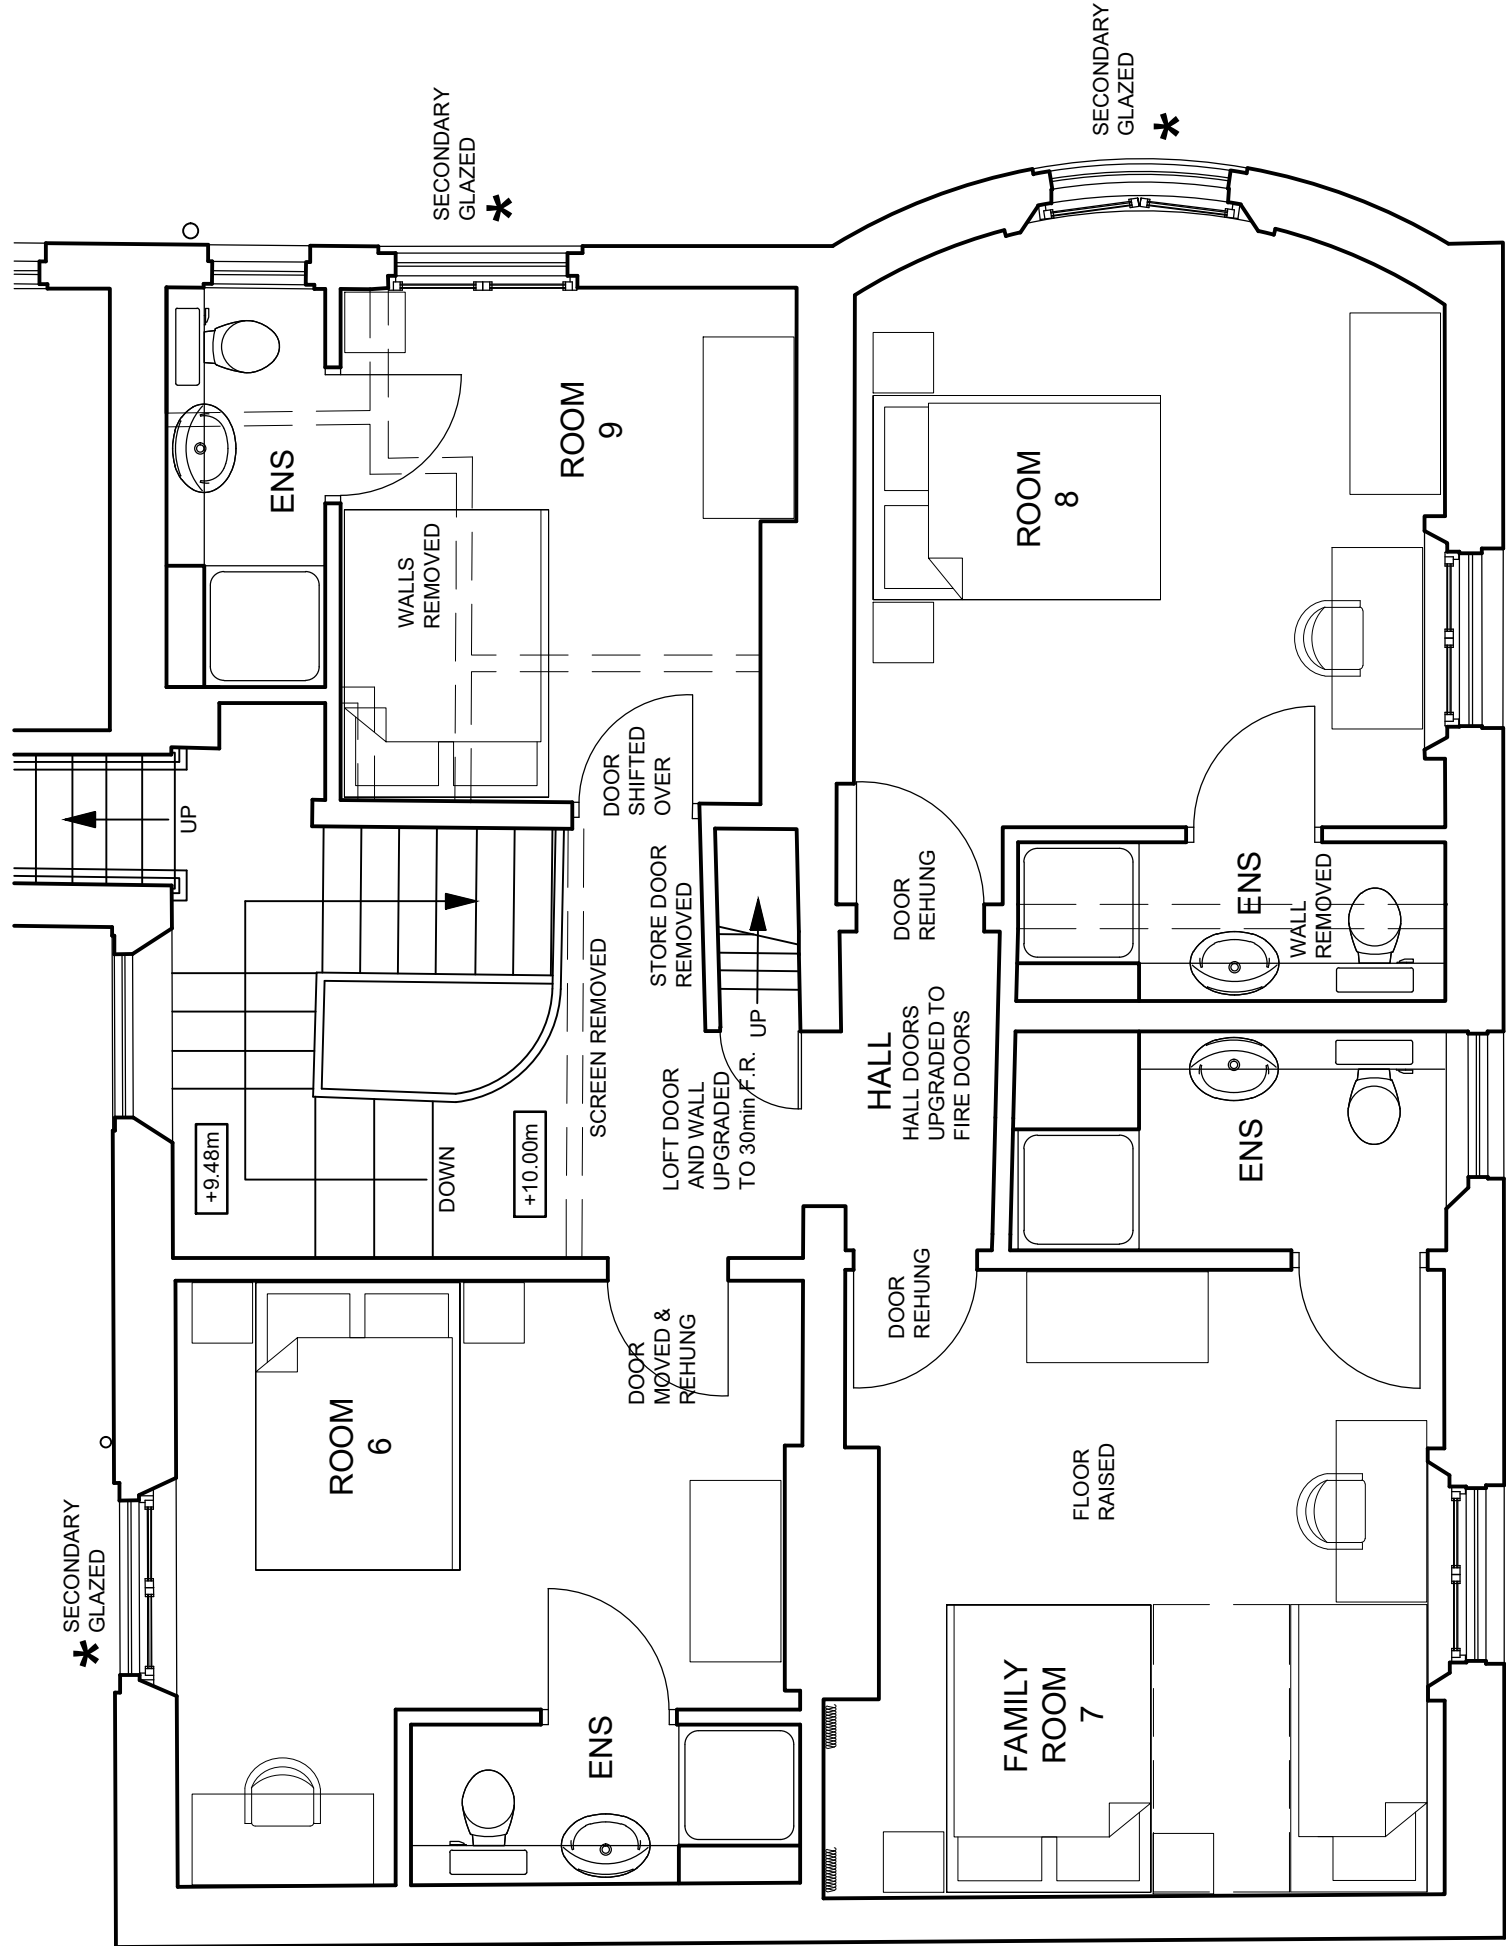

HOTEL PROPOSED
SECOND FLOOR LOFT
DI AN

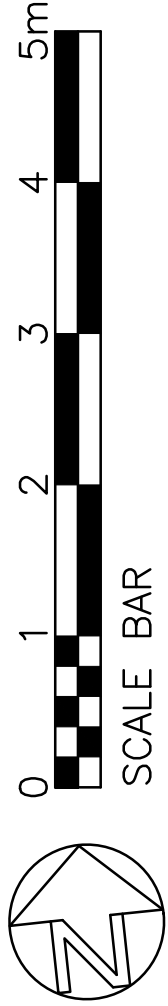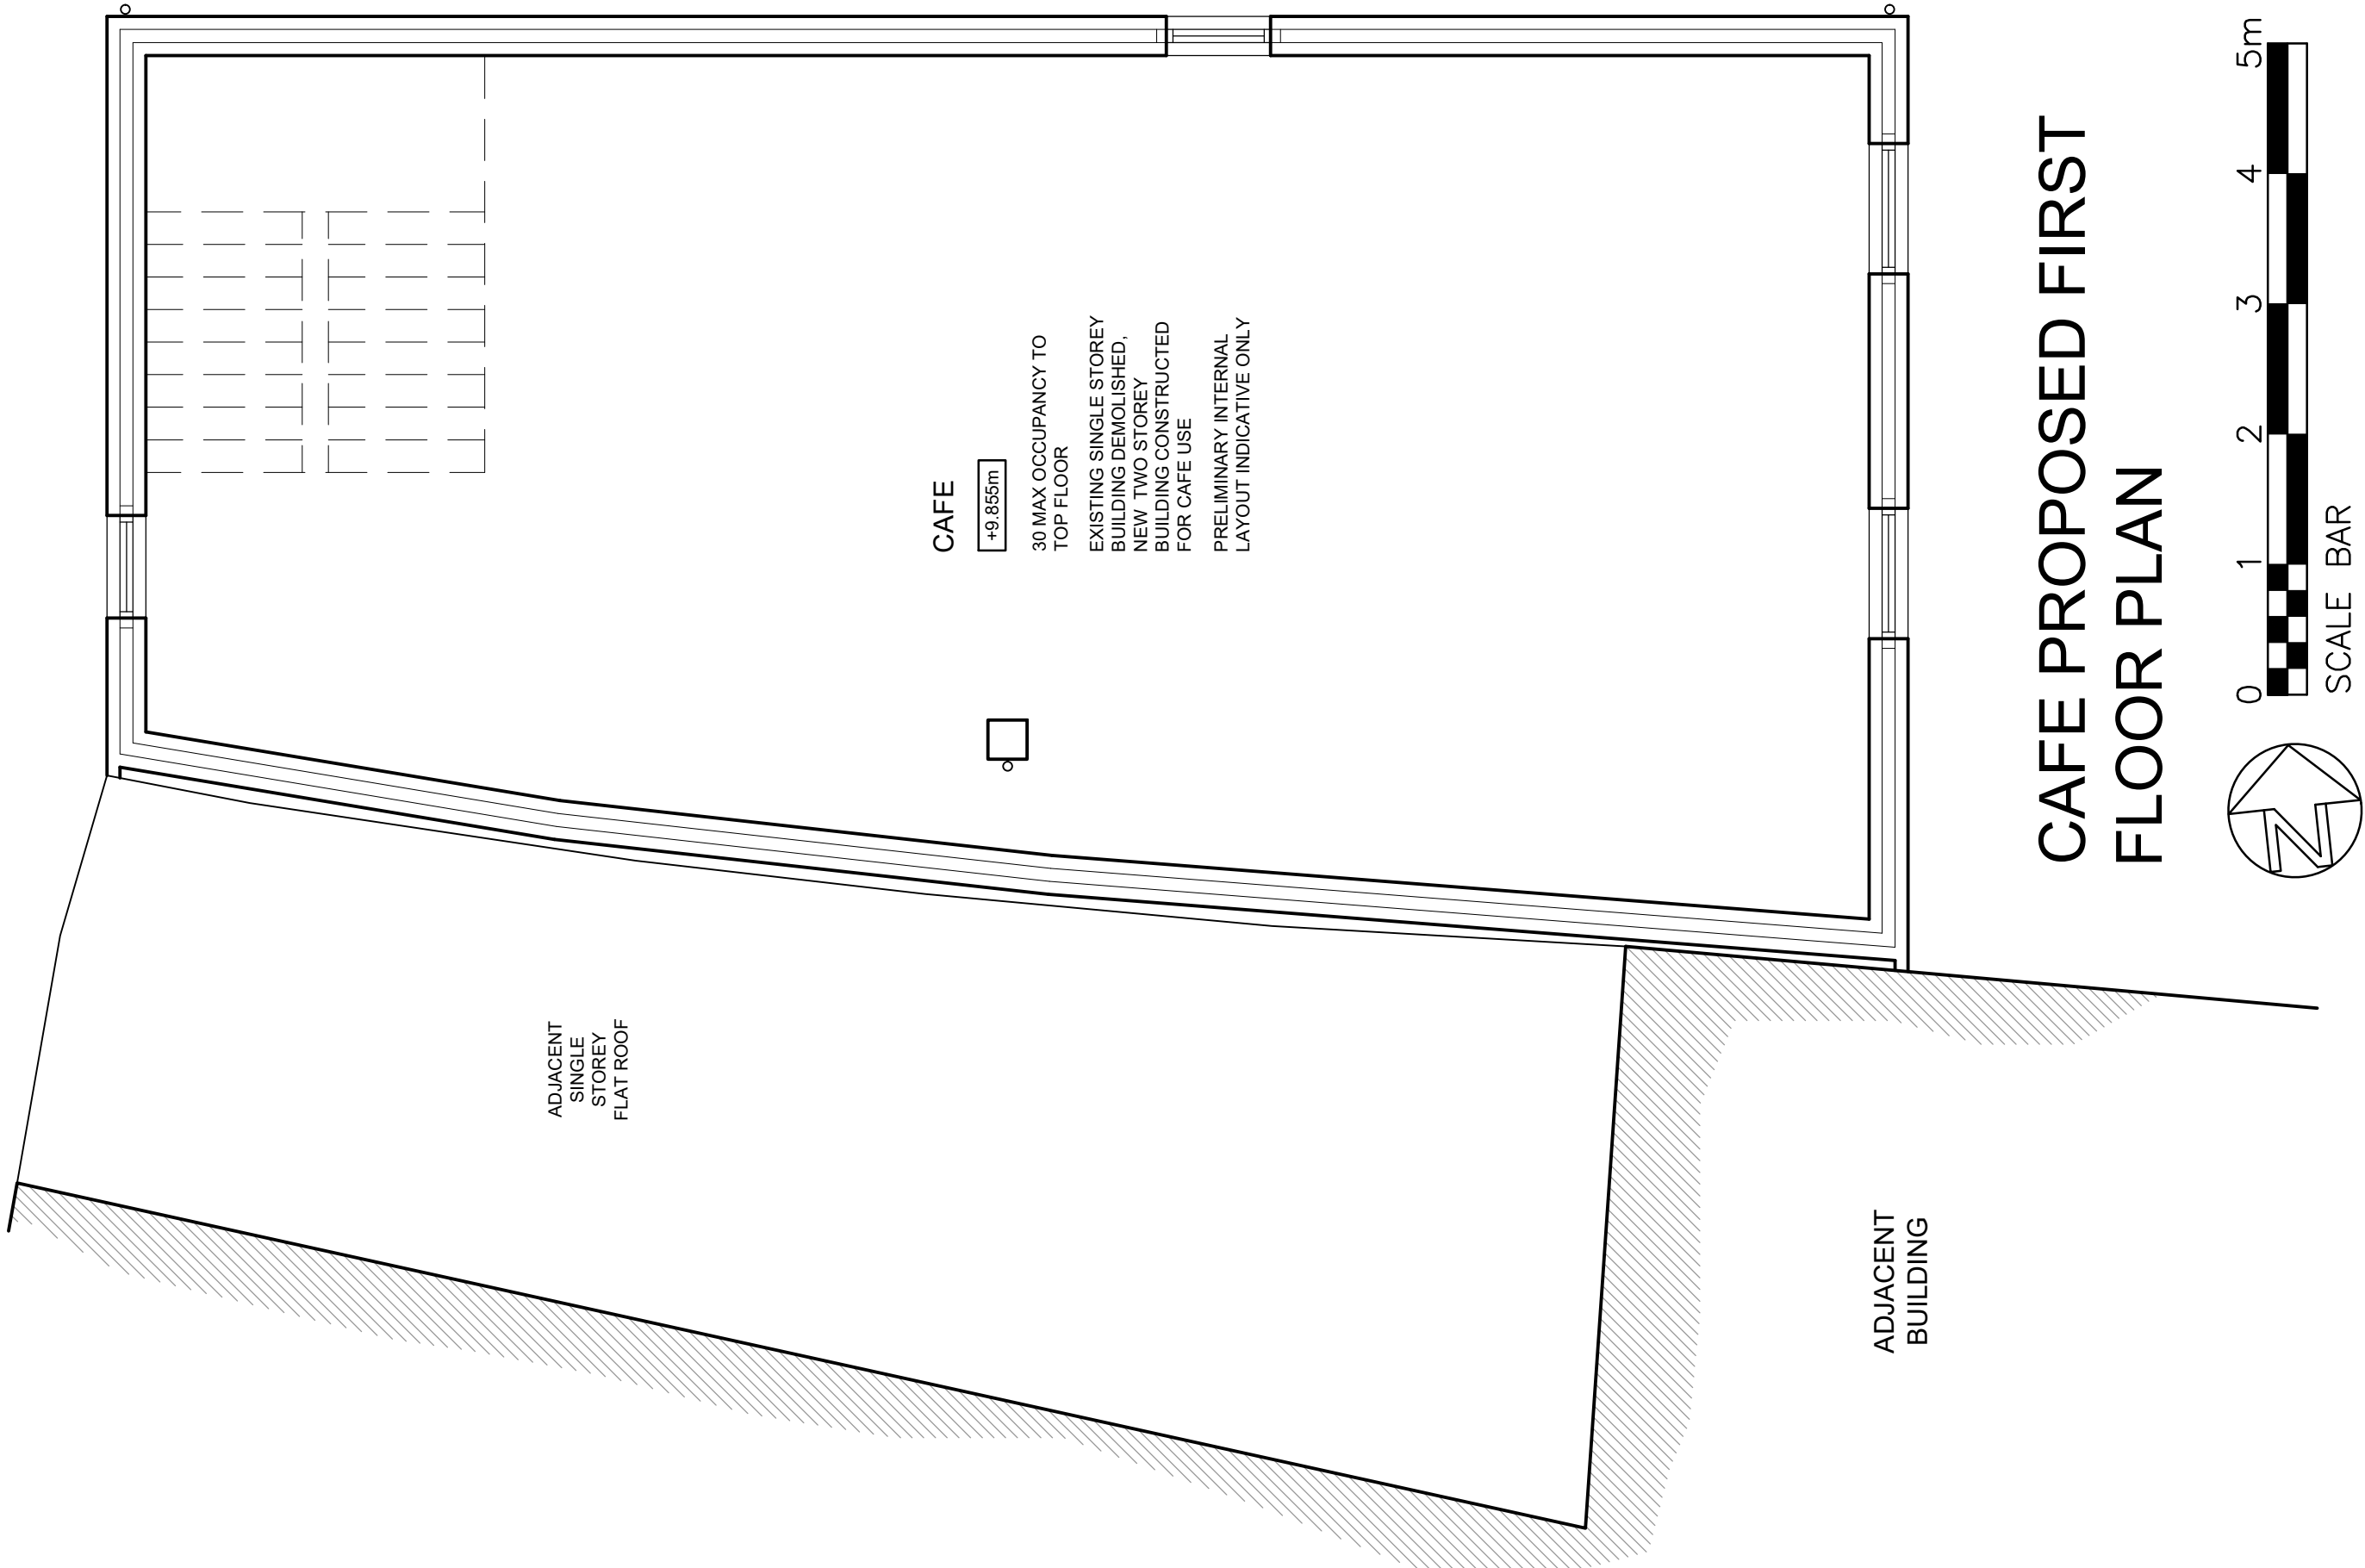

CAFE PROPOSED FIRST
FLOOR PLAN

STANDARDISED LOFT ACCESS ADDED		15/06/22
A	BEDROOM NUMBERS ADJUSTED	
REV	DESCRIPTION	DATE
AMENDMENTS		
CLIENT	BG DOODLES HOLDINGS LTD	
JOB	EMSWORTH SURGERY CONVERSION P010 7DD	
DRAWING	INTERMEDIATE, FIRST, AND SECOND FLOOR PLANS AS PROPOSED	
JOB NO.	2992	DRAWING NO. 21 N
SCALE	1:50 @ A1	
DRAWN BY	NAS	DATE JUNE 2022

GIA LTD, 3 Foxoak Park, Common Road, Dunnington, York, YO19 5RZ.
t 01904 481 480 f 01904 486 730 e design@gia.co.uk w www.gia.co.uk
INCORPORATED IN ENGLAND REG. NO. 2784136