



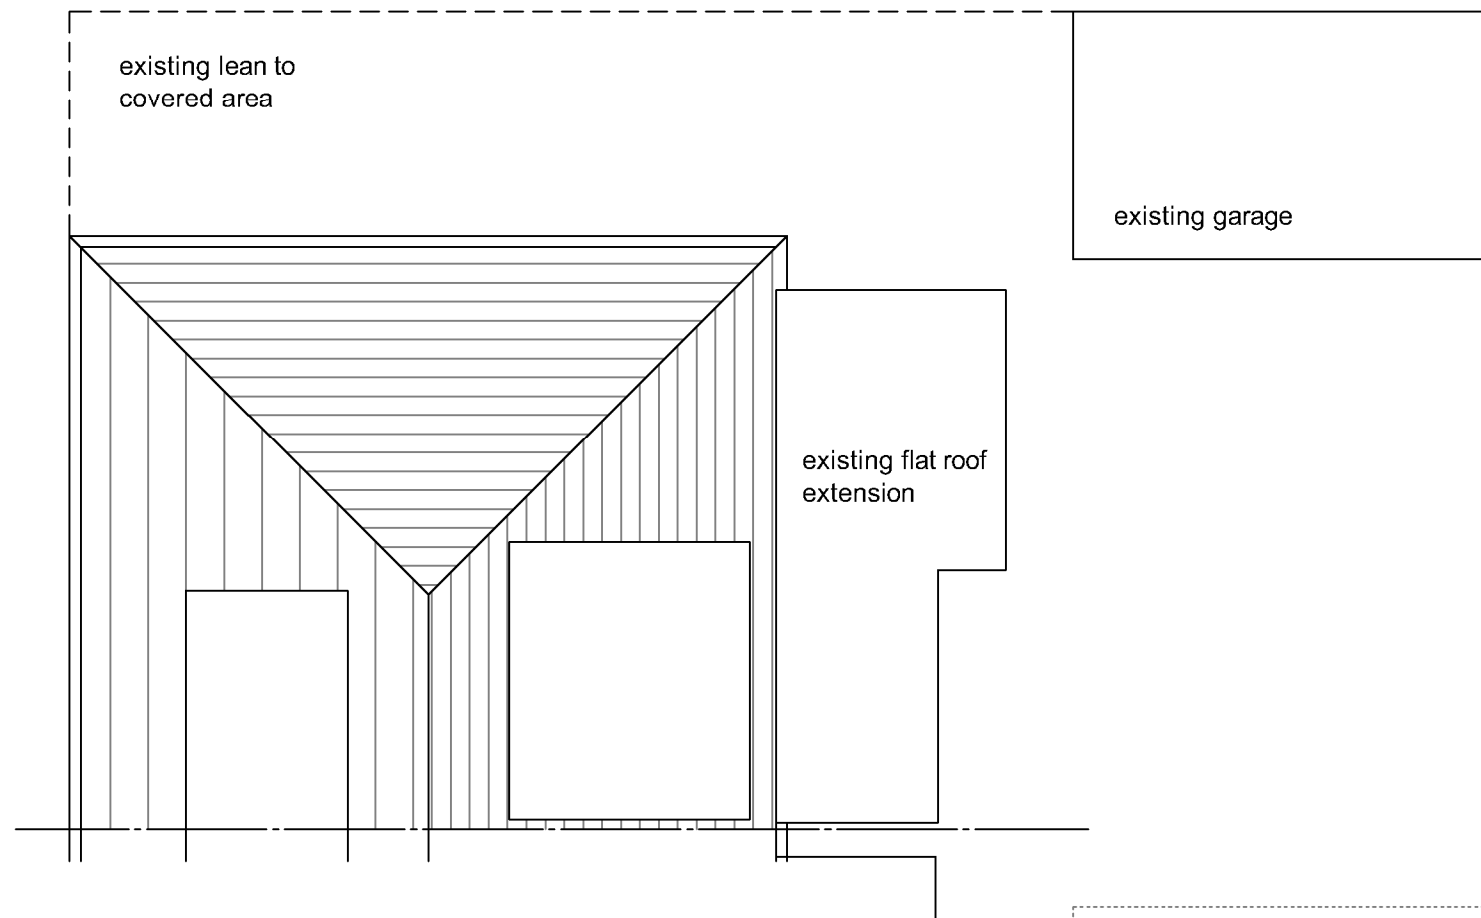


EXISTING ROOF PLAN
SCALE 1:100

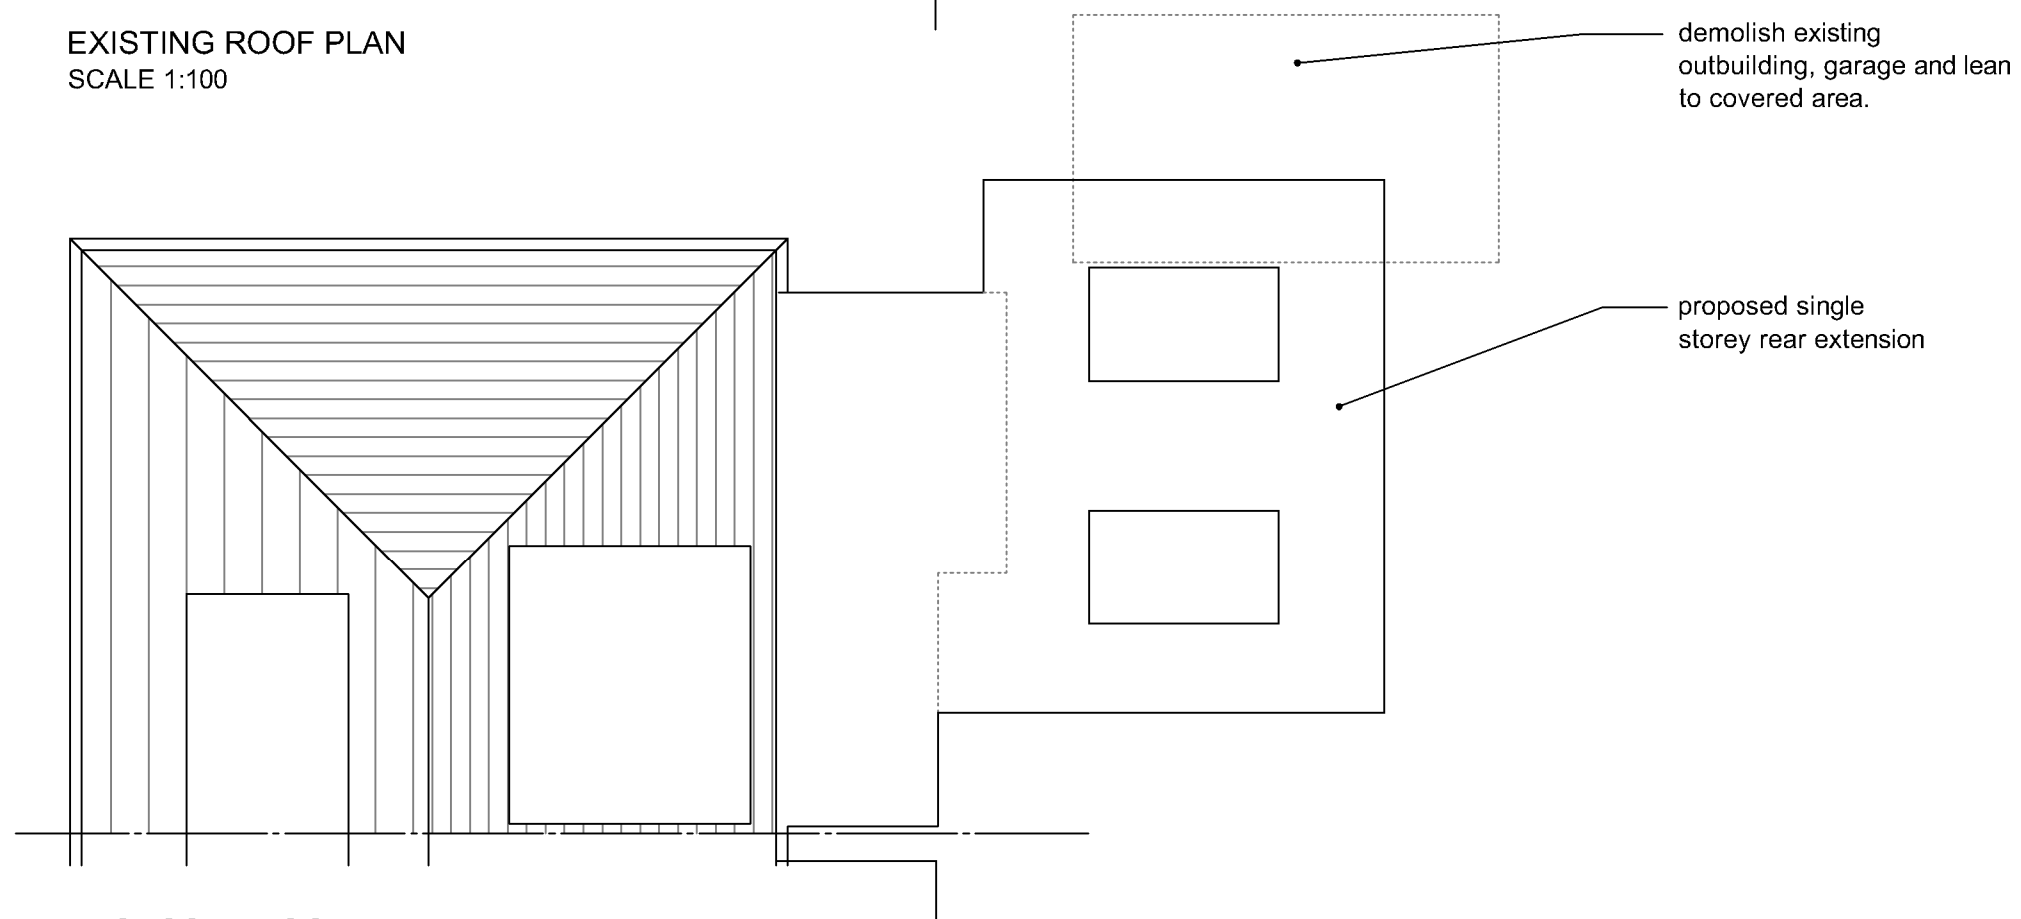

PROPOSED ROOF PLAN
SCALE 1:100

Note:
Do not Scale from this Drawing (except for planning approval).
All dimensions are in millimetres and to be checked on site.
All Dimensions relating to subcontractors or suppliers work must be checked and agreed between the main contractor and the sub-contractors and suppliers.

SCALE BAR 1:100

 

DRAWING TITLE -

PLANNING APPLICATION -
EXTG & PROPOSED ROOF PLANS

CLIENT -

Mr & Mrs Griffin, 161a London Road, Cowplain, Waterlooville, Hants.

DATE -
March 2023

DRN -
gp

CHK -
-

SCALE -
1:100 @ A3

DRAWING REF -
23228 PL301

Rev
A

grp architectural design
t. 07747 011252 e. gavin.page77@gmail.com