

APP/22/01146

22 SEA VIEW ROAD


FLOOR PLAN



HAVANT BOROUGH COUNCIL

1 MAR 2023

RECEIVED

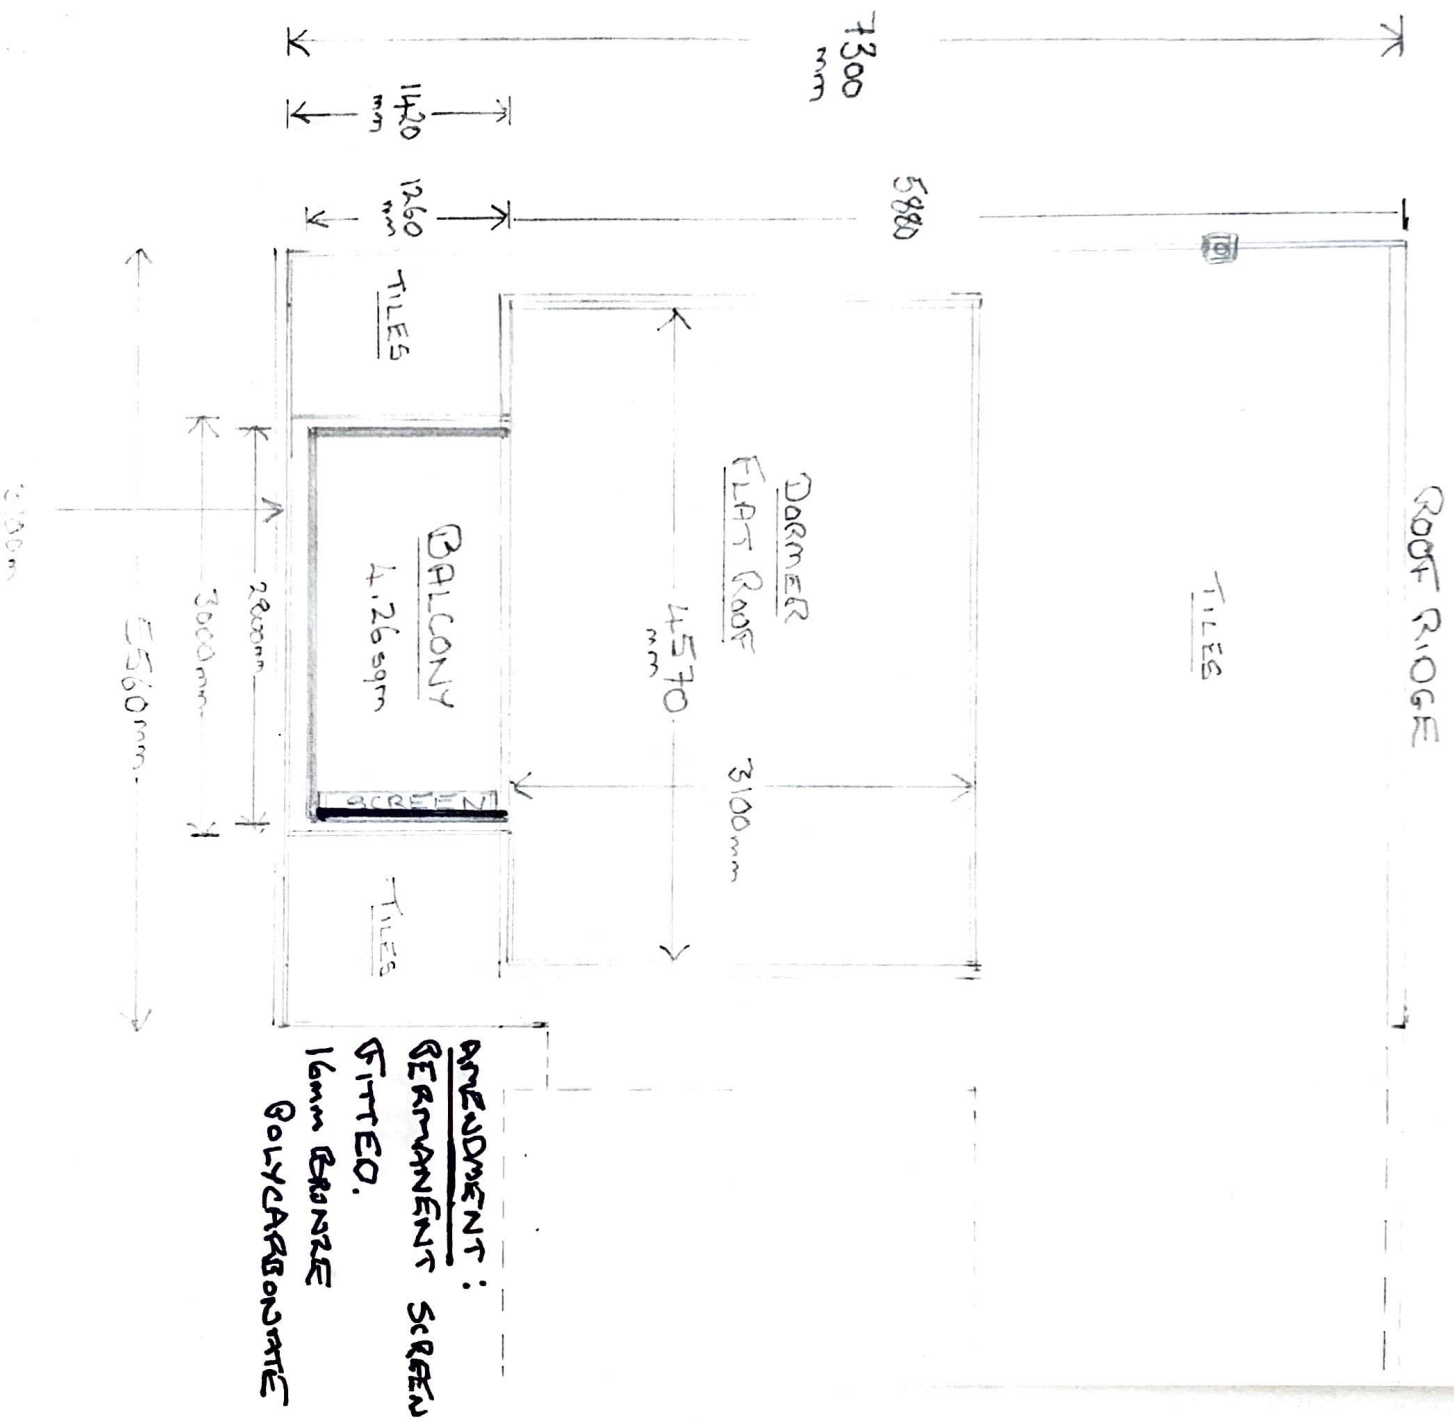

AMENDMENT:
PERMANENT SCREEN
FITTED.
16mm BRASS
GOLYCARBONATE

SCALE 1:50

DRIVE TREE / TRUNK
VISC W/ PHOTOS