


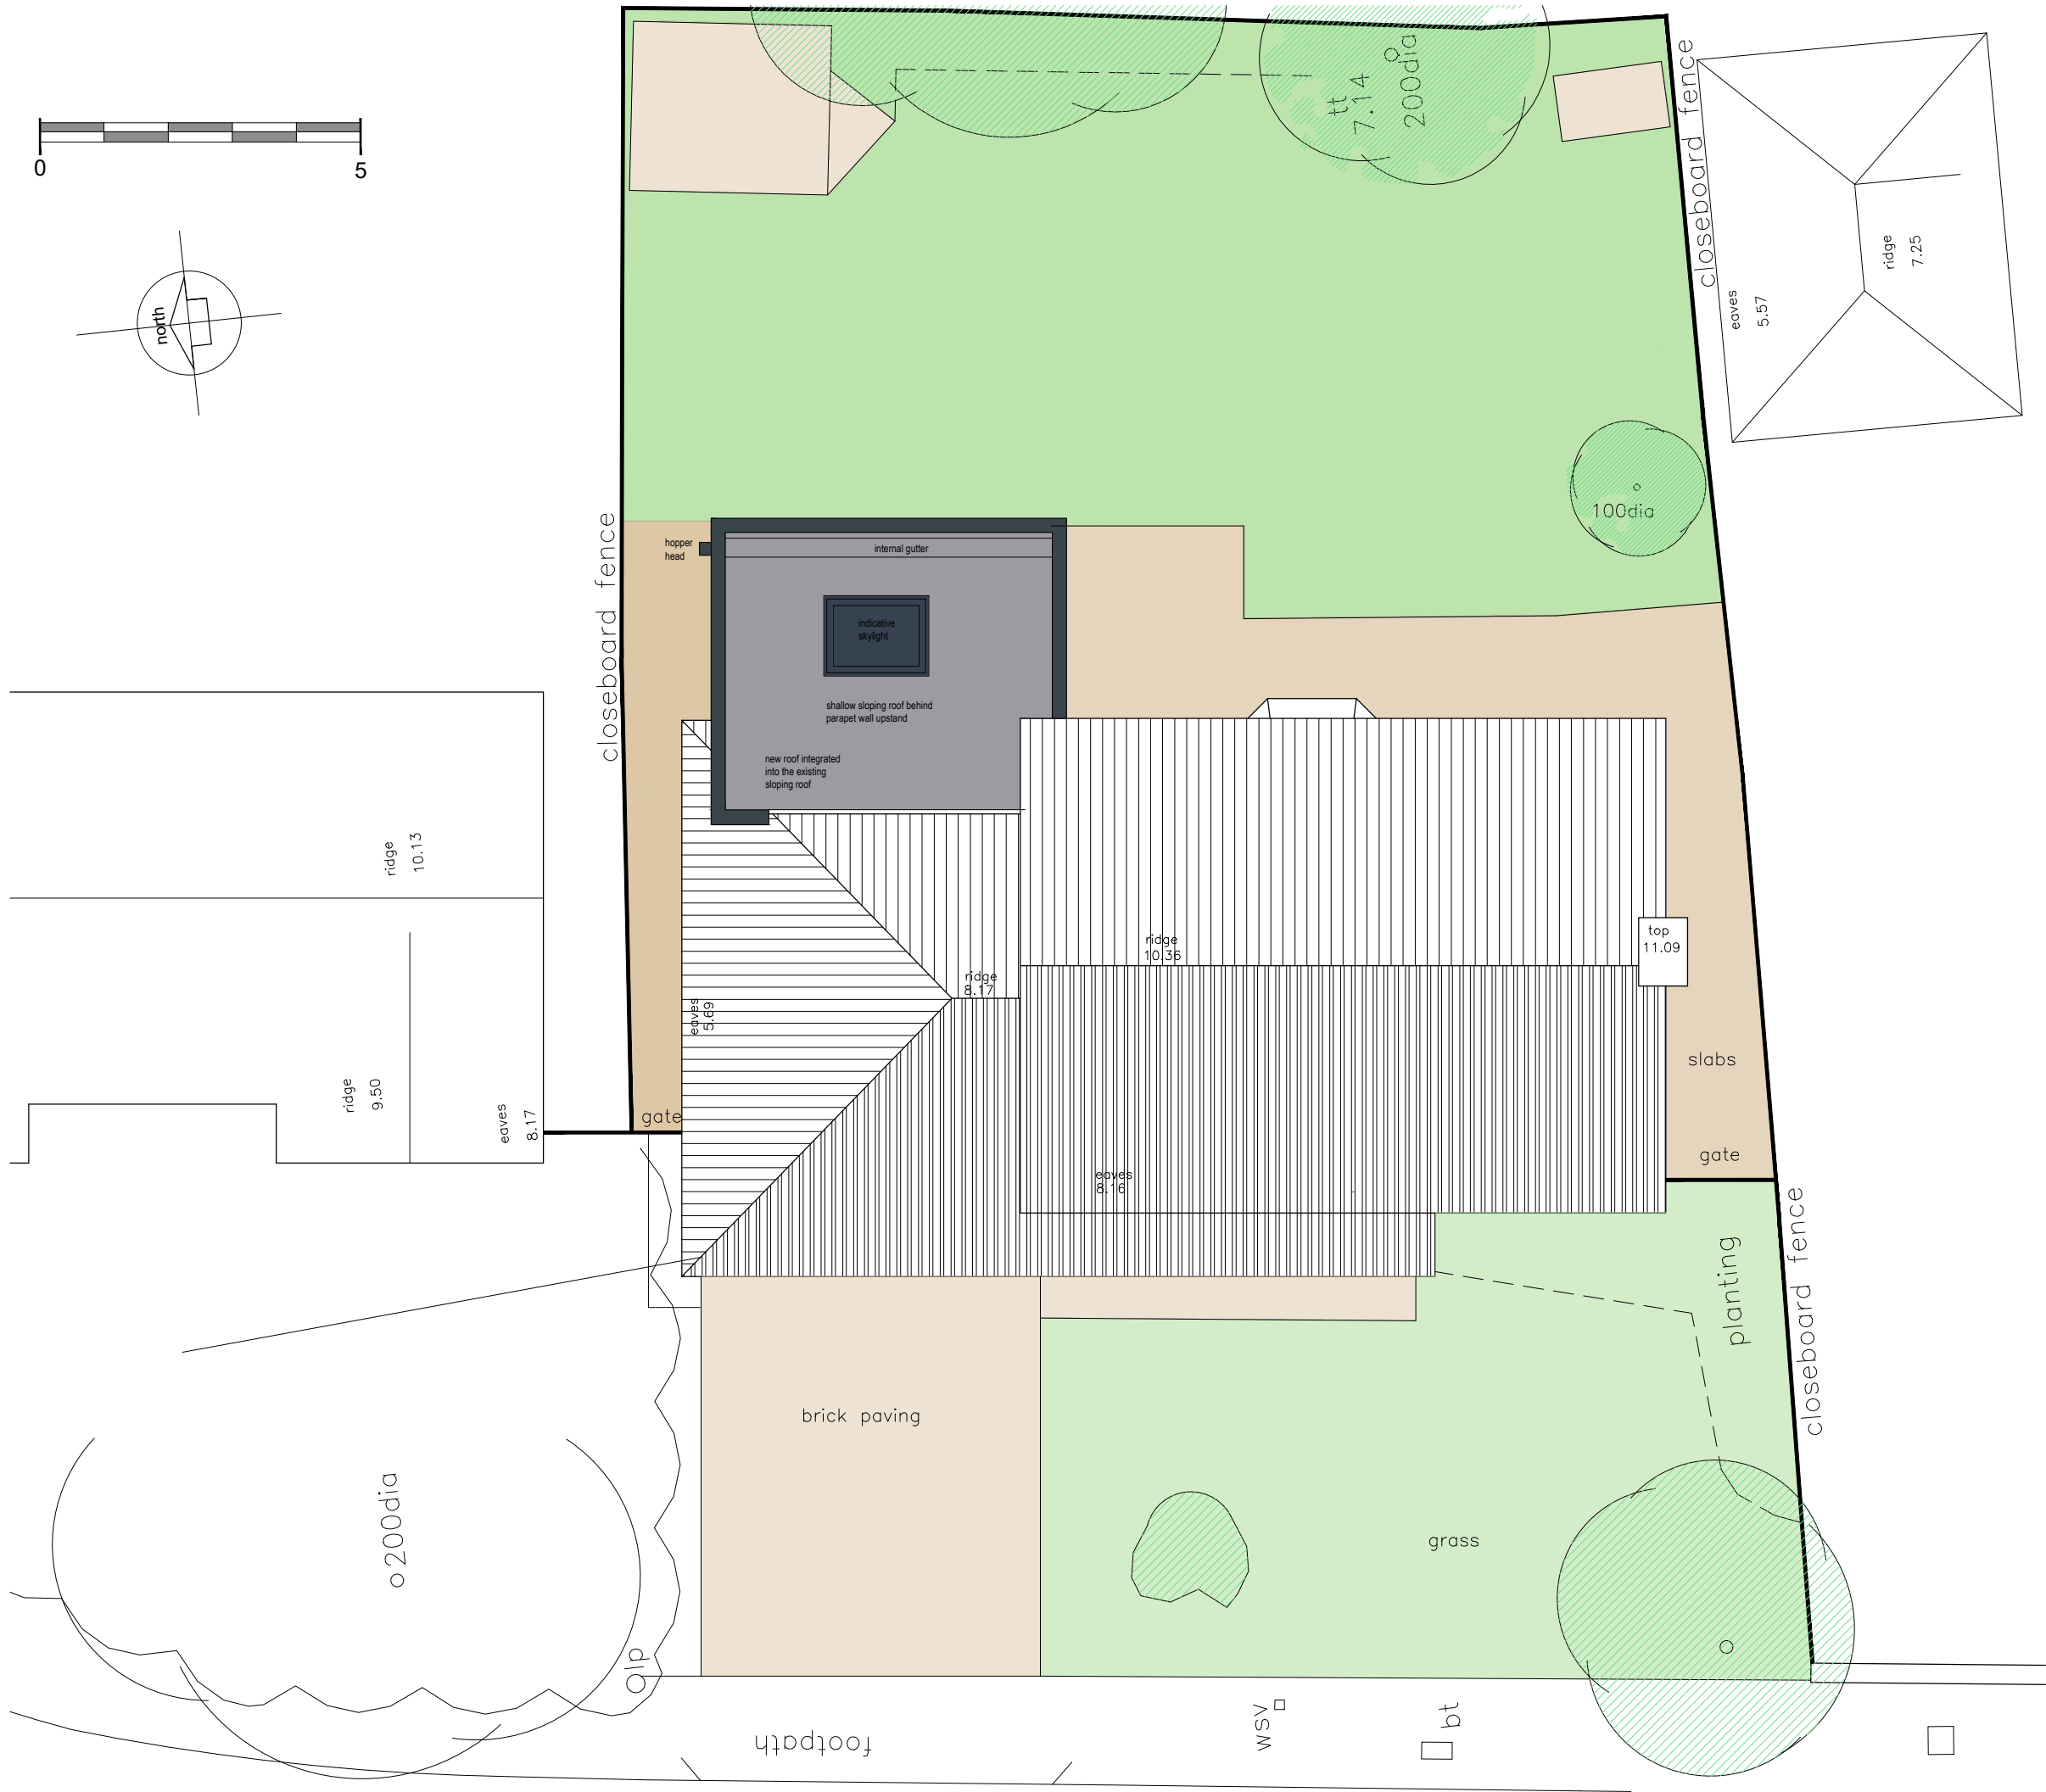

NOTES:

This drawing has been prepared for the purposes of a PLANNING APPLICATION and is not to be used for any other purpose. Dimensions are indicative and should be referenced against measured surveys only.

This drawing is the property of LUNDI ARCHITECTS and must not be reproduced, in part or whole, or deviated from, without their permission.

AMENDMENTS		DATE
B	ROOF PLAN AMENDED	10.08.23
A	ROOF PLAN UPDATED	16.06.23

CLIENT

Mark and Karen Durkin

PROJECT

Rear extension to
67 Rogers Mead, Hayling Island
Hampshire PO11 0PL

DRAWING TITLE

ROOF PLAN
AS PROPOSED

DATE

MAY 2023

SCALE

1:100 @ A3

DRAWING No.	REVISION
LA2316 07	B

LUNDI
ARCHITECTS

Lundi Architects Ltd
THE STUDIO
12A FIVE HEADS ROAD
HORNDEN
HANTS, PO8 9NW
www.lundi-architects.co.uk
studio@lundi-architects.co.uk