




FRONT ELEVATION

SIDE ELEVATION


* OBSCURE GLAZED WINDOW

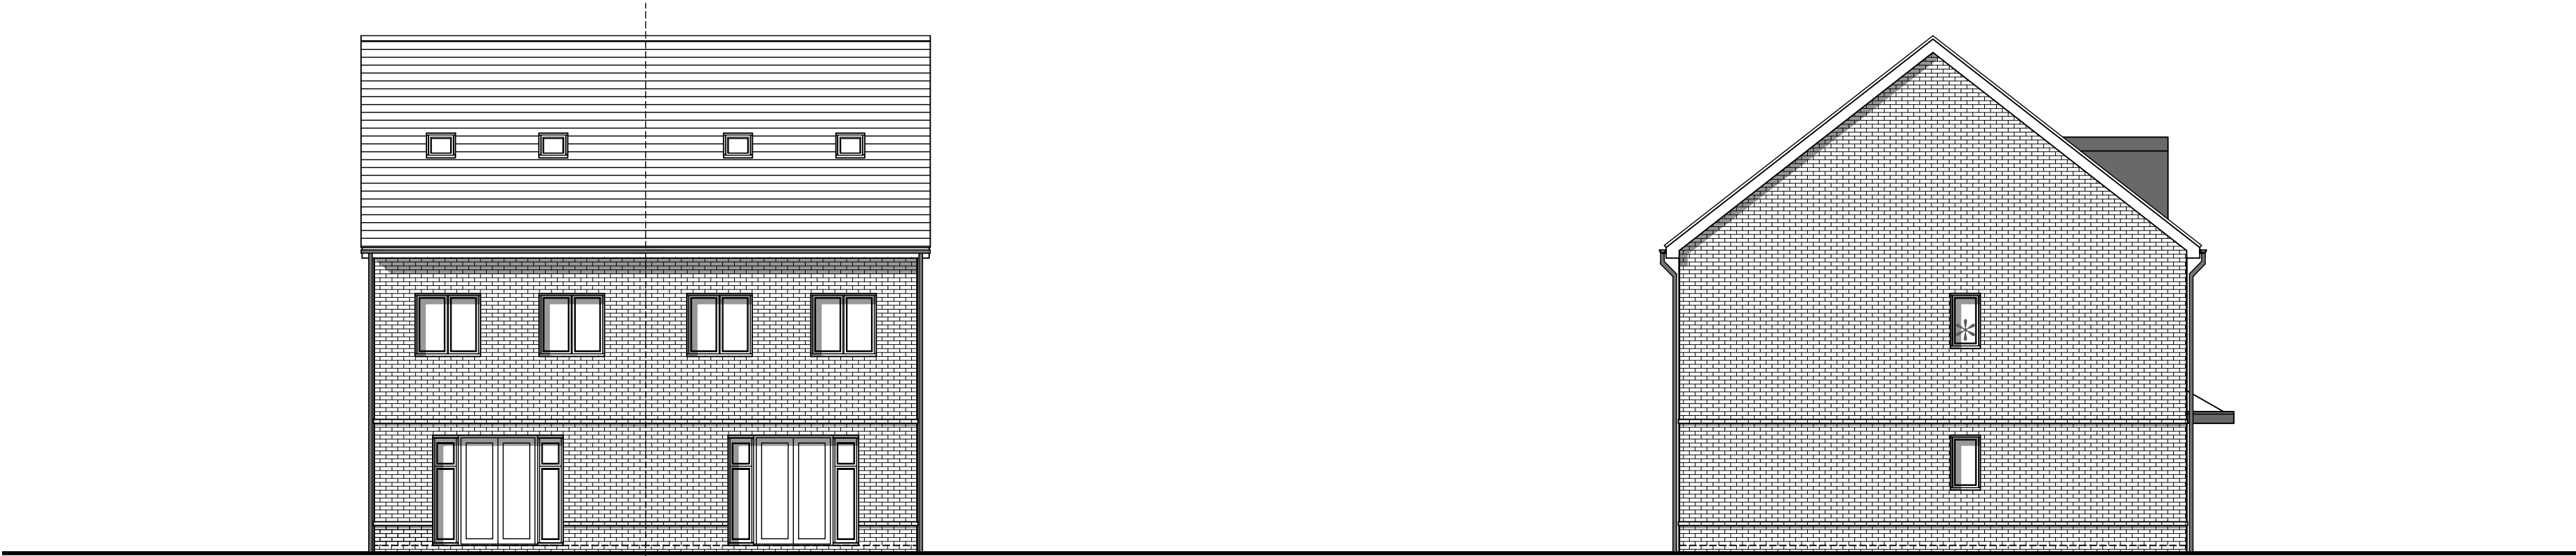


REAR ELEVATION

SIDE ELEVATION

* OBSCURE GLAZED WINDOW

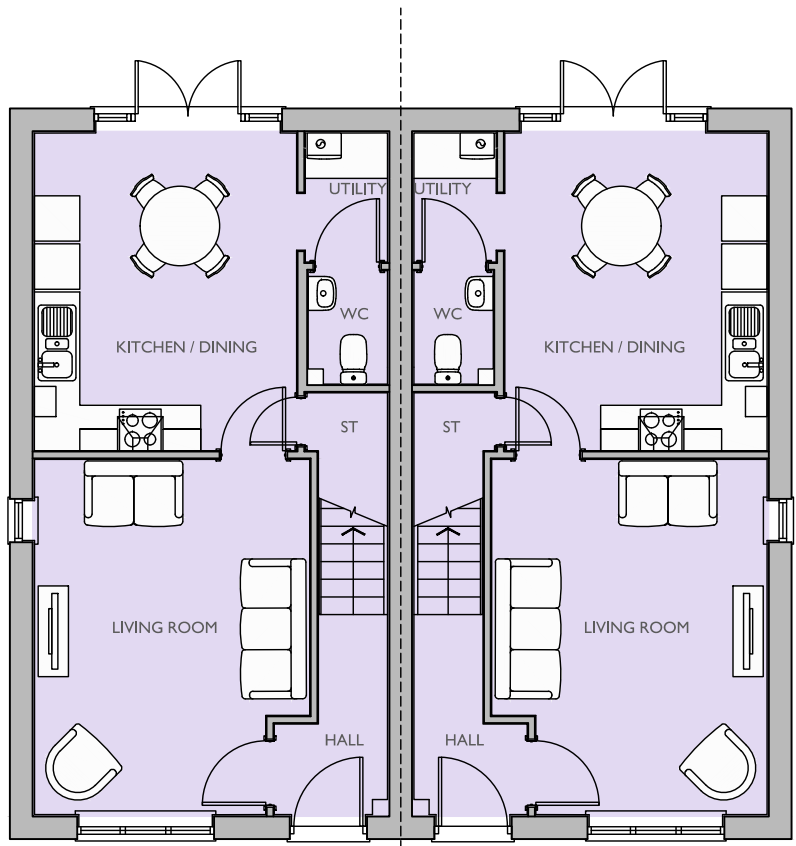


GROUND FLOOR PLAN

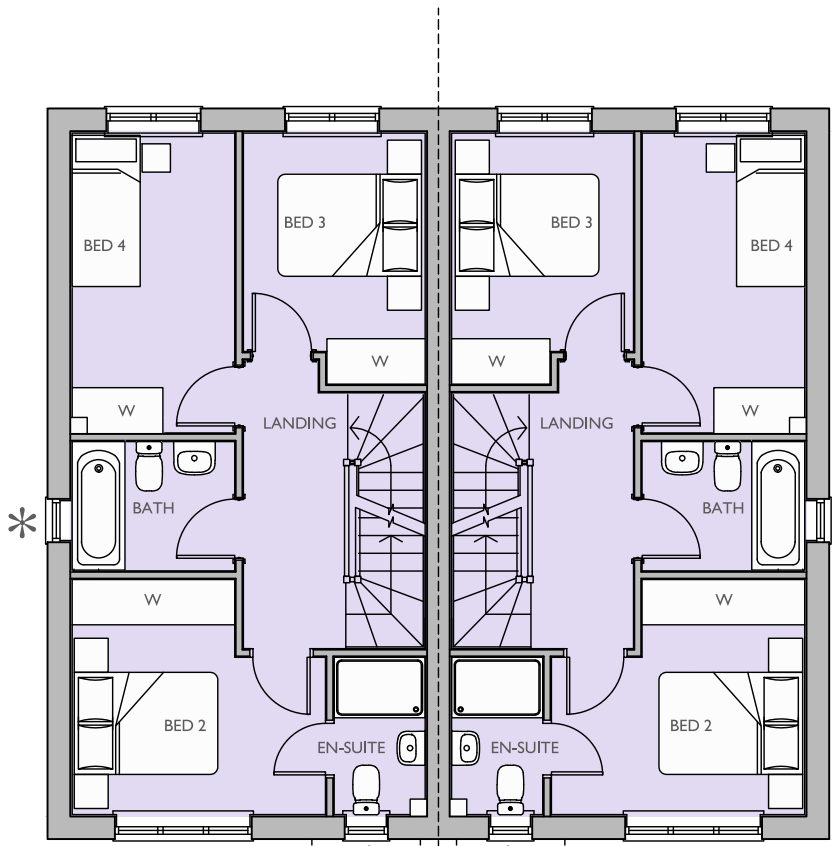


FIRST FLOOR PLAN

* OBSCURE GLAZED WINDOW

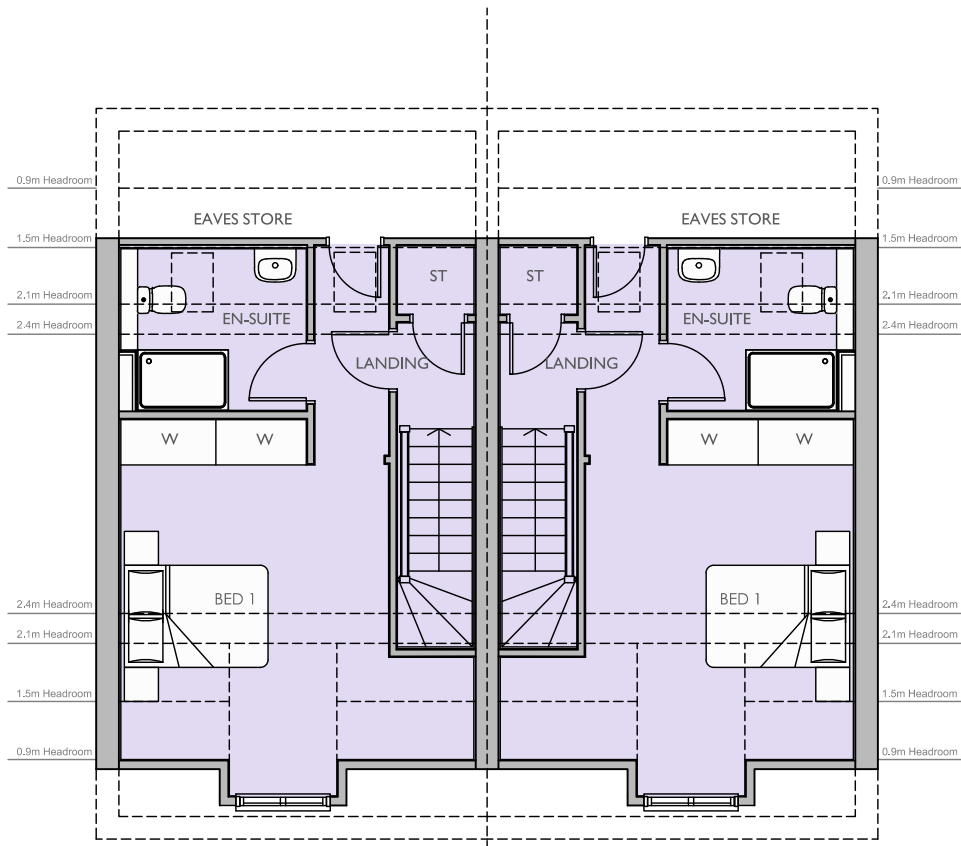

SECOND FLOOR PLAN

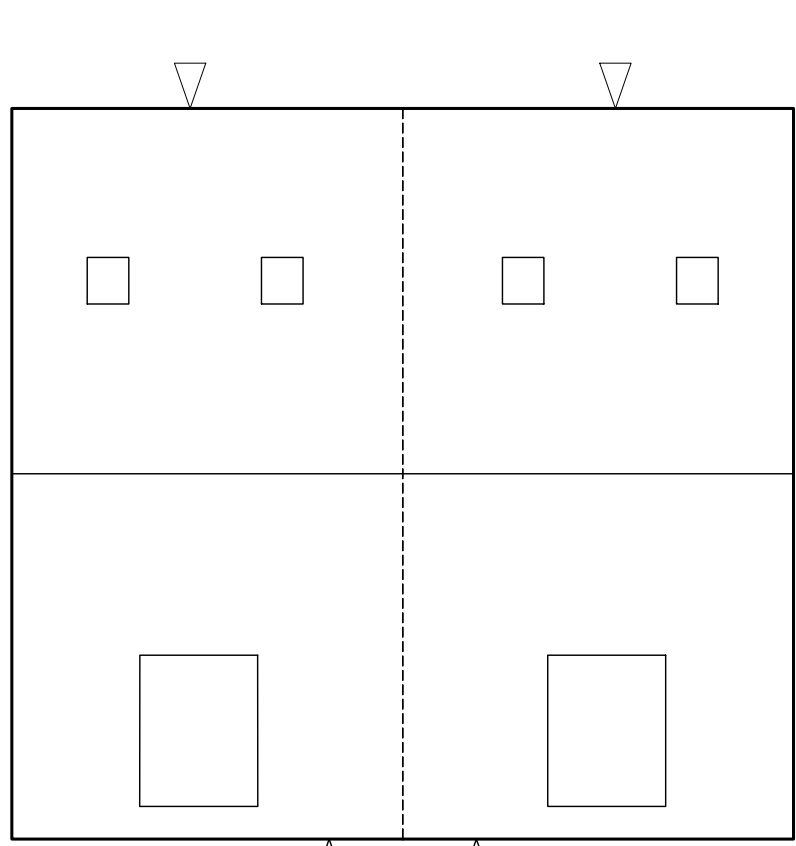

ROOF PLAN

Housetype Name:		BLETCHLEY	
Occupancy:		4 BED / 5 PERSON	
Gross Area ft²:	Gross Area m²:	Net Area ft²:	Net Area m²:
1275	118.46	1229	114.18

For Colours of Material See External Finishes Layout (CB_62_265_008)	
Primary Material:	STRETCHER BOND MASONRY BRICKWORK.
Feature Material:	HORIZONTAL COMPOSITE CLADDING WITH MATCHING TRIM TO WINDOWS AND 2-PART PROFILE TO CORNERS.
Architectural Detail:	PROJECTING FLEMISH BOND & STRING STRETCHER COURSE WITH 15 MM OVERHANG.
Window & Door Frames:	WHITE UPVC CASEMENT WINDOW. COMPOSITE FRONT DOOR. WHITE UPVC FRENCH DOOR.
Fascia, Soffit & Bargeboard:	WHITE UPVC BOXED EAVES ROOFING SYSTEM.
Architectural Ornaments:	
Guttering & Drainage:	BLACK UPVC DRAINAGE SYSTEM.

Plot Numbers:
272 & 273 (AS), 278 & 279 (AS), 295 & 296 (AS), 487 & 488 (AS), 494 & 495 (AS)



Location Plan (Not to Scale)

Scale @ A1:			
0 1 2 3 4 5m			
Scale 1:100			
Rev	Date	Drawn	Checked

Project:	CAMPDOWN, PURBROOK, PORTSMOUTH
Title:	BLETCHLEY FLOOR PLANS & ELEVATIONS
Client:	dandara

Date:	MAY 2023
Drawn by:	RKDB
Checked by:	BB
Dwg No:	CB_62_265_SPR_BLY_02
Rev:	

Cooper Baillie Limited - Connaught House, 24 Guildford Road, Bagshot, Surrey GU19 5JN - Telephone 01276 450039 - www.cooperbaillie.co.uk
This drawing and the works depicted on it are the copyright of Cooper Baillie Ltd, and may not be reproduced or altered, except by written permission. No liability will be accepted for errors/omissions made by other persons.