


A259 HAVANT ROAD

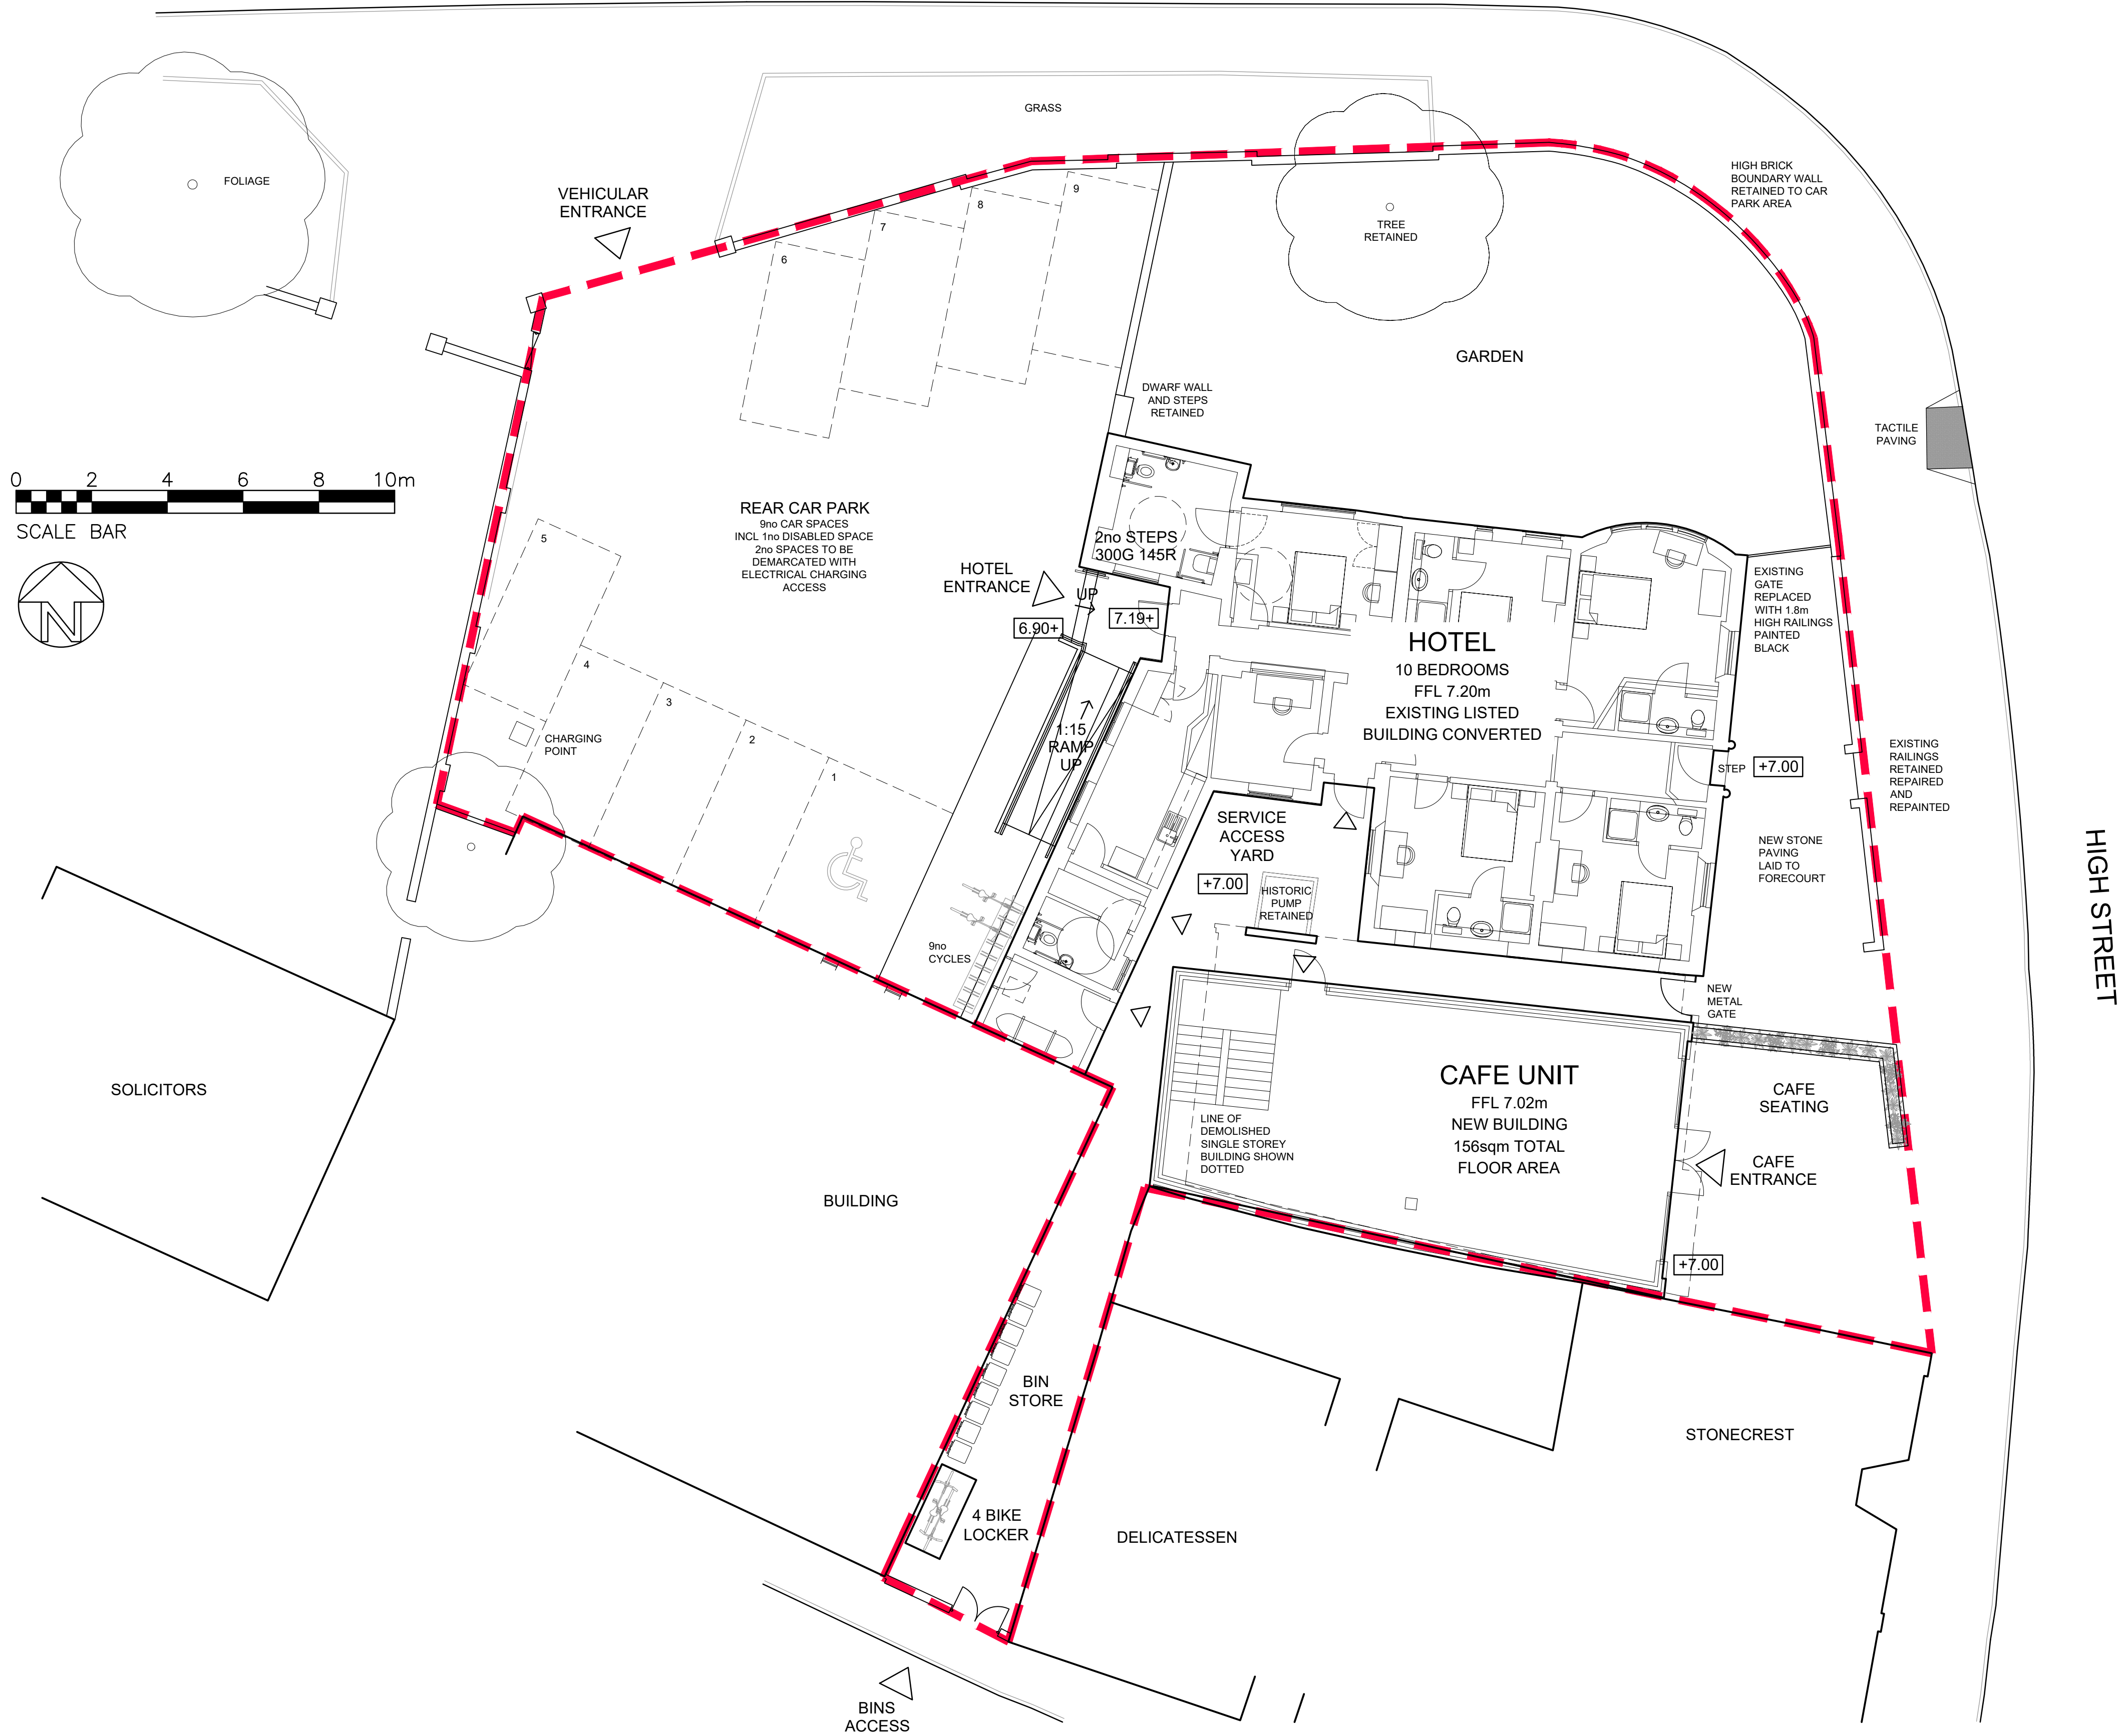

NOTES

THE CONTRACTOR IS RESPONSIBLE FOR CHECKING ALL DIMENSIONS AND NOTIFYING ALL DISCREPANCIES TO THE DESIGNER.

USE FIGURED DIMENSIONS IN PREFERENCE TO SCALED DIMENSIONS.

ALL WORK TO BE IN ACCORDANCE WITH CURRENT BUILDING REGULATIONS.

COPYRIGHT OF THIS DRAWING IS RESERVED BY G.I.A. LIMITED, AND IS ISSUED ON THE CONDITION THAT IT IS NOT COPIED, REPRODUCED OR DISCLOSED TO ANY THIRD PARTY EITHER WHOLLY OR IN PART WITHOUT THE CONSENT IN WRITING OF G.I.A. LIMITED.

|   |   |          |
|---|---|----------|
| K | PARKING REVISED, GARDEN RETAINED   | 24/10/22 |
| J | FLOOR PLANS ADDED   | 02/09/22 |
| H | FLOOR PLAN REMOVED   | 02/09/22 |
| G | CAFE USE SHOWN   | 01/09/22 |
| F | HOTEL WALLS ADDED BACK TO FRONTAGE, PLANTERS ADDED.   | 31/08/22 |
| E | BUILDINGS' INTERNAL LAYOUTS ADDED. CAR PARK GATE REMOVED   | 25/08/22 |
| D | PARKING SHOWN IN FORECOURT, BIKE STORE ADDED IN ALLEYWAY, CYCLE STANDS RELOCATED TO FORECOURT                                                                          | 23/08/22 |
| C | TREE REMOVAL SHOWN, MOTORCYCLE SPACE ADDED. CYCLES SPACES / STANDS ADDED.                                                                                              | 10/08/22 |
| B | NOTES ADDED, CAR PARK GATE ADDED, CAR PARK REDESIGNED, ELECTRIC POINTS ADDED, RAMP RELOCATED. CAFE FORECOURT SEATING AREA ADDED. HISTORIC PUMP ADDED, GREEN WALL ADDED | 17/06/22 |

| A                                    | BIN STORE RELOCATED AND PARKING SPACES INCREASED | 15/06/22         |
|--------------------------------------|--------------------------------------------------|------------------|
| REV                                  | DESCRIPTION                                      | DATE             |
| AMENDMENTS                           |                                                  |                  |
| CLIENT                               |                                                  |                  |
| BG DOODLES HOLDINGS LTD              |                                                  |                  |
| JOB                                  |                                                  |                  |
| EMSWORTH SURGERY CONVERSION P010 7DD |                                                  |                  |
| DRAWING                              |                                                  |                  |
| SITE PLAN AS PROPOSED                |                                                  |                  |
| JOB NO.                              | 2992                                             | DRAWING NO. 10 K |
| SCALE                                | 1:100 @ A1                                       |                  |
| DRAWN BY                             | NAS                                              | DATE JUNE 2022   |