


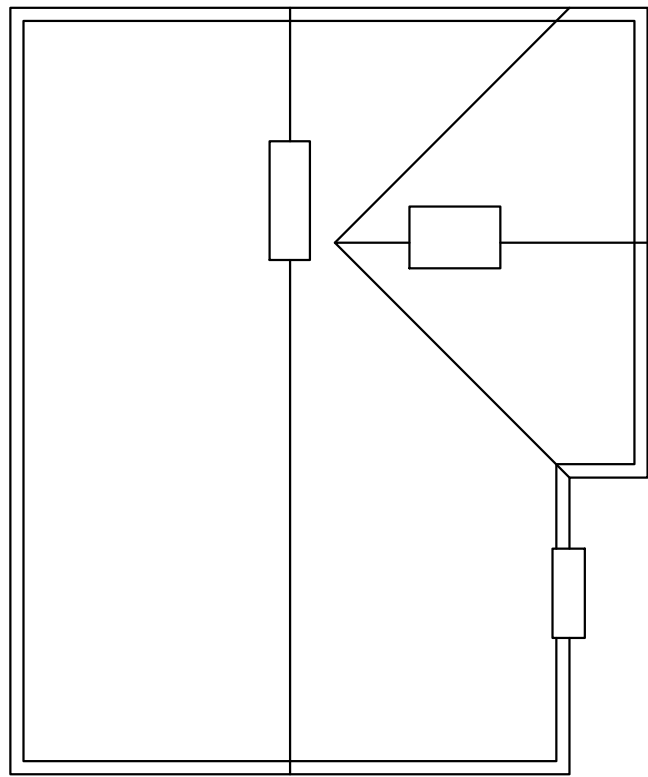


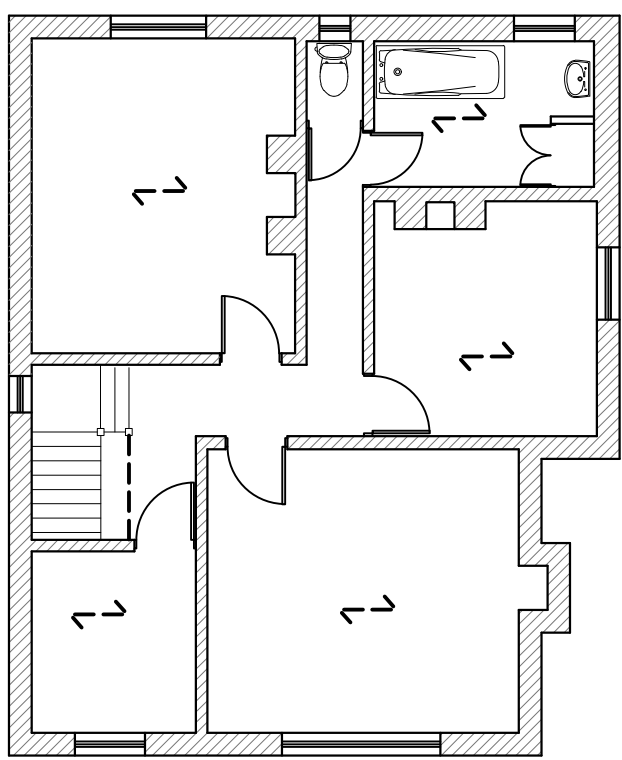

ROOF PLAN
1:100

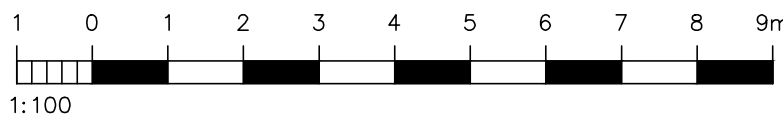



FIRST FLOOR PLAN
1:100

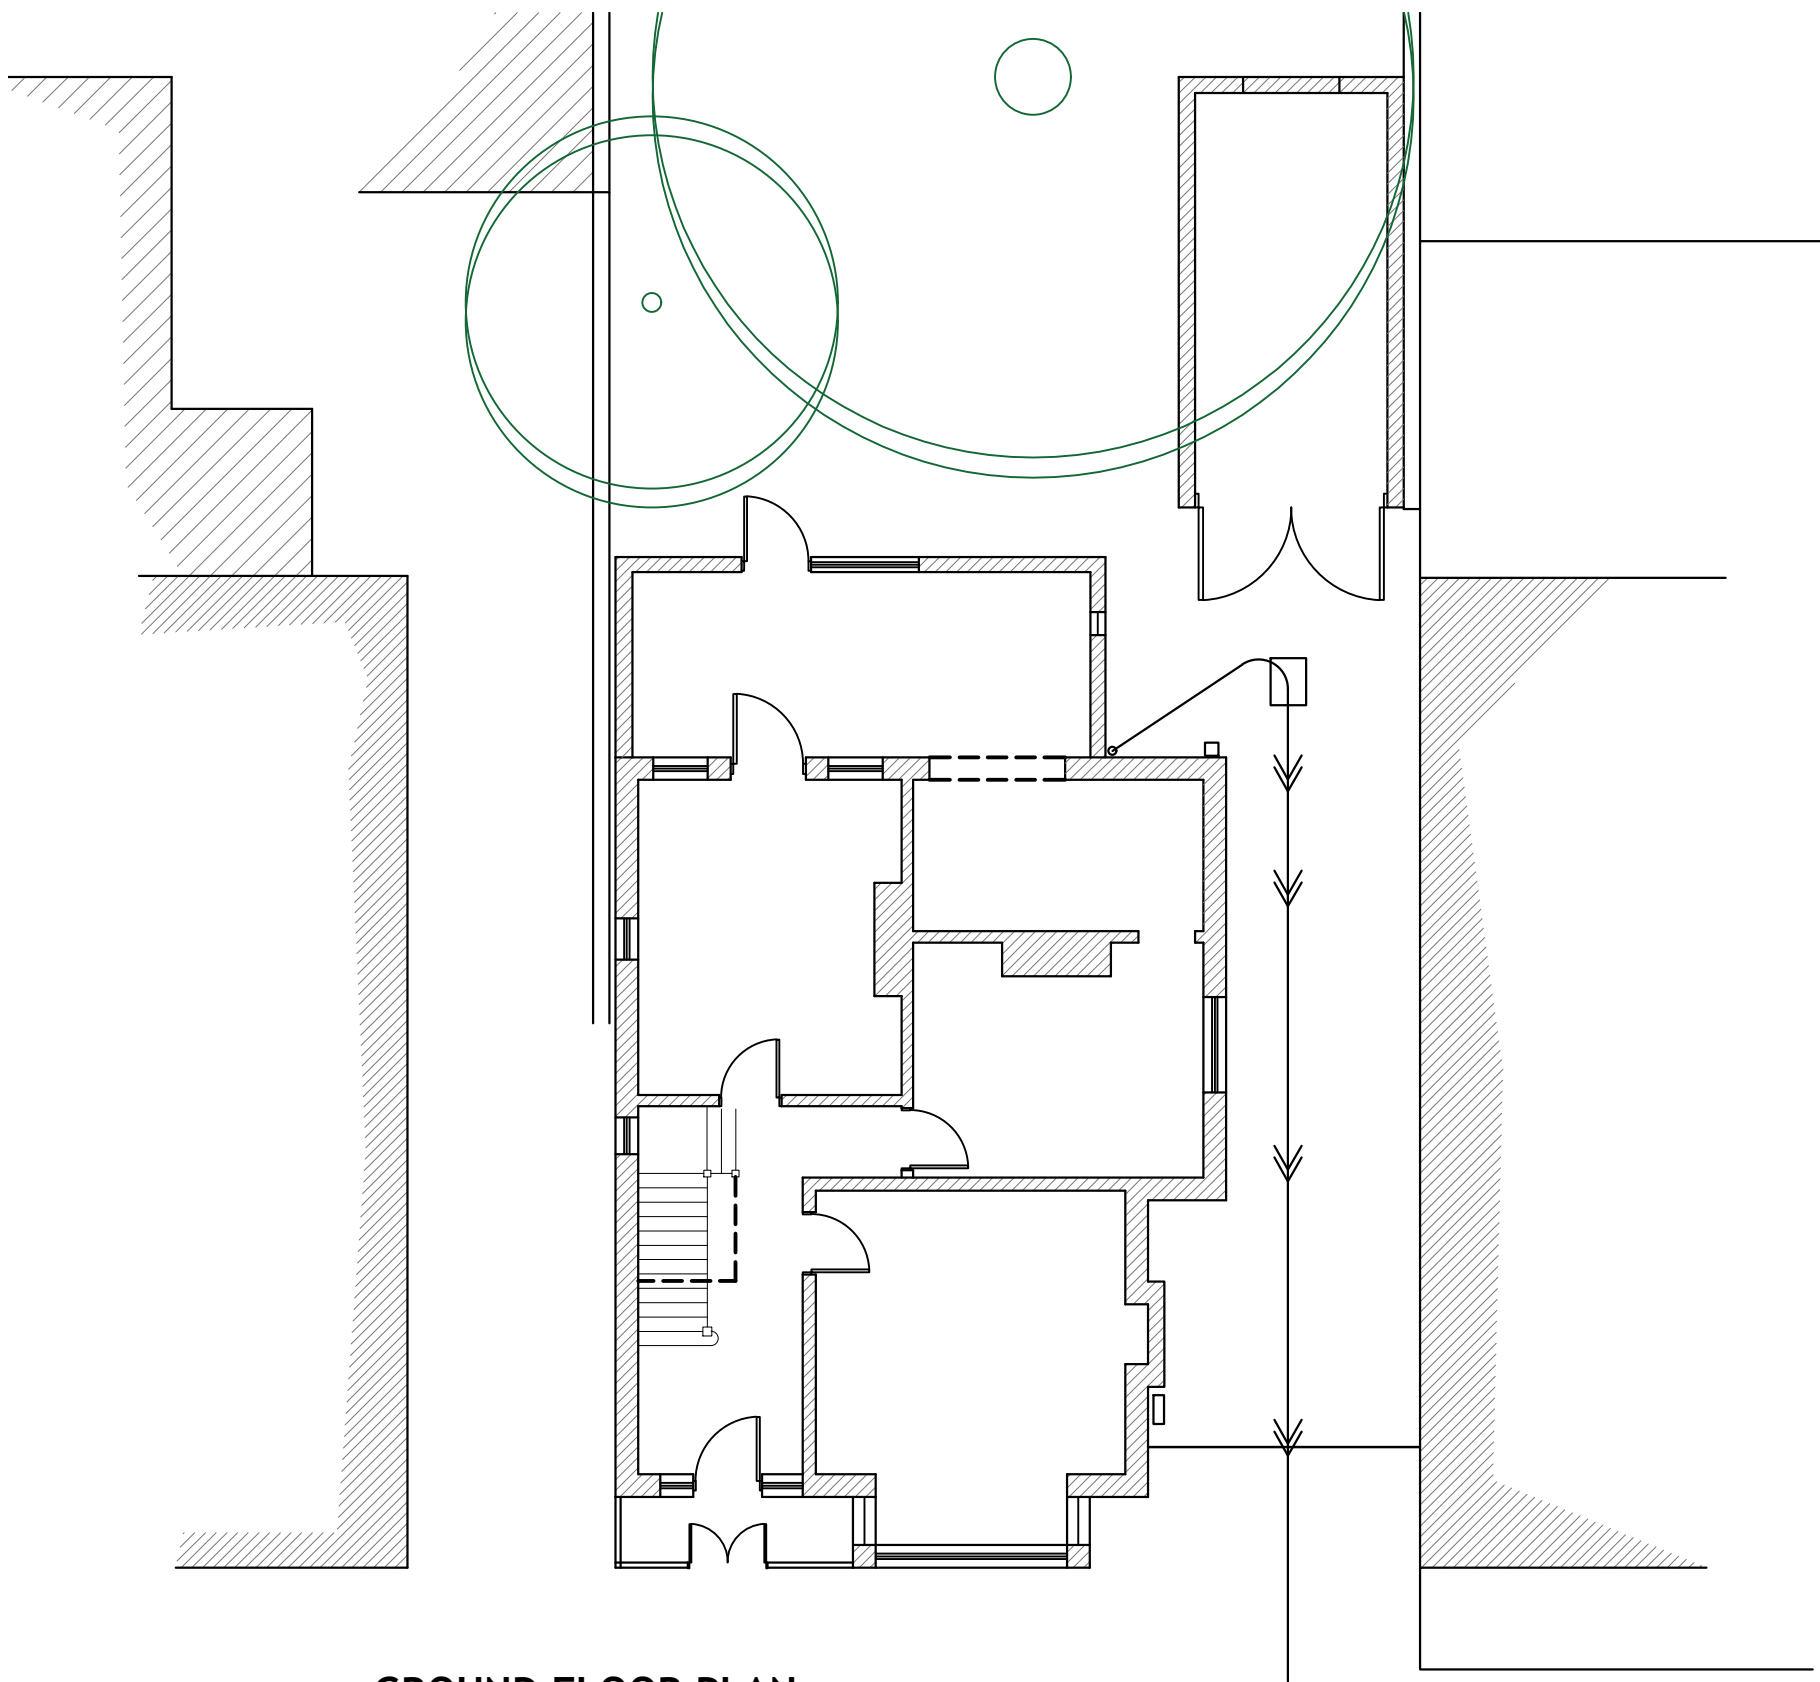

GROUND FLOOR PLAN
1:100




WEST ELEVATION
1:100

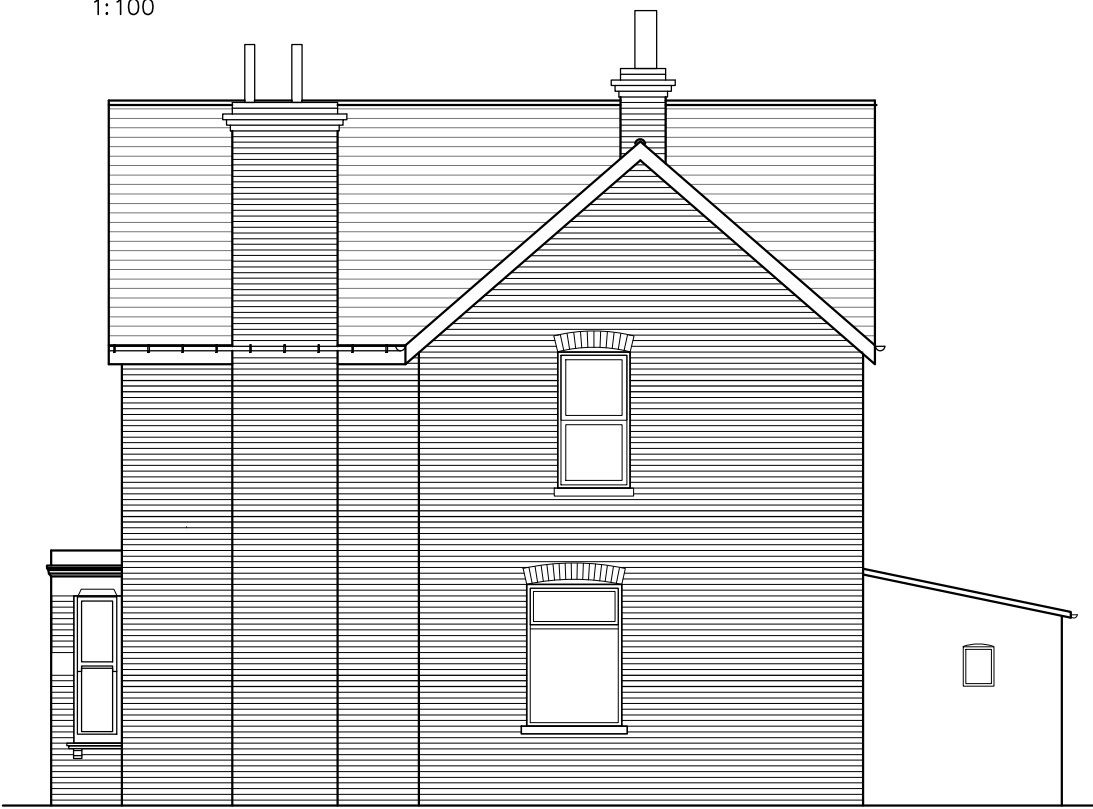 


SOUTH ELEVATION
1:100




EAST ELEVATION
1:100

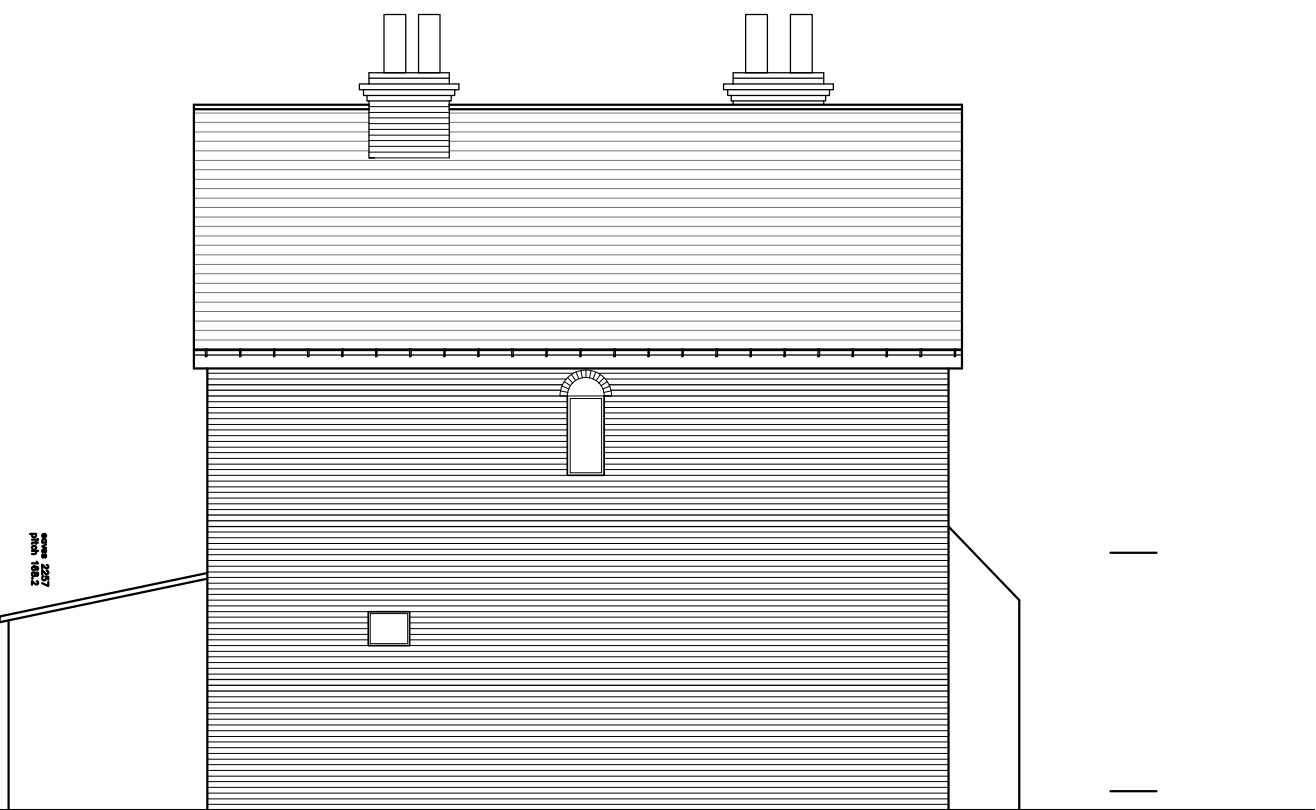

NORTH ELEVATION
1:100

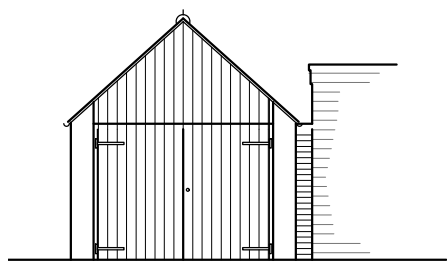


Garage West
1:100

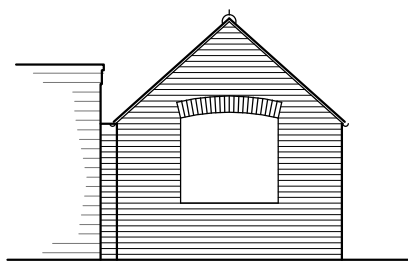


Garage East
1:100



Garage North
1:100

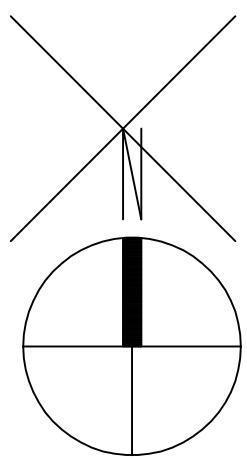



NOTES:
Dimensions to be checked on site before commencing work.
Any discrepancies shall be reported to the architect immediately.
Do not scale from these drawings except for planning purposes.
Use figured dimensions only.
Where applicable this drawing is to be read in conjunction with other consultants' drawings.
All drawings to be read in conjunction with specification and all other drawings including structural engineer and mechanical and electrical drawings / specification

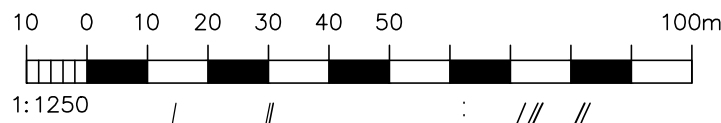


LOCATION PLAN

1:1250

Ordnance Survey (c)
Crown Copyright 2023.
All rights reserved.
Licence number 100020449

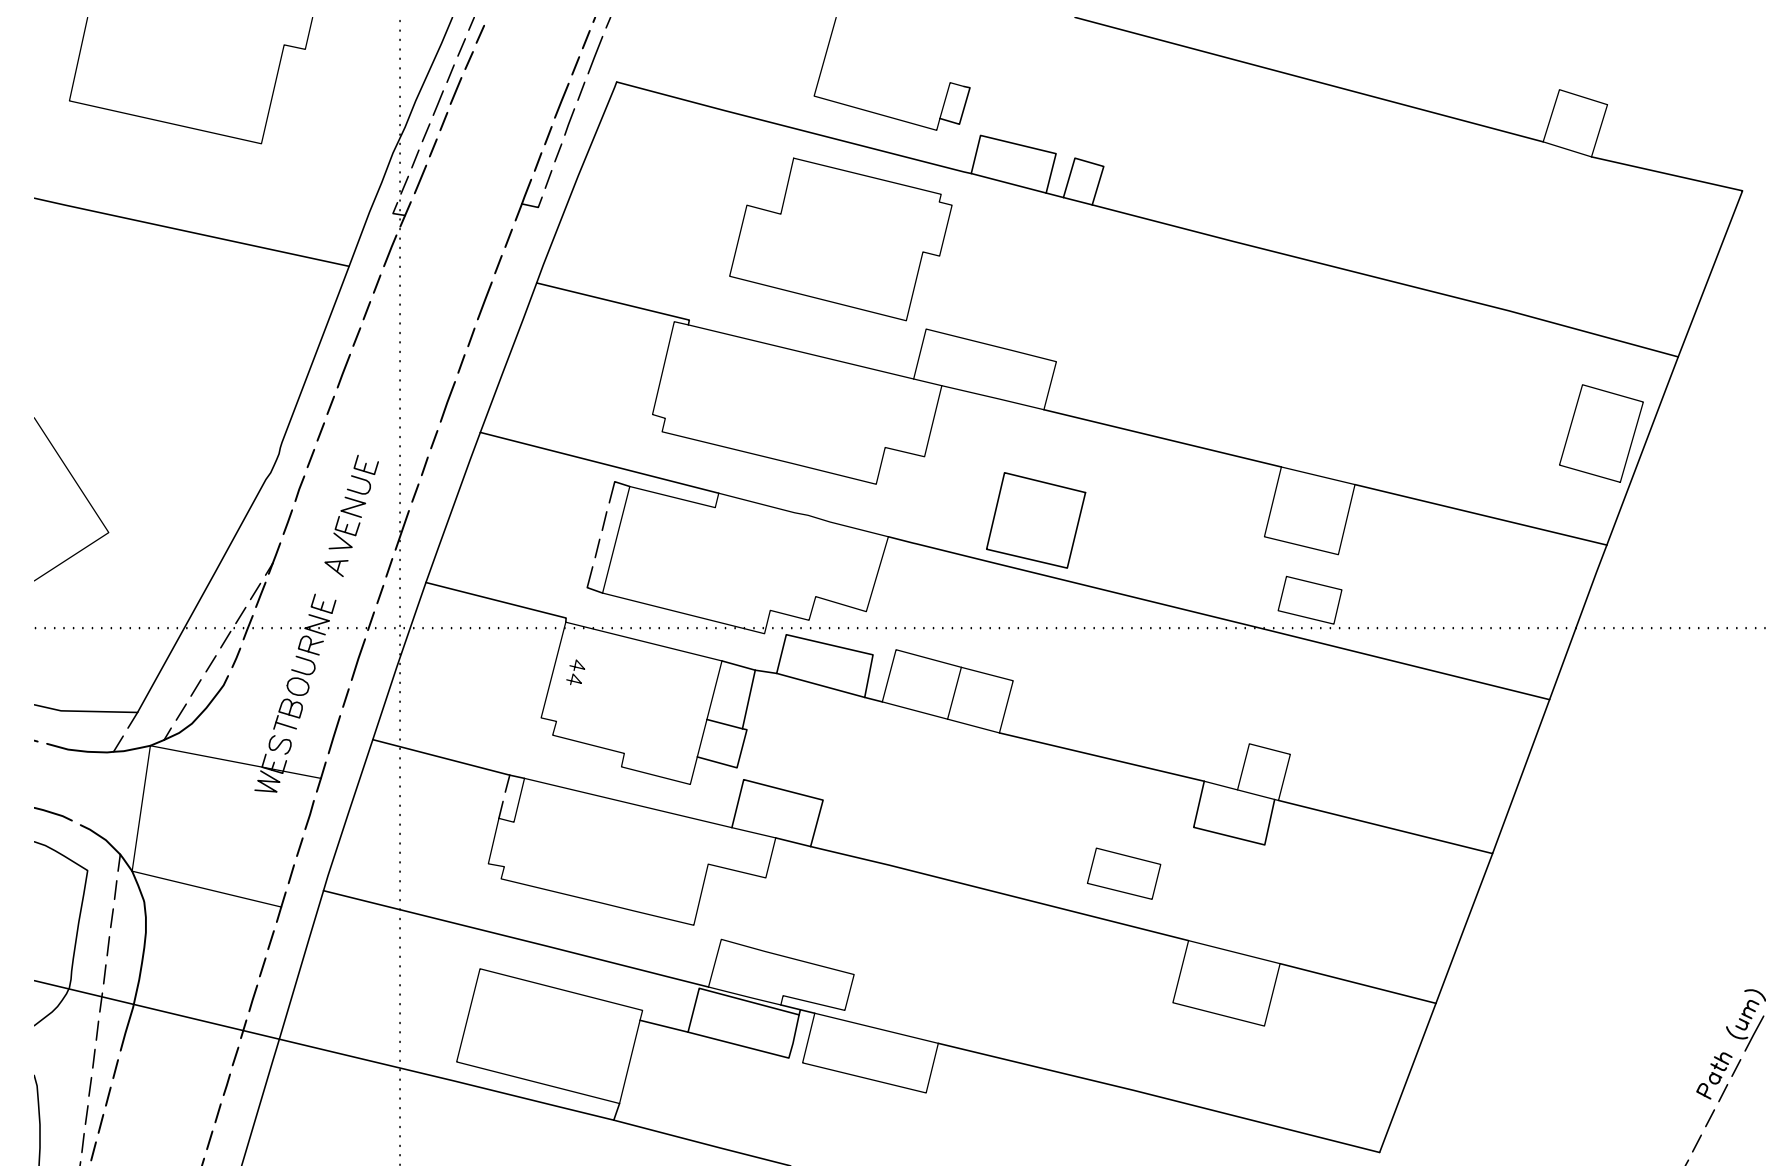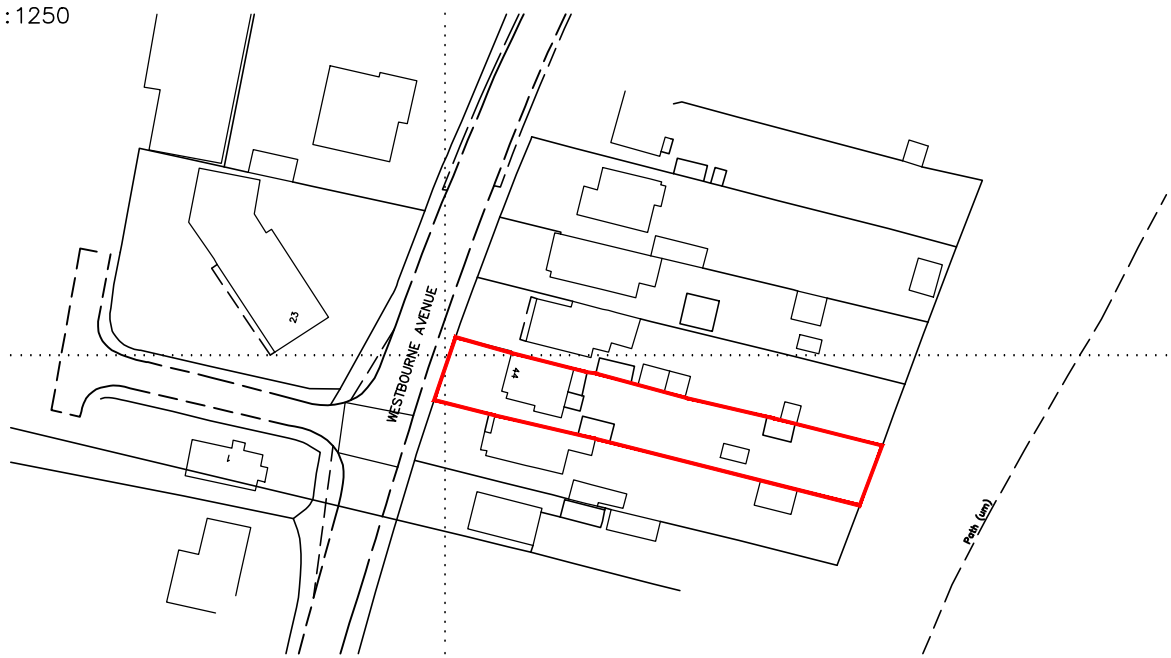

BLOCK PLAN
1:500

 

REV	DATE	AMENDMENT	DRAWN

hd
architects

Helyer Davies Architects Ltd
1 The Old Flour Mill,
Emsworth, PO10 7BT
01243 370 715

www.hdarchitects.co.uk

mail@hdarchitects.co.uk

PROJECT
44 WESTBOURNE AVENUE
EMSWORTH

DRAWING
G.A.
EXISTING

SCALE
as noted @A1

DATE
APRIL 2023

DRAWN
MH

DRAWING NUMBER
23045-001

REVISION
-