
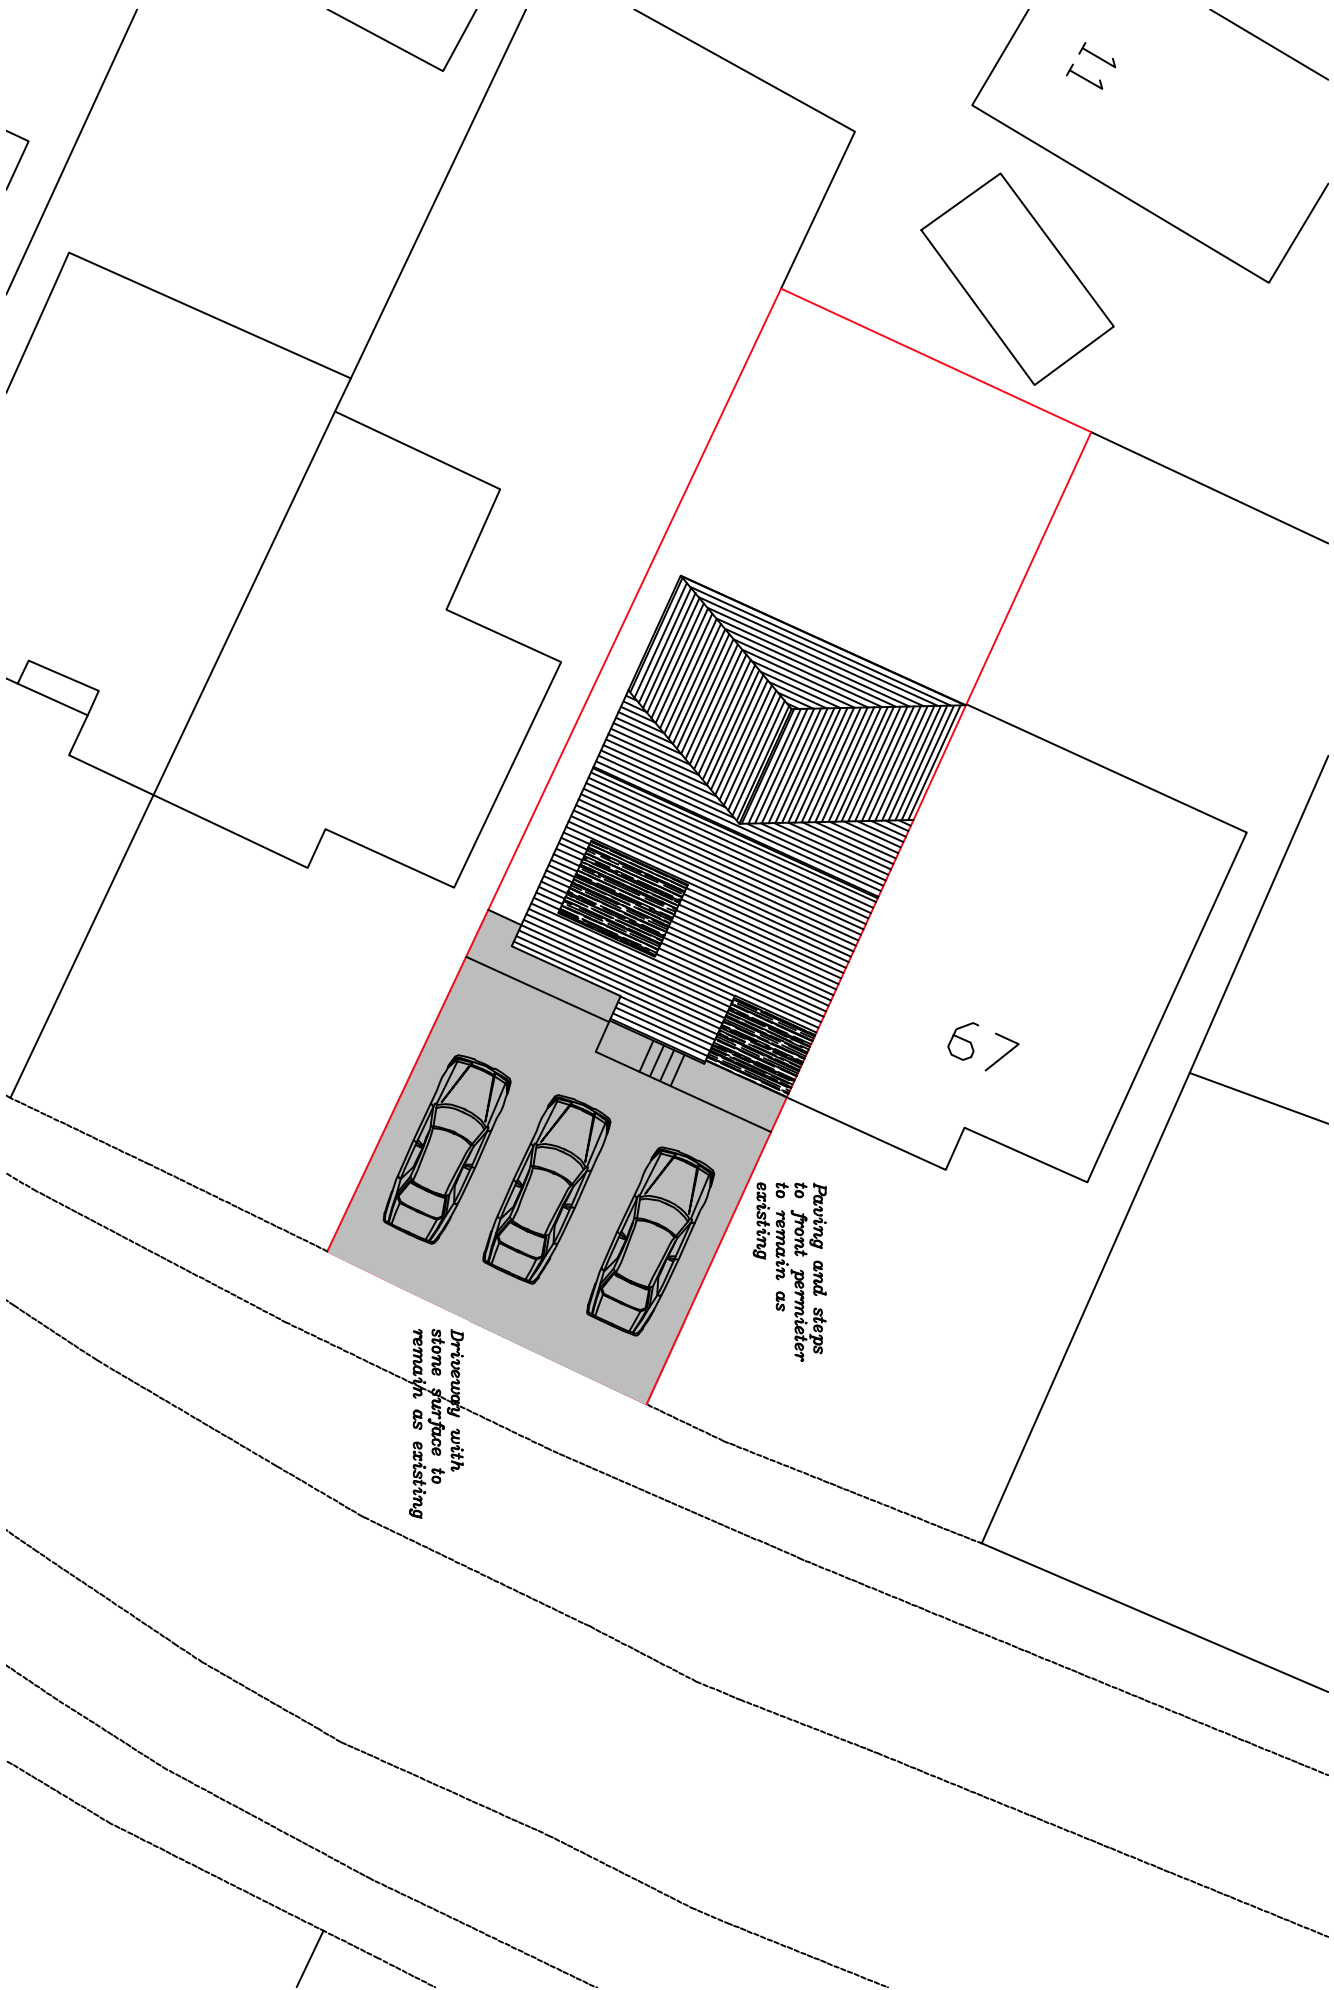


NB
(1) FIGURED DIMENSIONS MUST BE TAKEN IN
PRESENCE TO CALLED DIMENSIONS AND SITE
DIMENSIONS ARE TO BE CHECKED BEFORE WORK
IS PUT IN HAND.
(2) OS DATA REPRODUCED UNDER LICENCE NUMBER
100029482

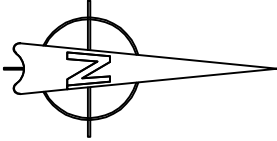

Scale 1:200 @ A3 0m 5m 10m 15m 20m 25m

65 Galaxie Road
Waterlooville
Hampshire
PO8 9AT

Project:-

A	
Vehicle shown to denote parking spaces	18.05.23
Rev:- Description:-	Date:-

Title:-
Proposed Site Plan

Scale:-
1:200 @ A3

Date:-	22.03.23	Dwg No:-	200	Rev:-	A
--------	----------	----------	-----	-------	---