




PROPOSED SOUTH ELEVATION

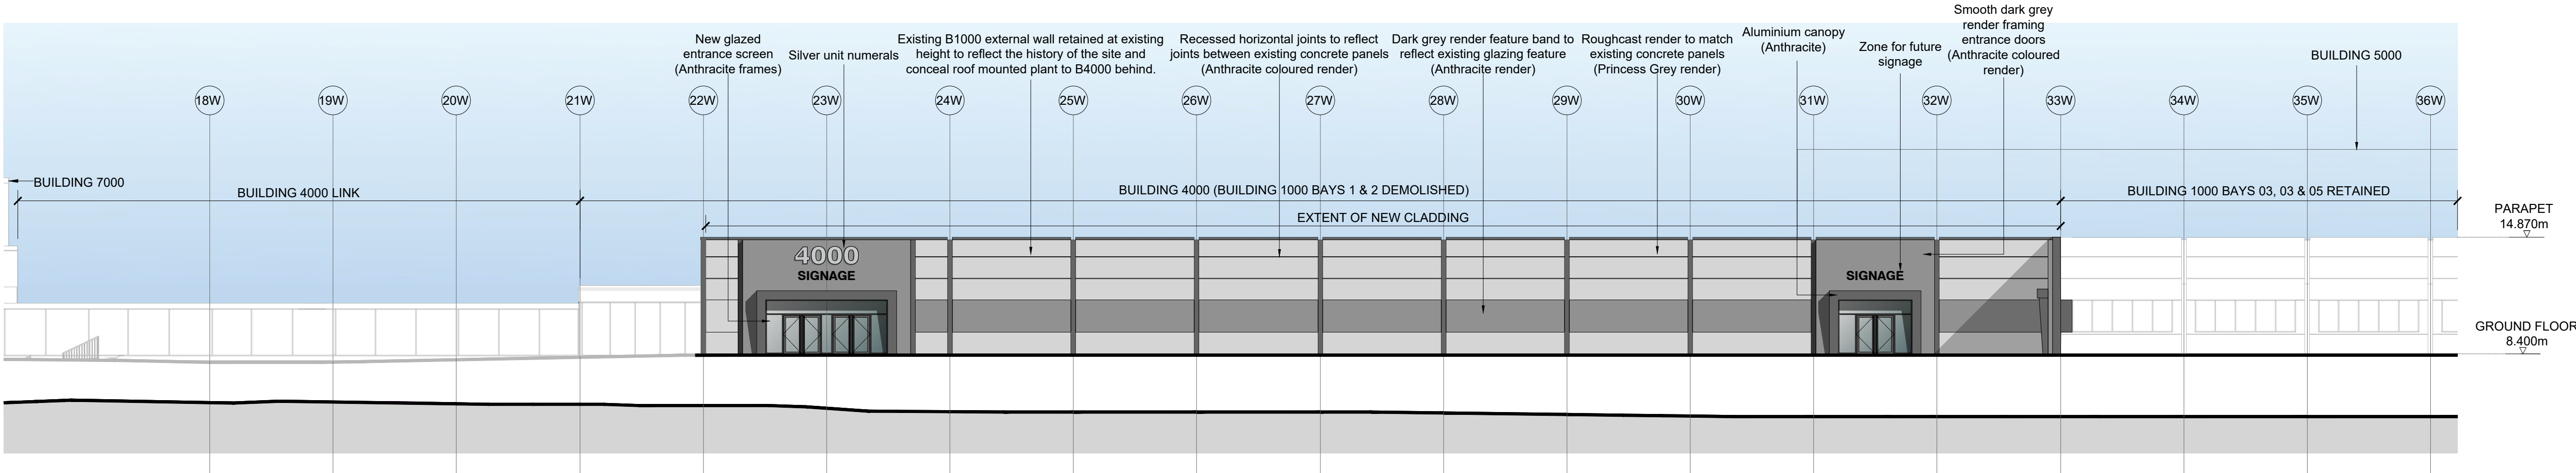


PROPOSED NORTH ELEVATION

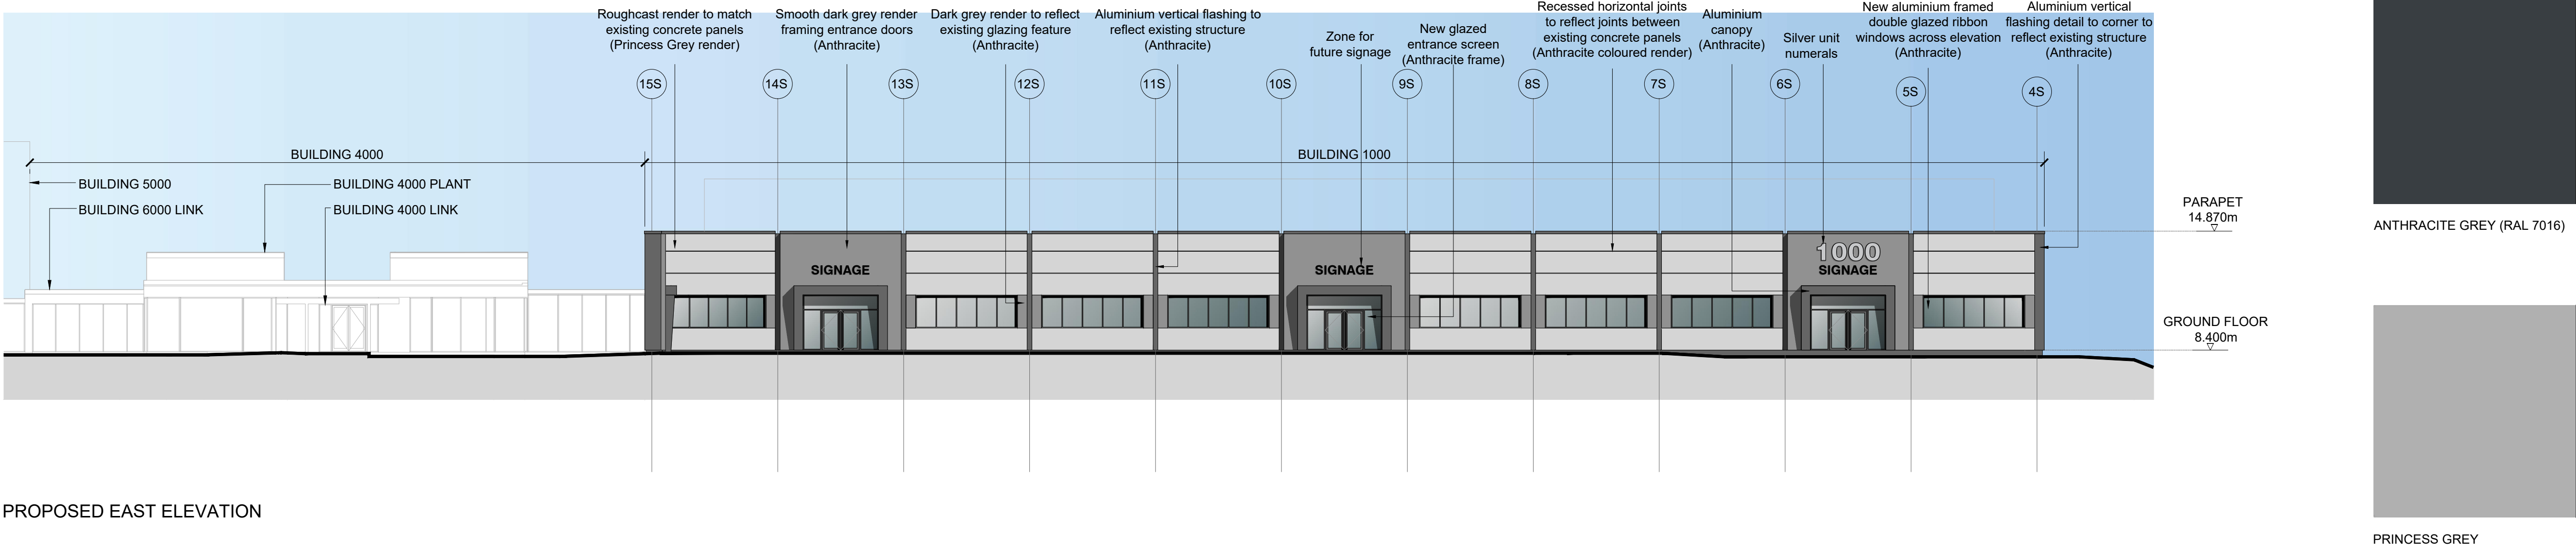


PROPOSED EAST ELEVATION

 

ANTHRACITE GREY (RAL 7016)

 

PRINCESS GREY

 

Client:  
XLB PROPERTY LTD &  
HAVANT S.a.r.l. (Luxembourg)



Project:  
LANGSTONE TECHNOLOGY PARK  
HAVANT

12 Warren Yard,  
Warren Park,  
Milton Keynes,  
MK12 5NW  
01908 305 246

info@prc-group.com  
www.prc-group.com

Drawing Title:  
PROPOSED ELEVATIONS  
BUILDINGS  
B4000 & B1000

Scale @ A1:  
1:200

Checked by:  
ME

Date:  
AUG 21

Job No:  
11319

Stage:  
PL

Drawing No:  
121

Rev:  
A

Issue Status:  
Construction ☐ Preliminary ☐  
Information ☐ Approval ☐  
Tender ☐

Offices  
Working  
London  
Milton Keynes  
Warsaw