
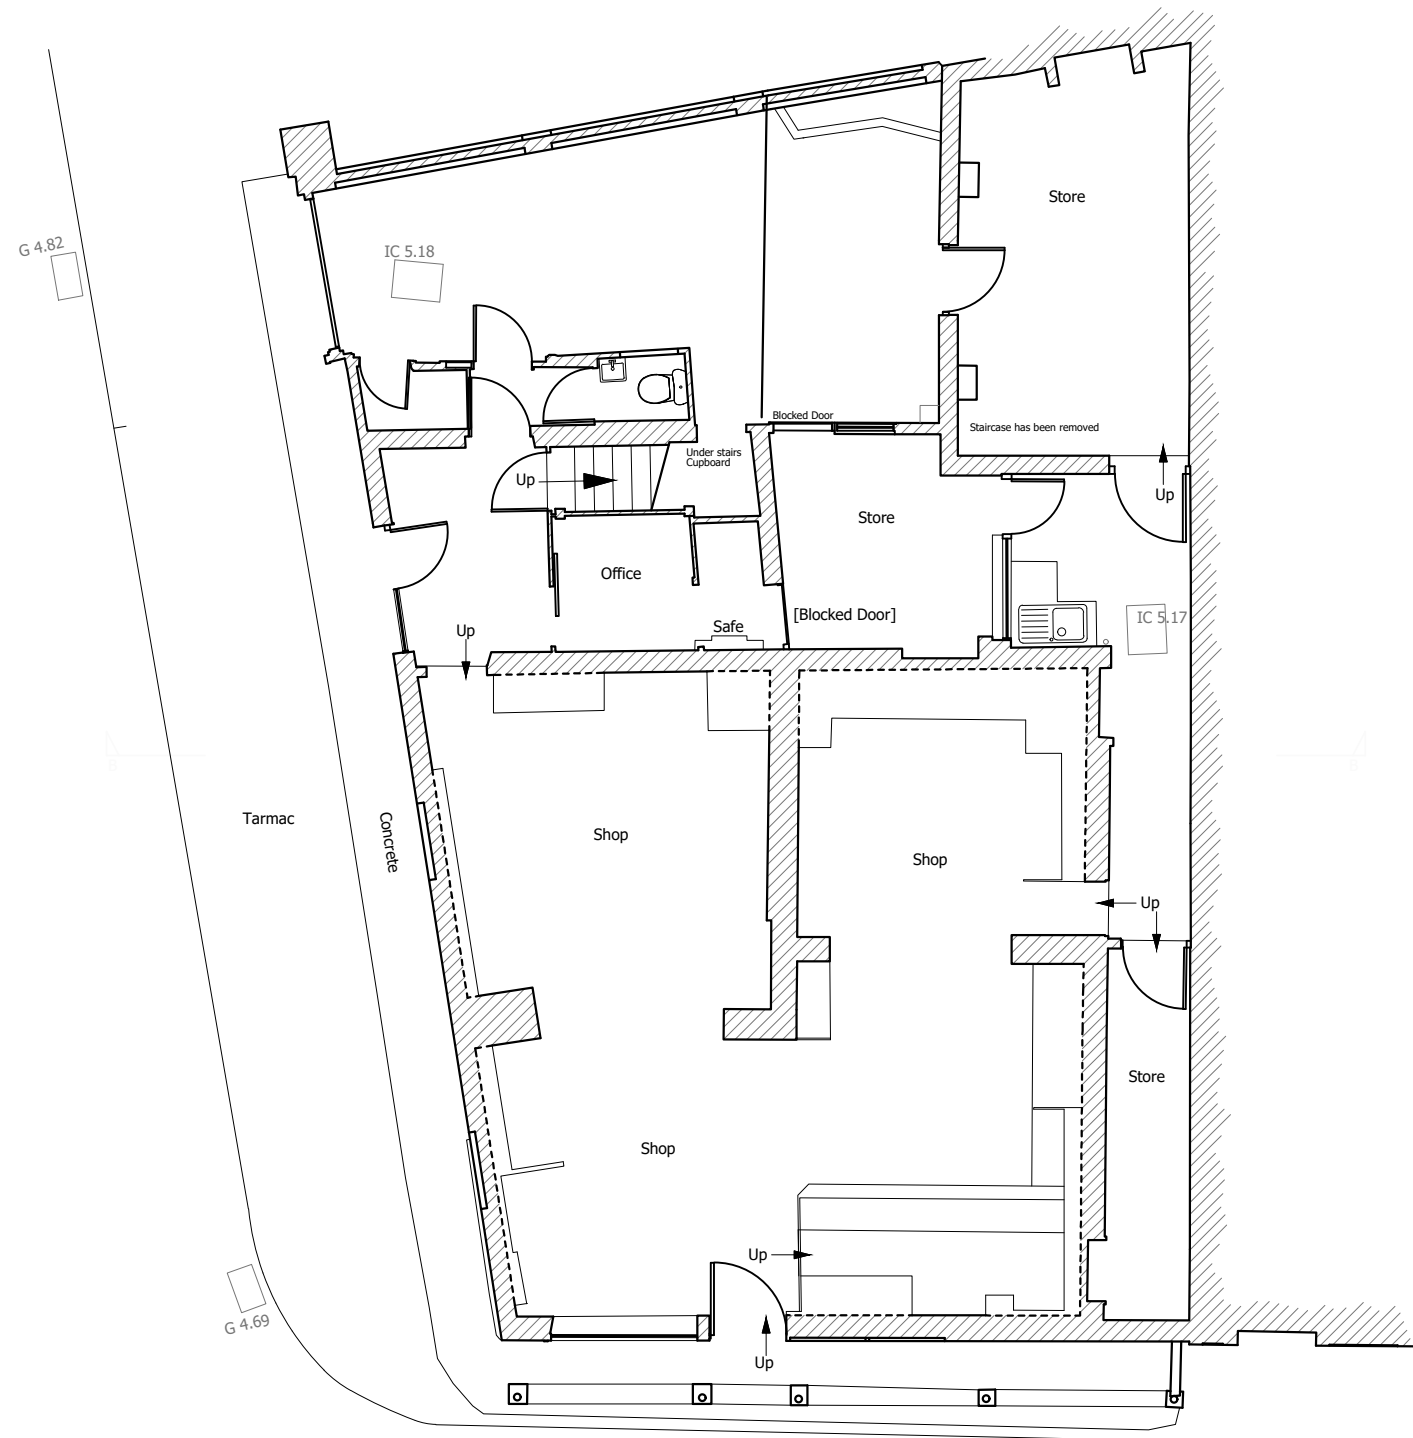


236 SEAFRONT, HAYLING ISLAND
EXISTING


Dimensions to be checked on site before commencing work.
Any discrepancies shall be reported to the architect
immediately.

Use figured dimensions only.


All drawings to be read in conjunction with specification and all other drawings including structural engineer and mechanical and electrical drawings / specification

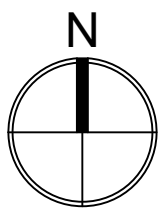

GROUND FLOOR
1:100

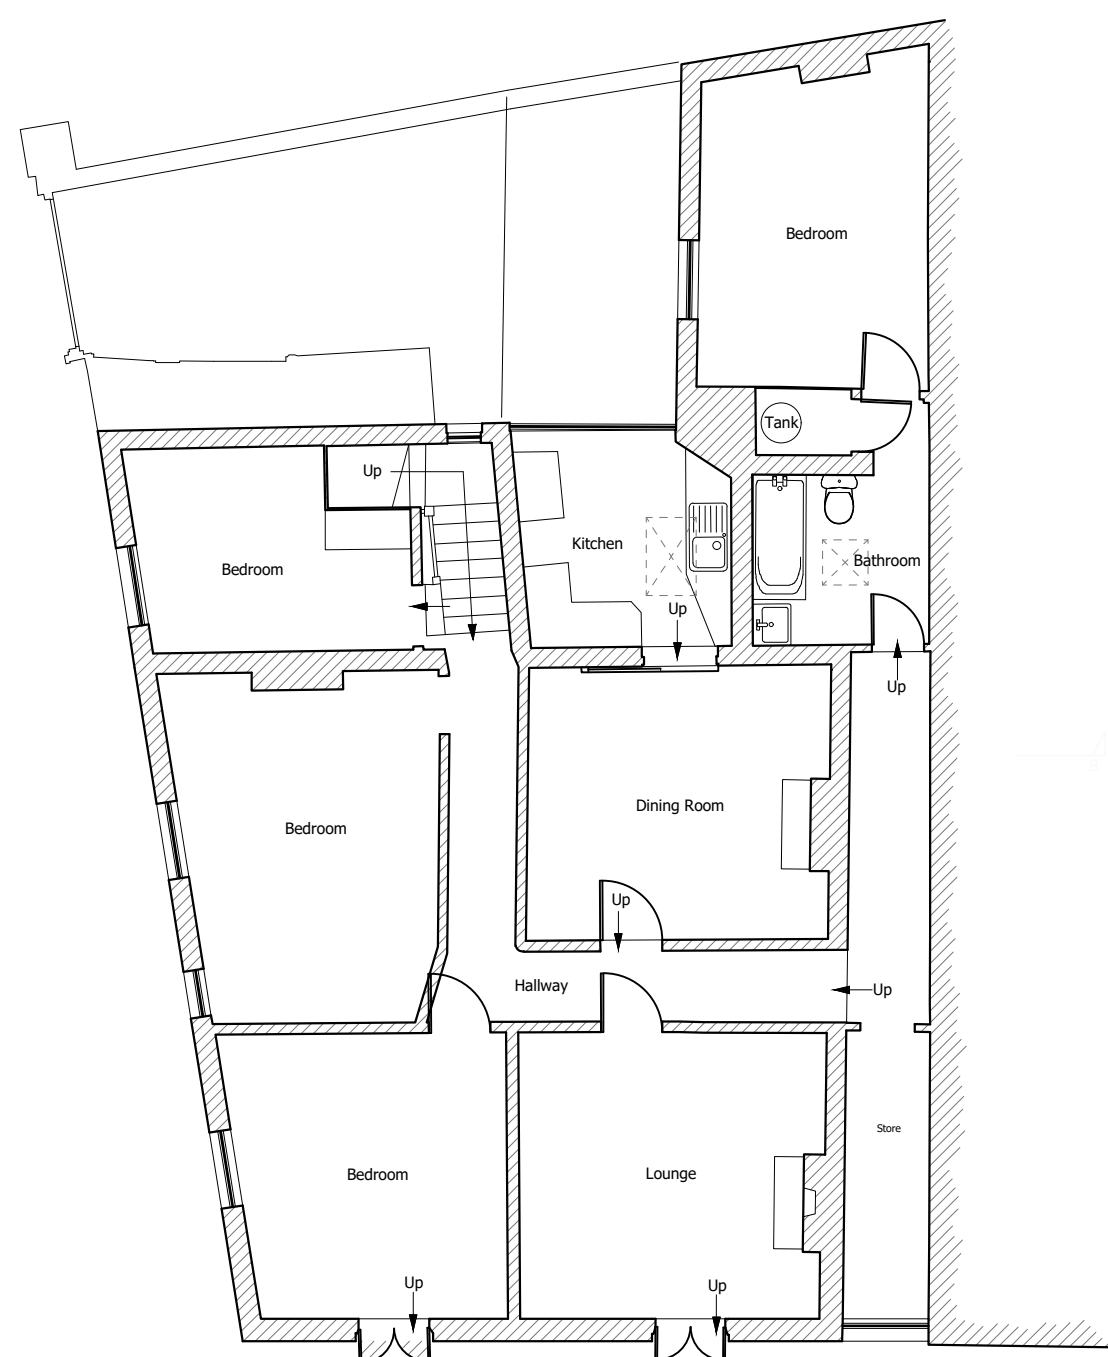


FIRST FLOOR
1:100

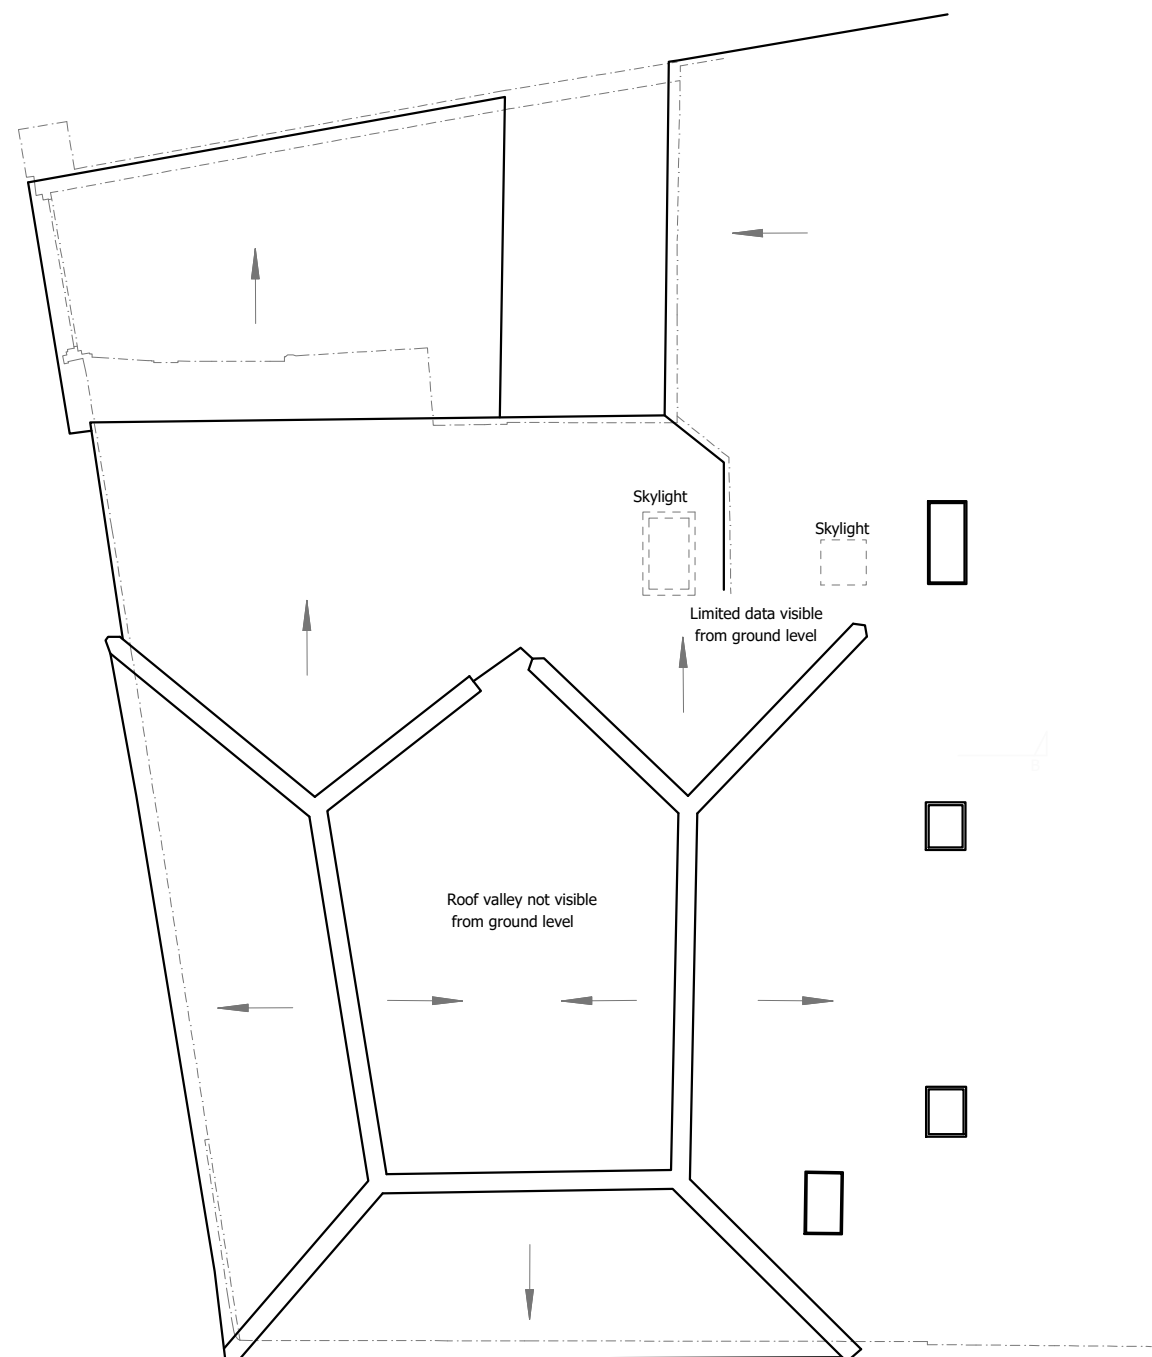

ROOF PLAN

1:100

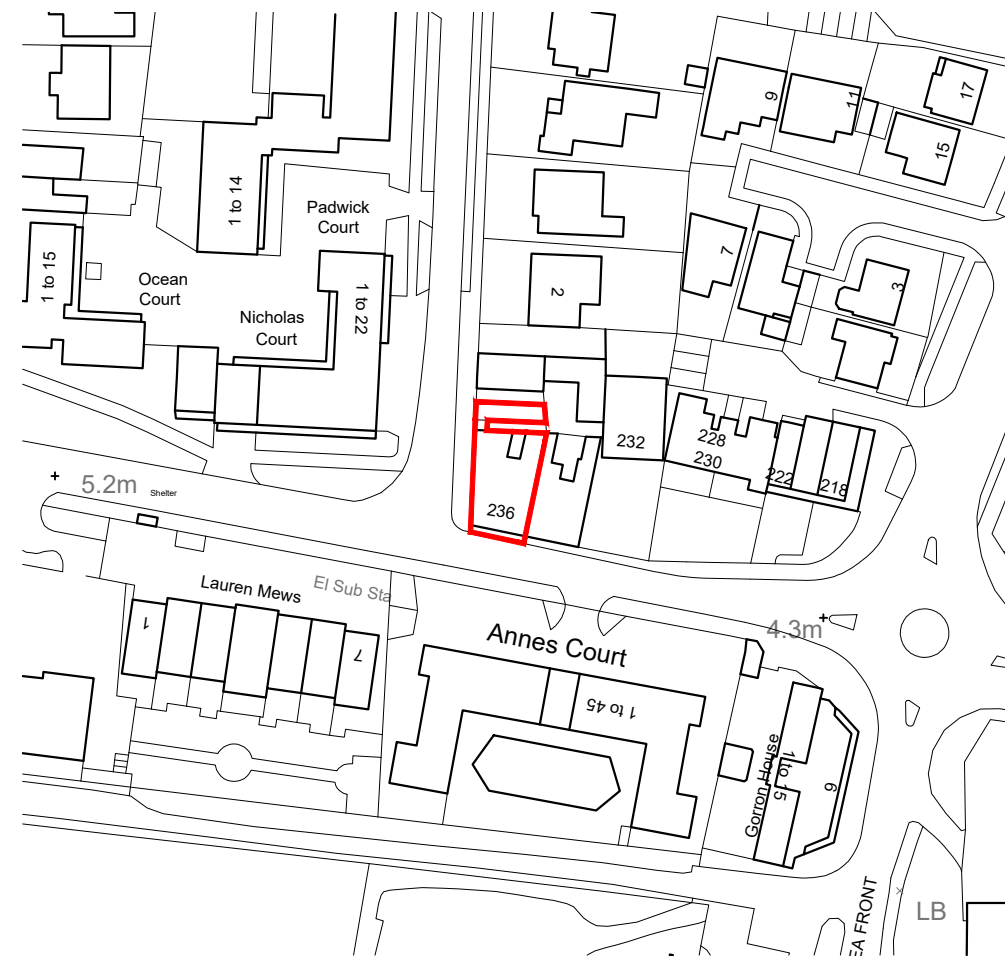


SITE LOCATION PLAN
1:1250
Ordnance Survey (c) Crown Copyright 2021. All rights reserved.
Licence number 100022432




FRONT ELEVATION
[south] 1:100




SIDE ELEVATION
[west] 1:100

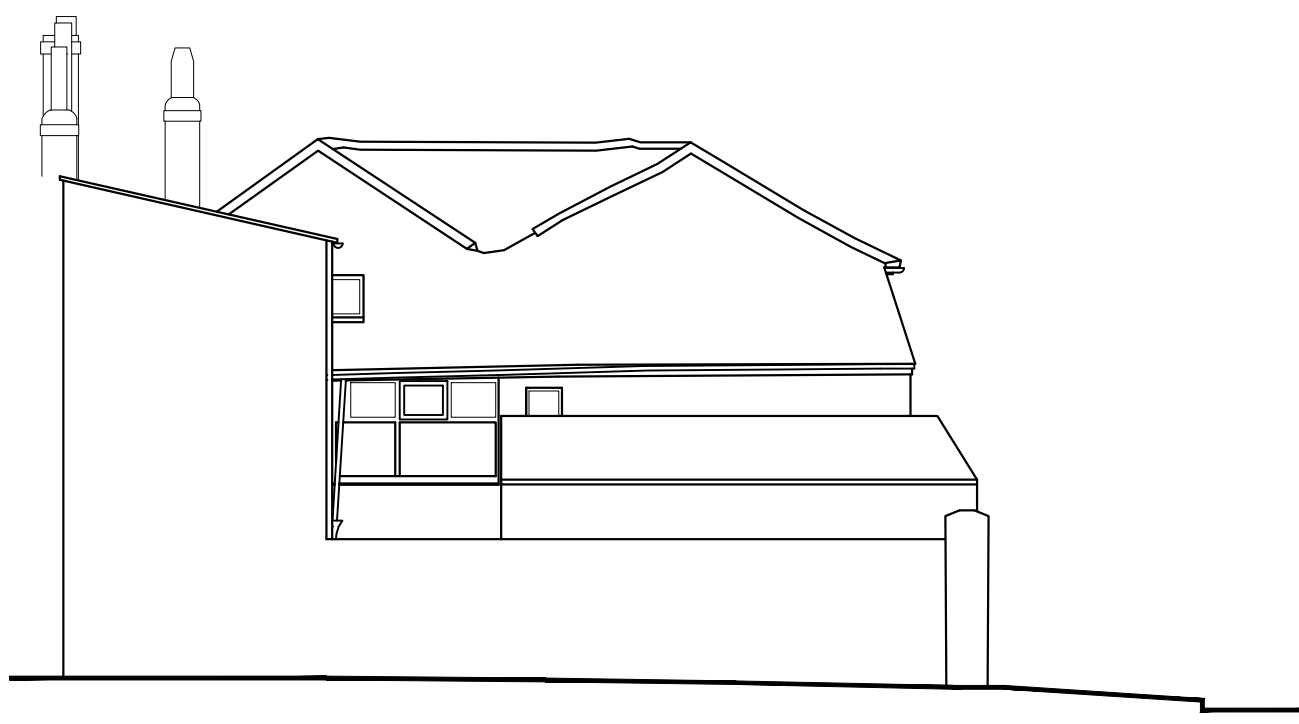


REAR ELEVATION
[north] 1:100

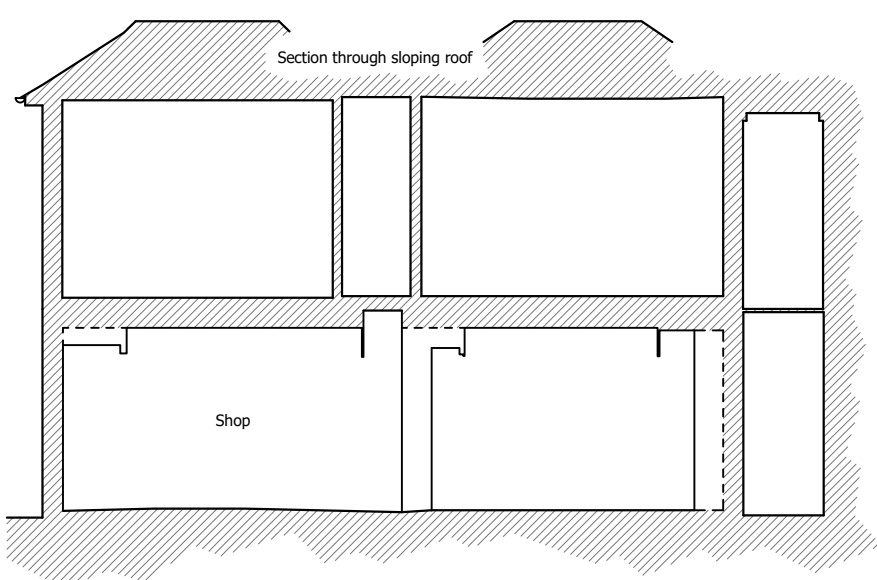

SITE SECTION A-A
[south] 1:100

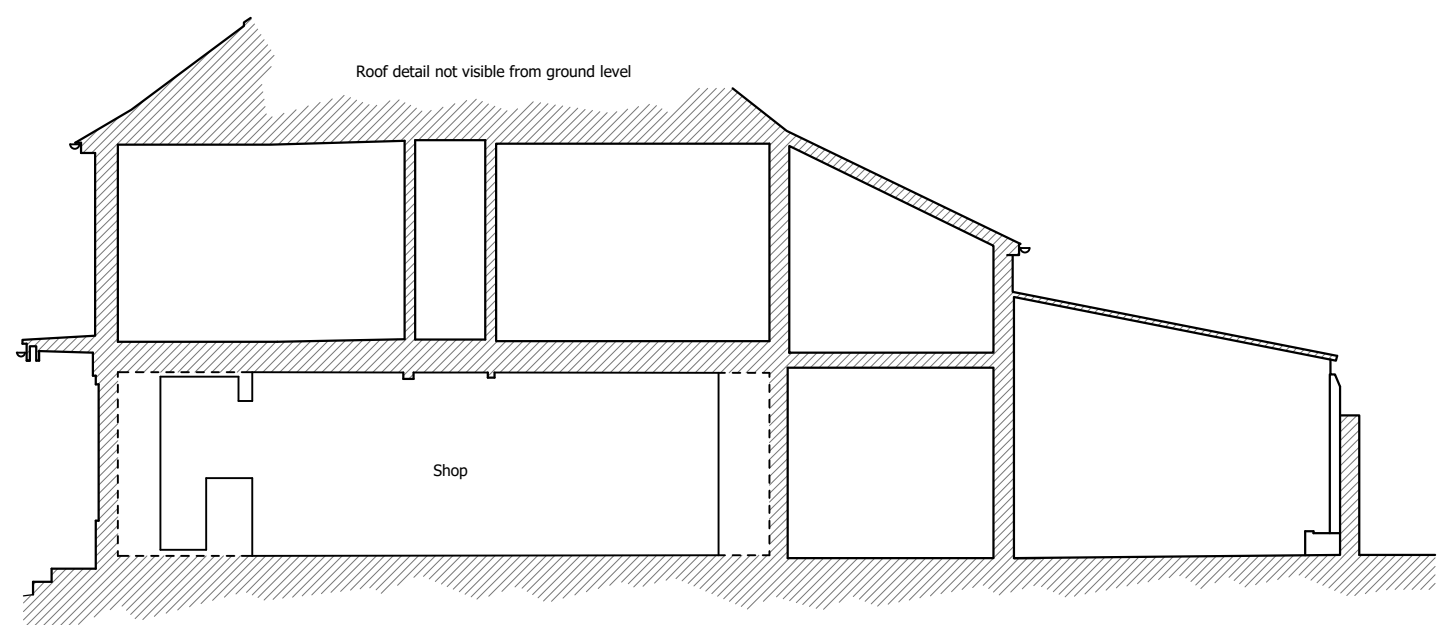

SITE SECTION
[west] 1:100

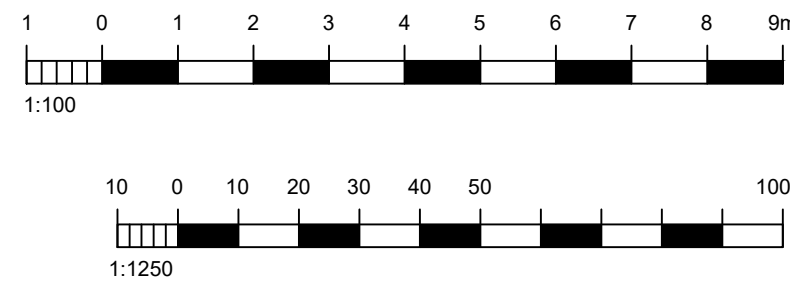

REV	DATE	AMENDMENT	DRAWN

hd
architects

Helyer Davies Architects Ltd
1 The Old Flour Mill,
Emsworth, PO10 7BT
01243 370 715

www.hdarchitects.co.uk mail@hdarchitects.co.uk

PROJECT
236 Seafront
Hayling Island

DRAWING
Existing

SCALE
as noted @ A1

DATE	JUNE 2023	DRAWN	JH
DRAWING NUMBER		REVISION	
22104-01		*	