


# Floor plan 90 Southwood rd Hayling

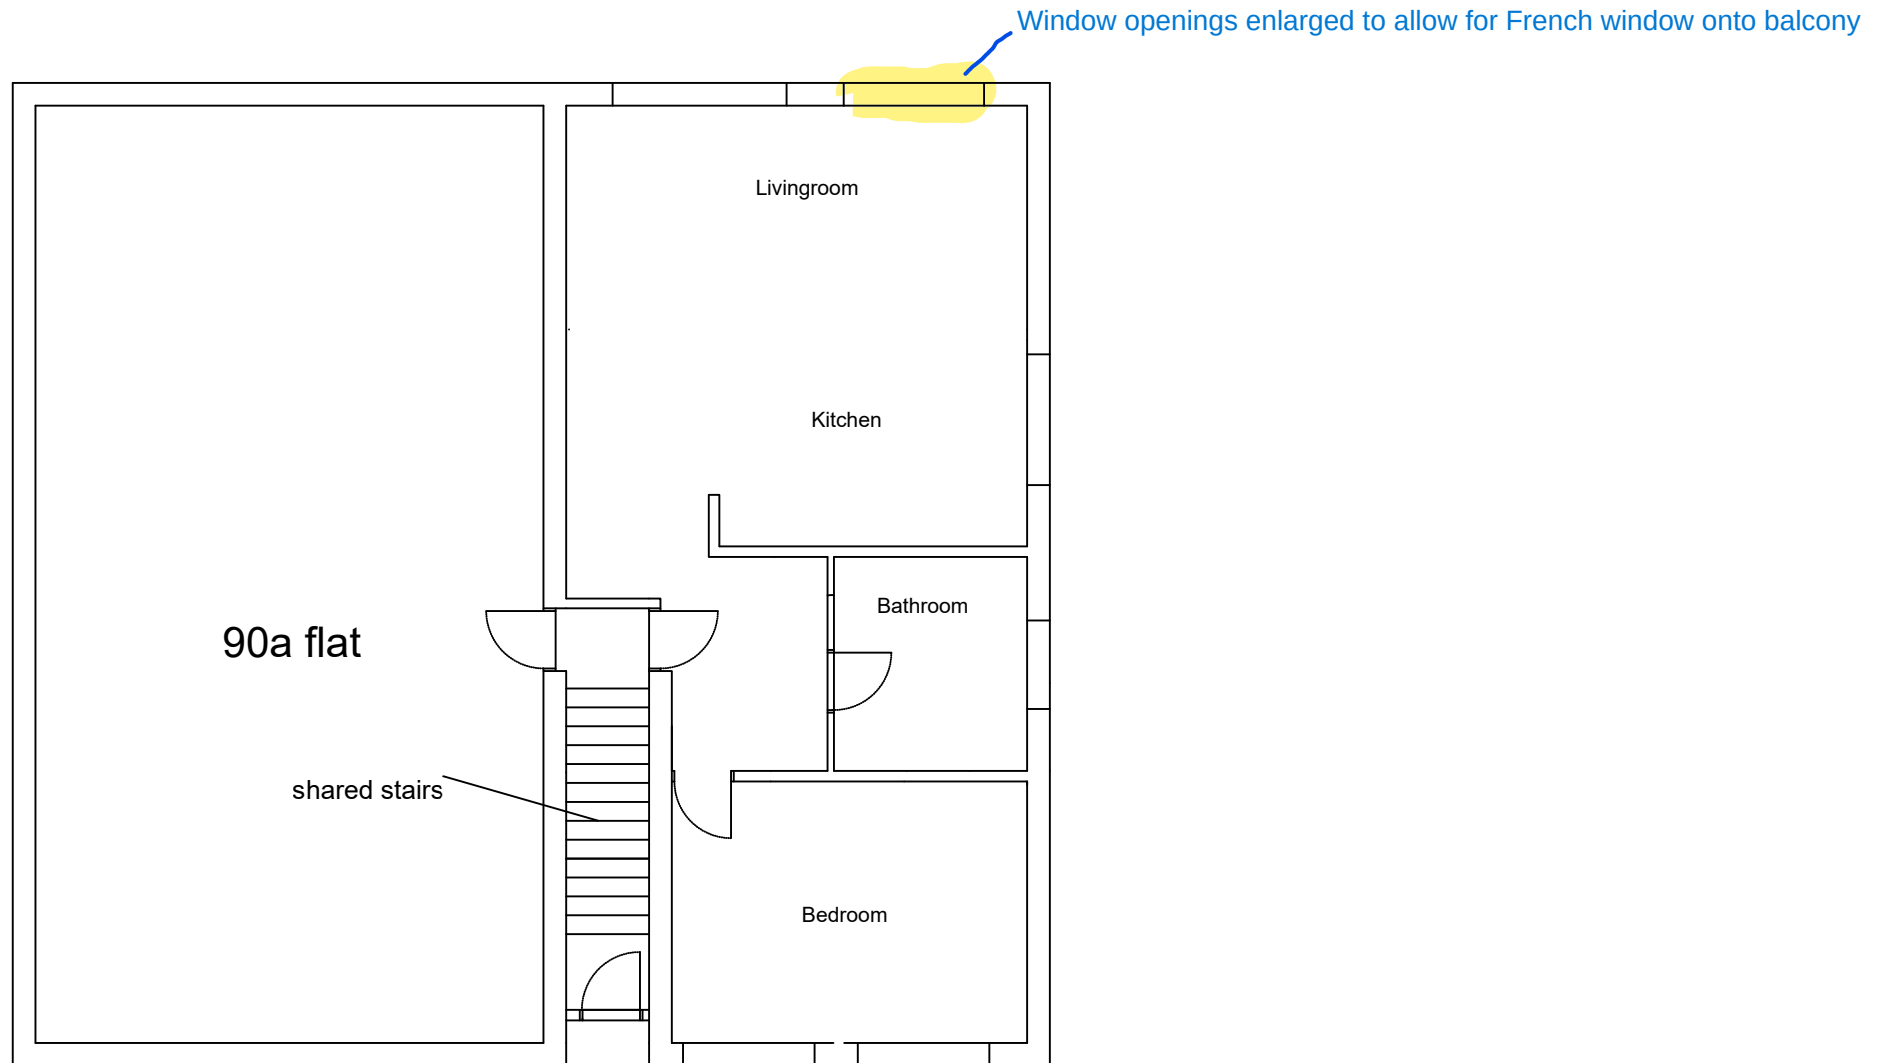

scale 1:100