



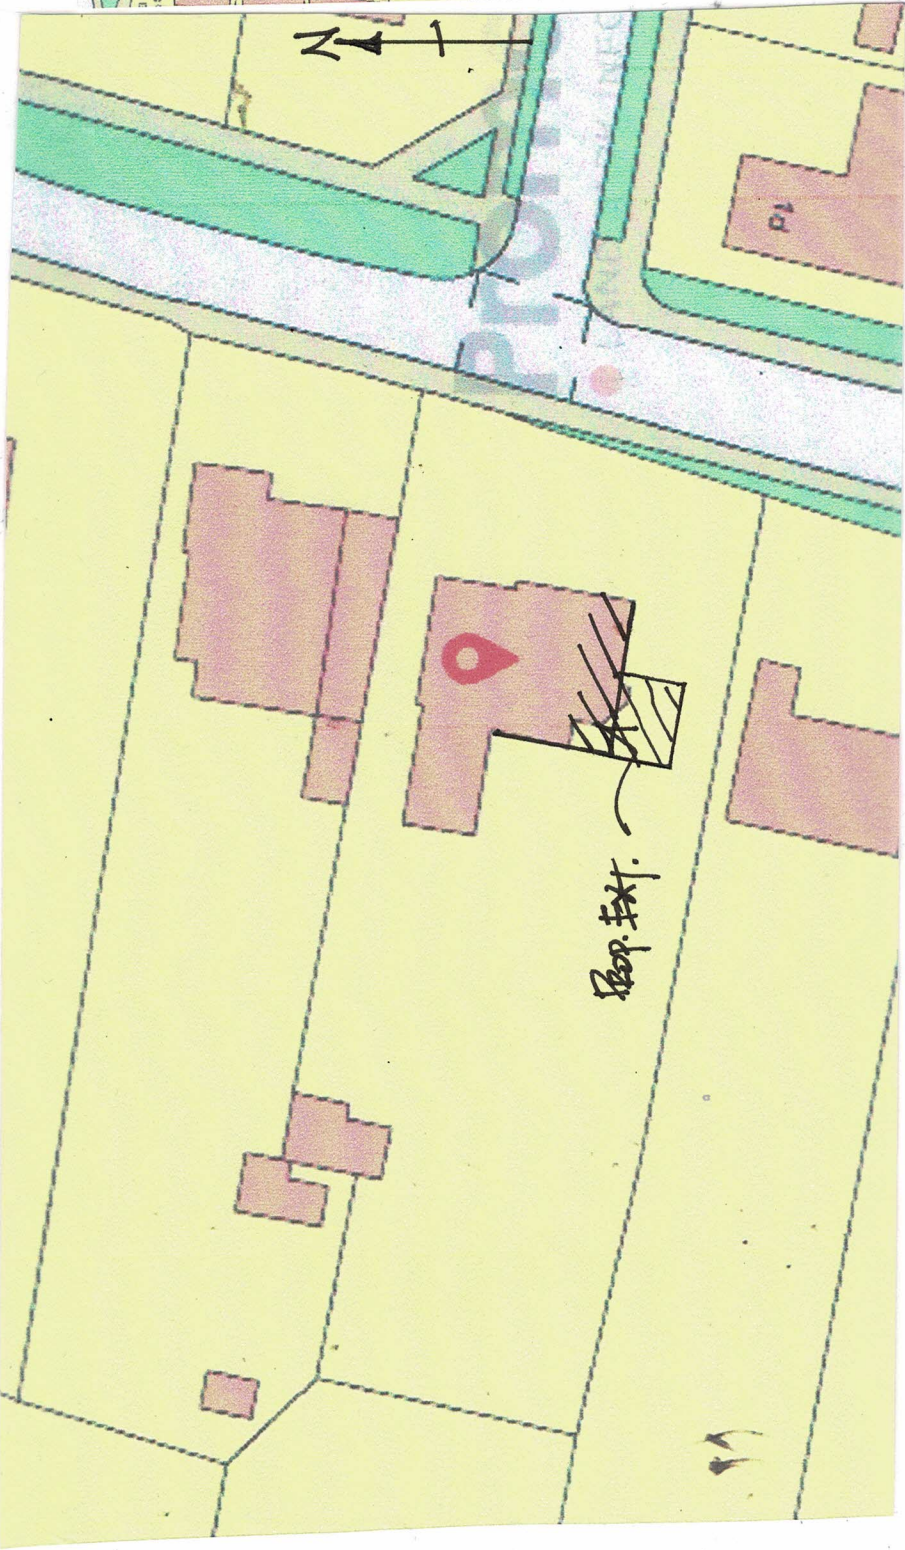


SITE PLAN
Scale 1:500

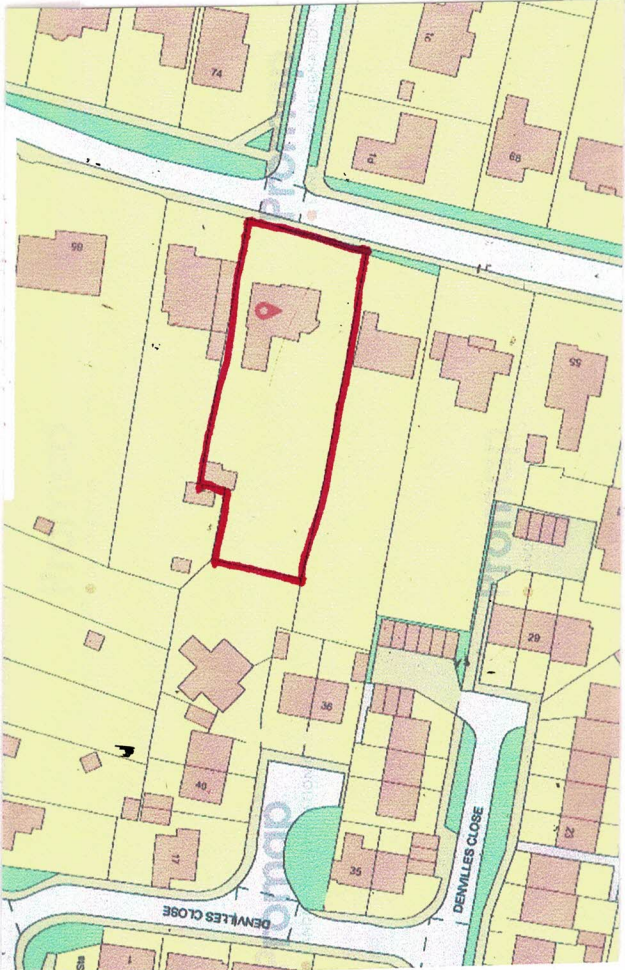


LOCATION PLAN
Scale 1:1250
DS Nr 10004326

A	MAY 21	SIDE EXT. ADDED			PT
DEREK TREAGUS ASSOCIATES ARCHITECTURAL SERVICES Tel: 07956 624094 Email: derek.treagus@gmail.com					
Project	SIDE EXTENSION AT 61 SOUTHLEIGH ROAD, HAVANT, HAMPSHIRE.				
Client	Mr D Cunningham				
Subject	Planning Drawing Proposed Site & Location Plan				
Date:	Jan 21	Scale: 1:100,1:1250@ A3			
Rev:	A	Drg. No. 21/107/01			
• Copyright reserved. • All dimensions are to be site confirmed and should not be scaled unless for Planning purposes. • Verify all queries with the office.					

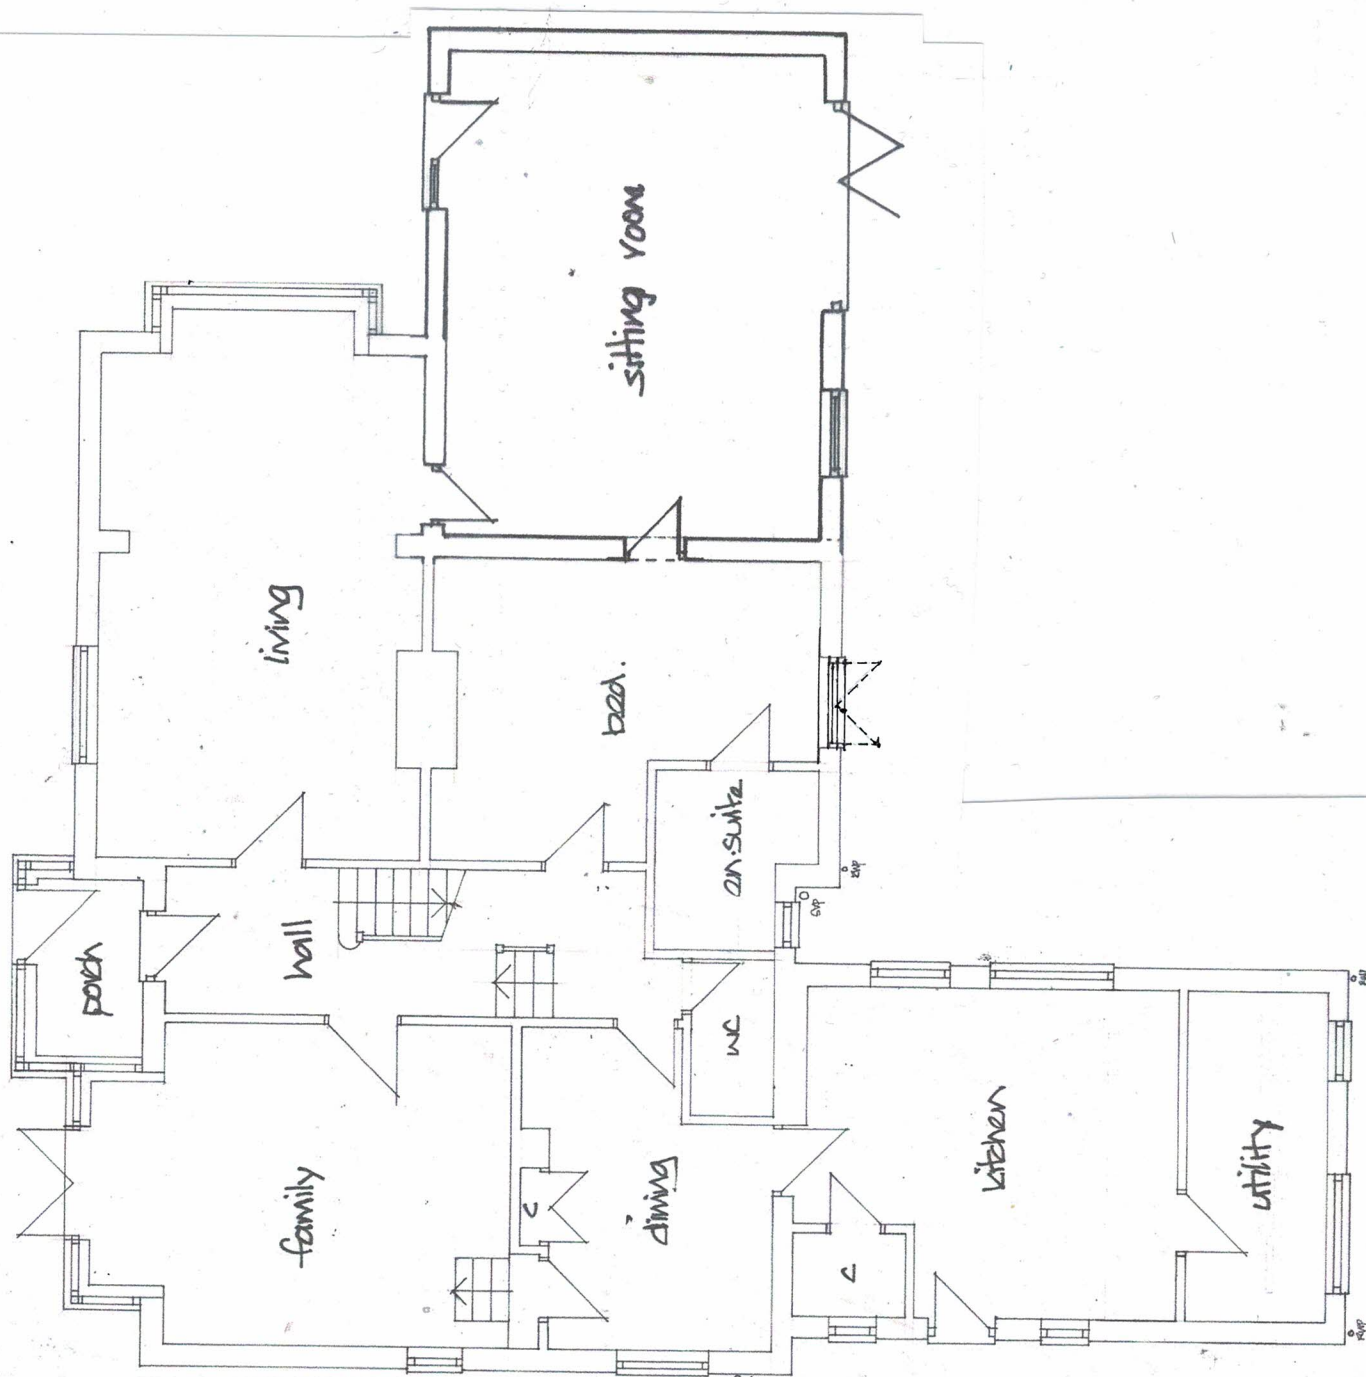

B	MAY/21	SUP-EXT. ADDD			DT
A	JAN/21	BAY AREA STB STUDY			DT
DEREK TREAGUS ASSOCIATES ARCHITECTURAL SERVICES Tel: 07956 624094 Email: derek.treagus@gmail.com					
Project	SIDE EXTENSION AT 61 SOUTHLEIGH ROAD, HAVANT, HAMPSHIRE.				
Client	Mr D Cunningham				
Subject	Planning Drawing Proposed Ground Floor Plan				
Date:	Jan 21	Scale: 1: 100 @ A3			
Rev:	AB	Drg. No. 21/107/05			
• Copyright reserved. • All dimensions are to be site confirmed and should not be scaled unless for Planning purposes. • Verify all queries with the office.					

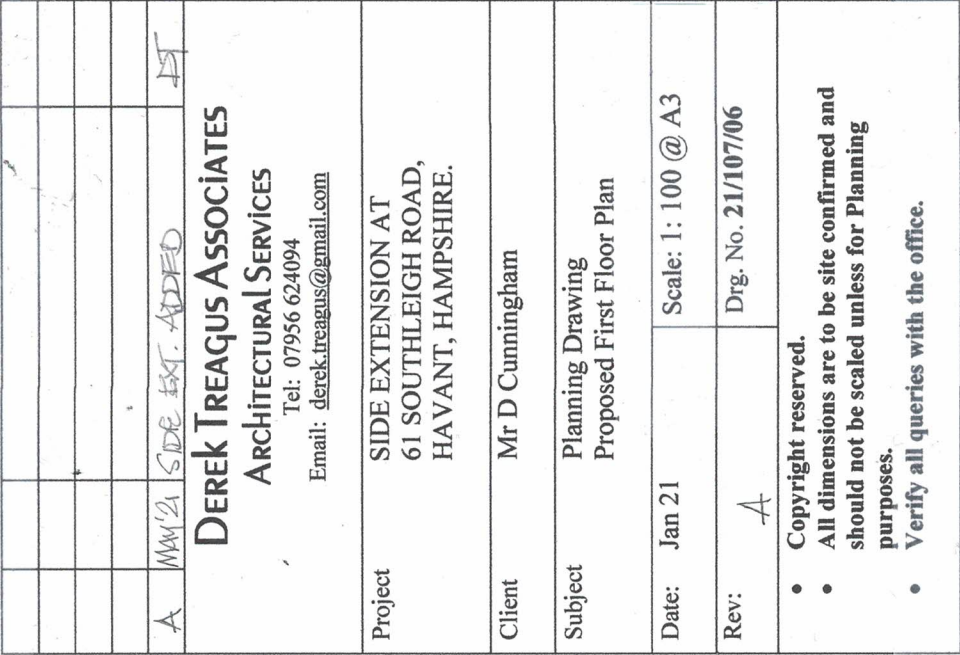

May '21	SIDE EXT. ADDED	15
---------	-----------------	----

DEREK TREAGUS ASSOCIATES
ARCHITECTURAL SERVICES
 Tel: 07956 624094
 Email: derek.treagus@gmail.com

