



Existing Elevations


Scale in Metres
0 1 2 3 4 5 for 1:100

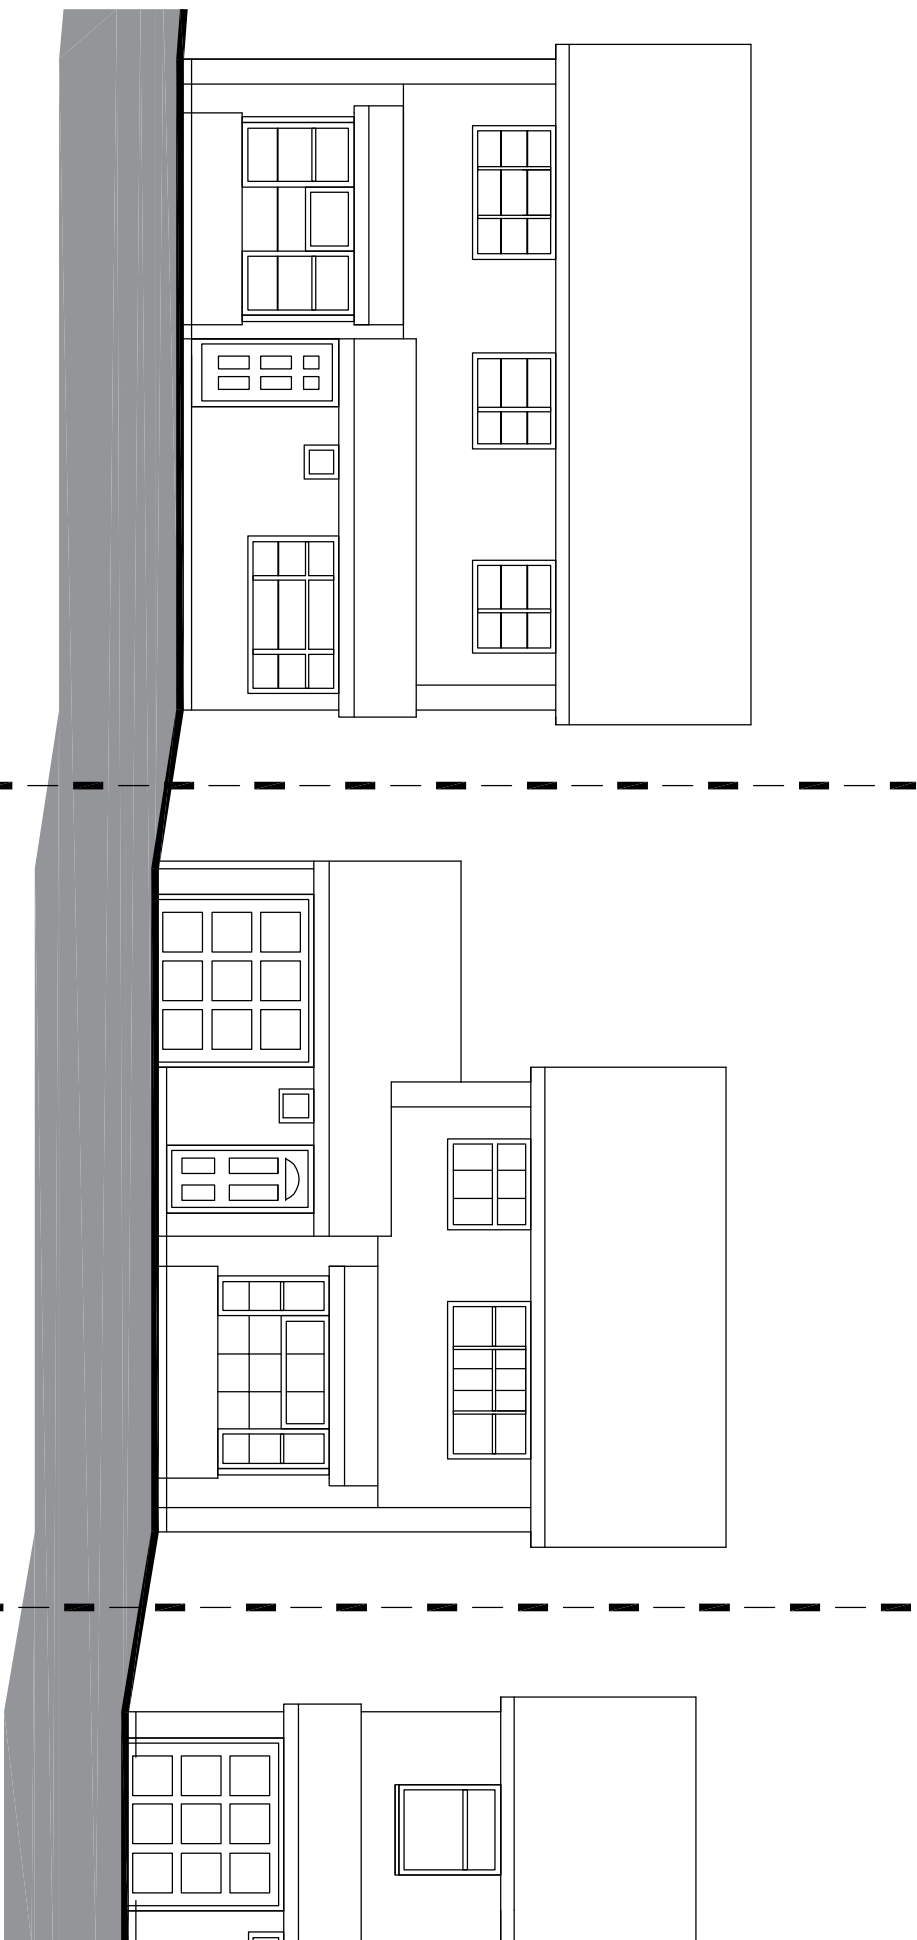

West Elevation

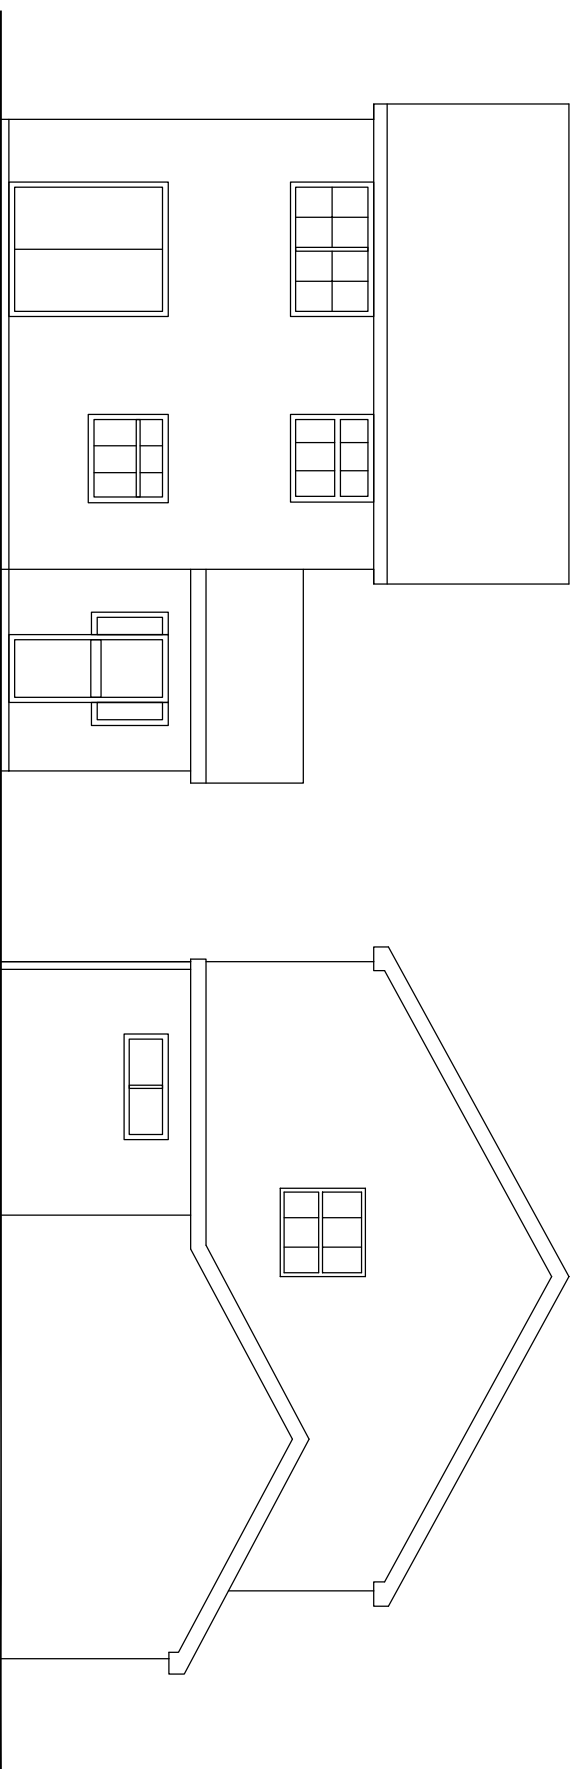


East Elevation

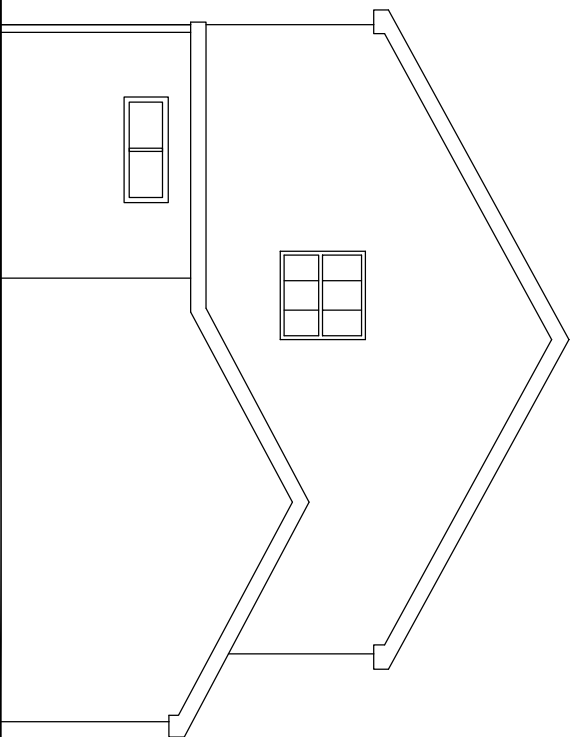


North Elevation


Proposed Elevations

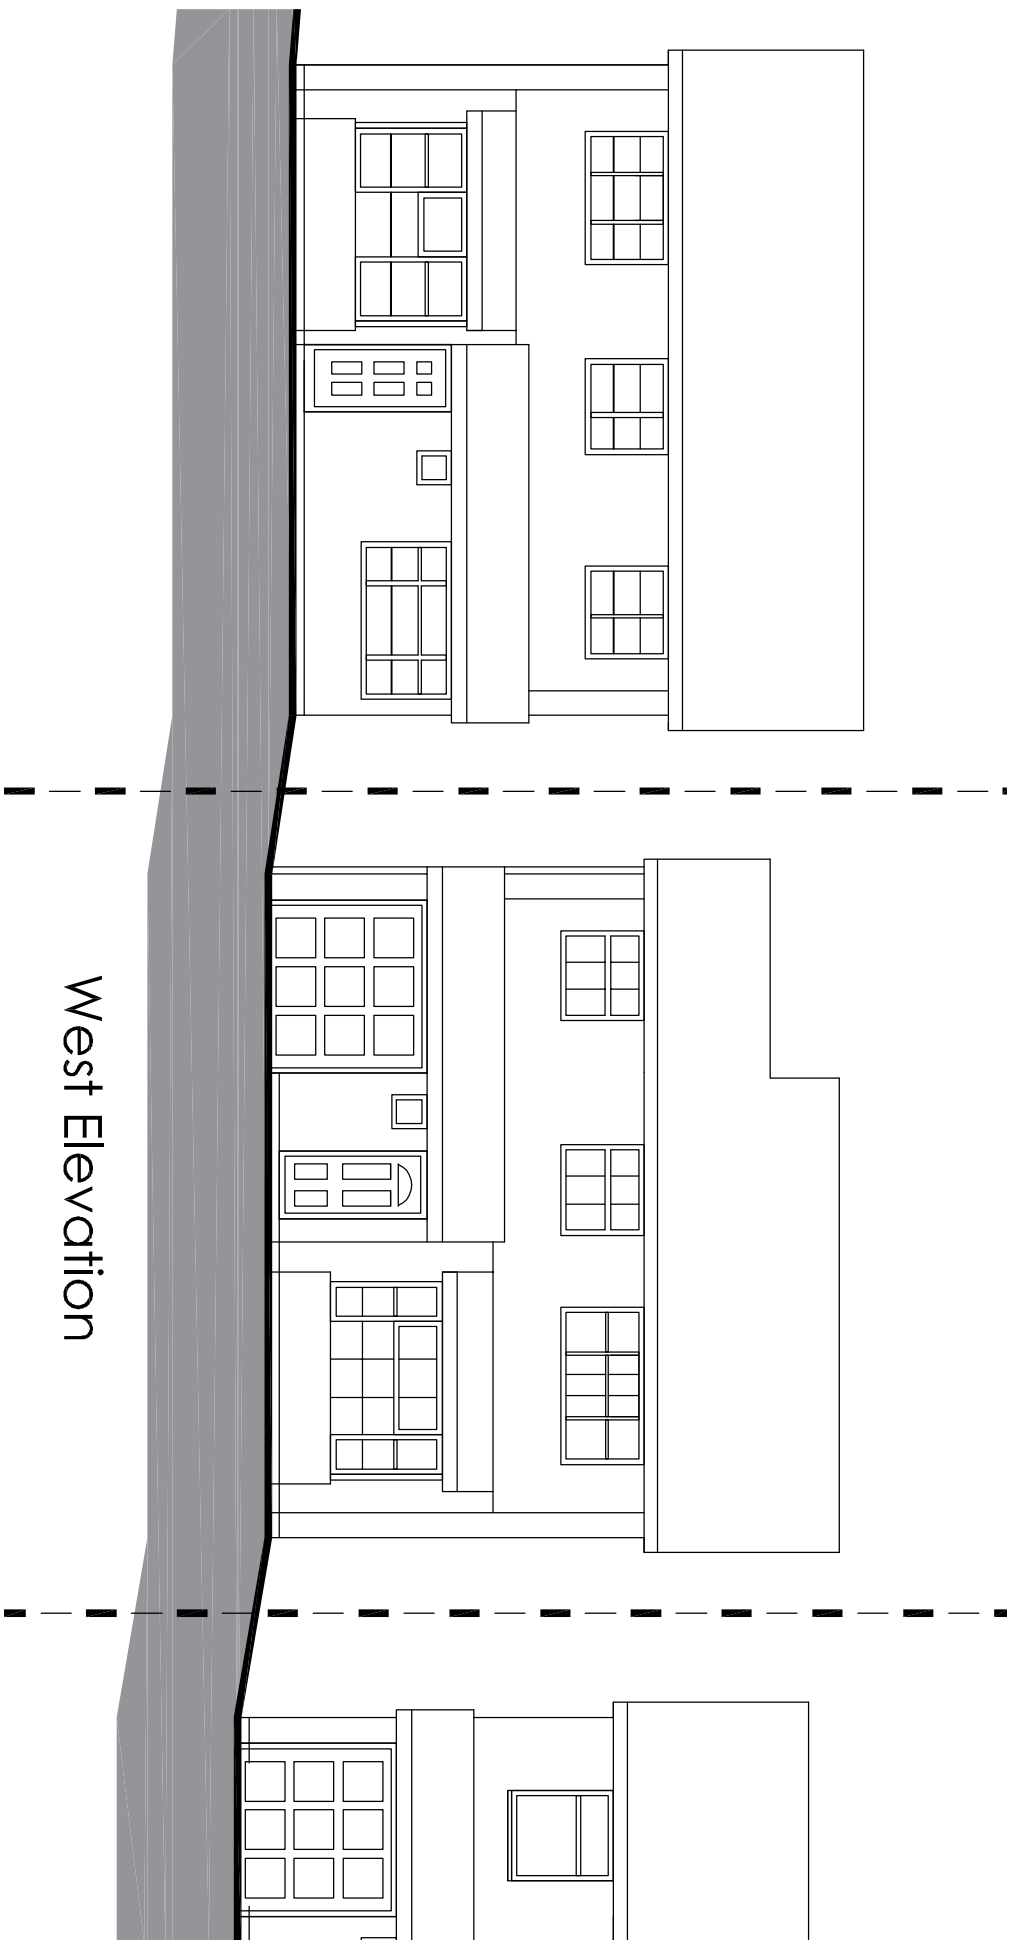


West Elevation

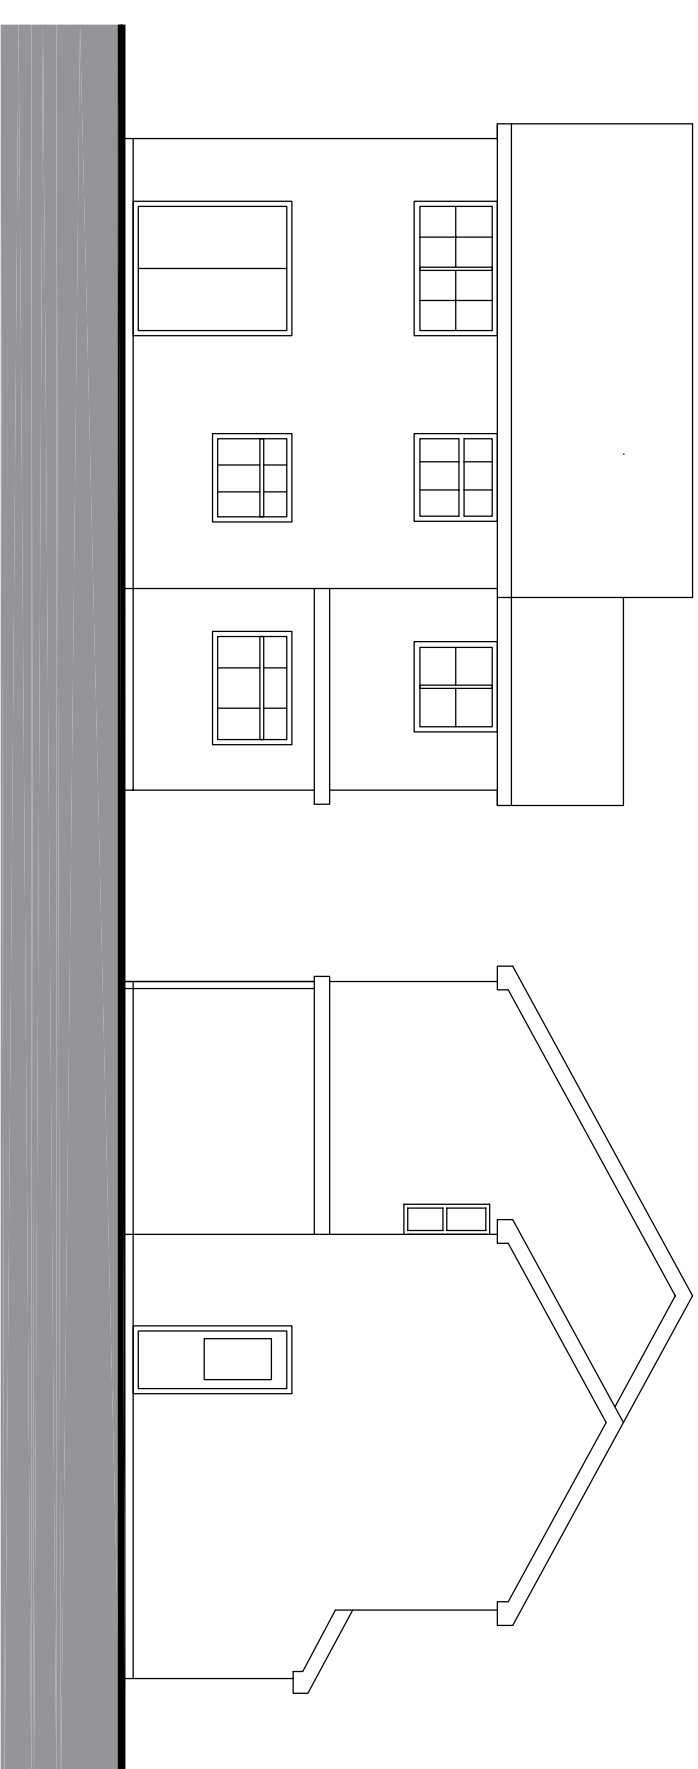


East Elevation

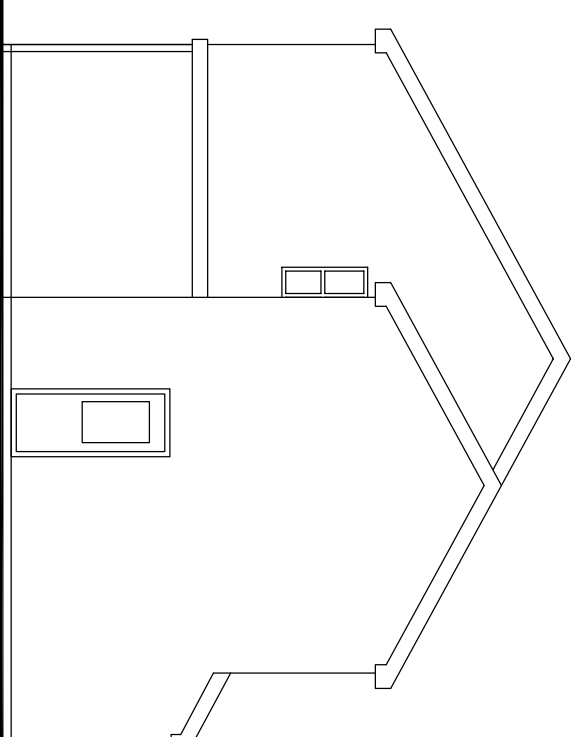


North Elevation

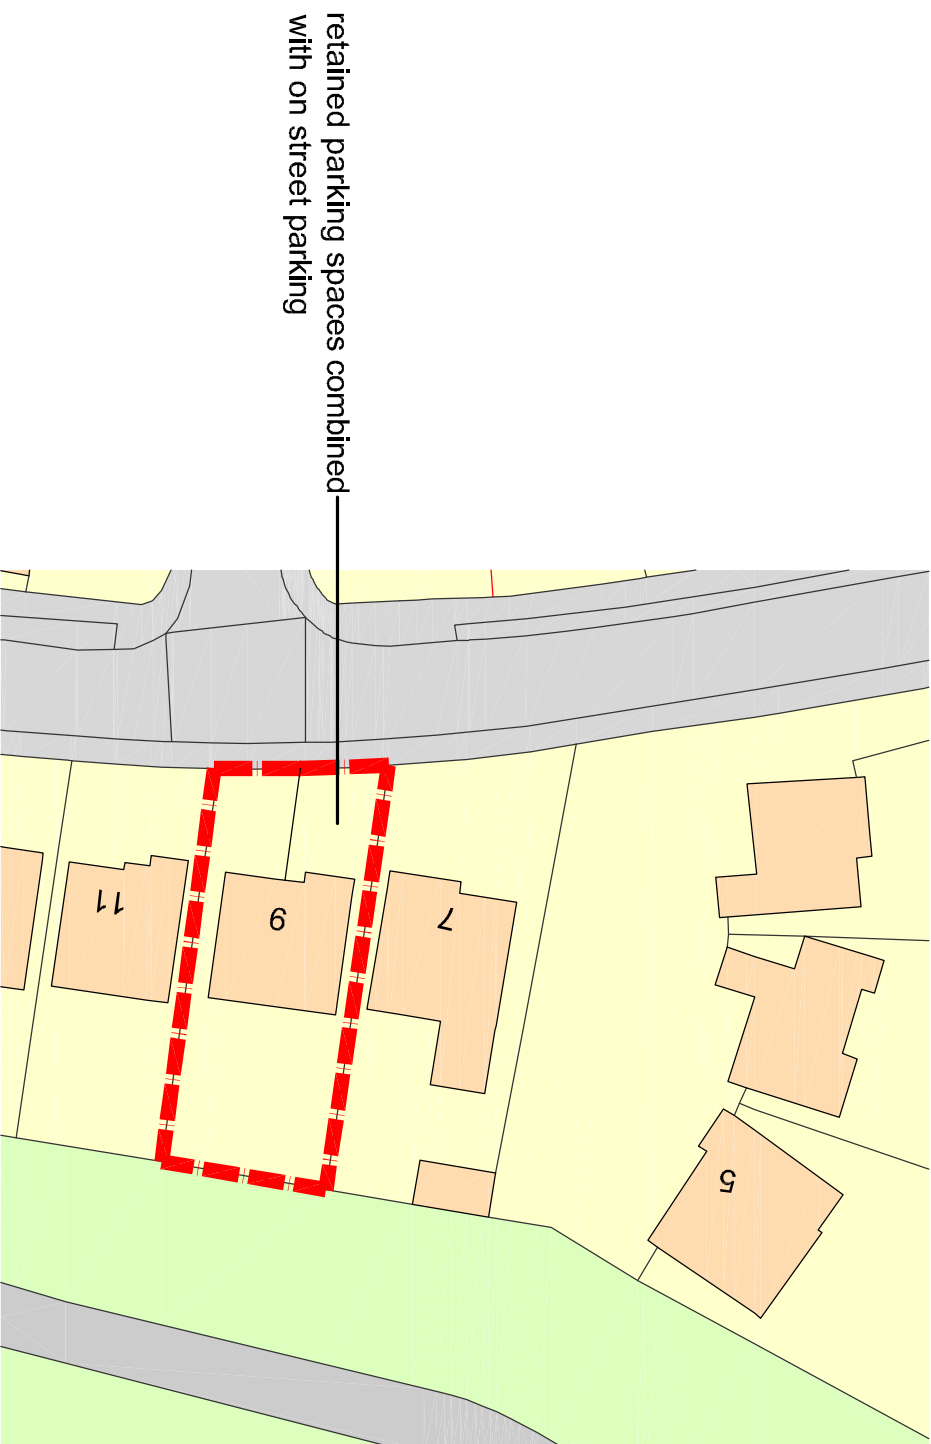


Scale in Metres
0 5 10 15 20 25 for 1:500

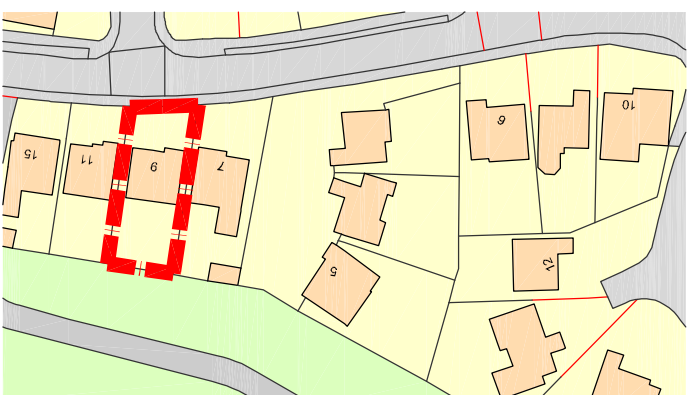


Outsource Survey, (c) Crown Copyright 2022
All rights reserved. Licence number 100022642

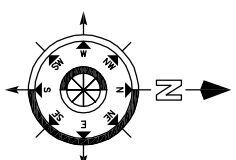


Scale in Metres
0 10 20 30 40 50 60 for 1:1250

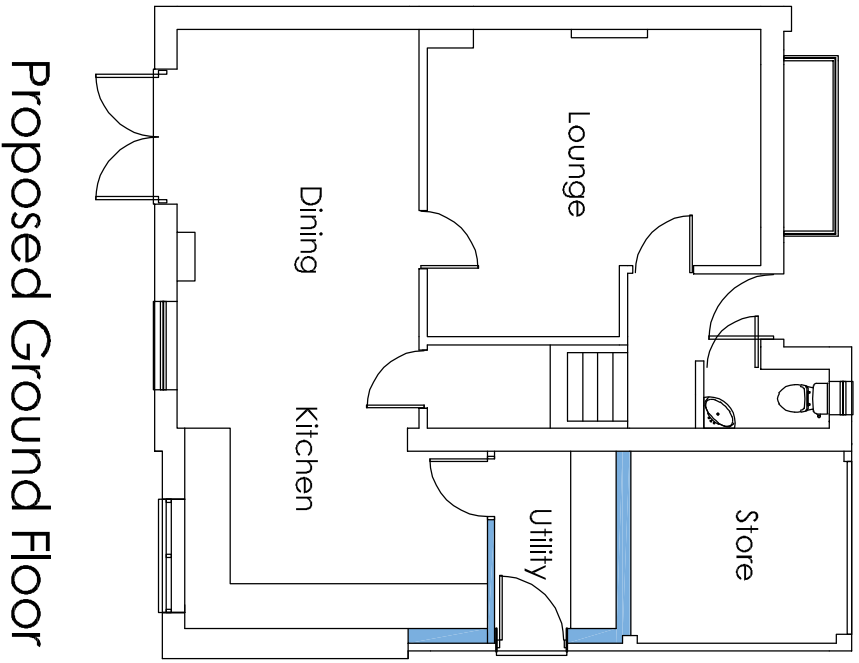


Proposed Ground Floor

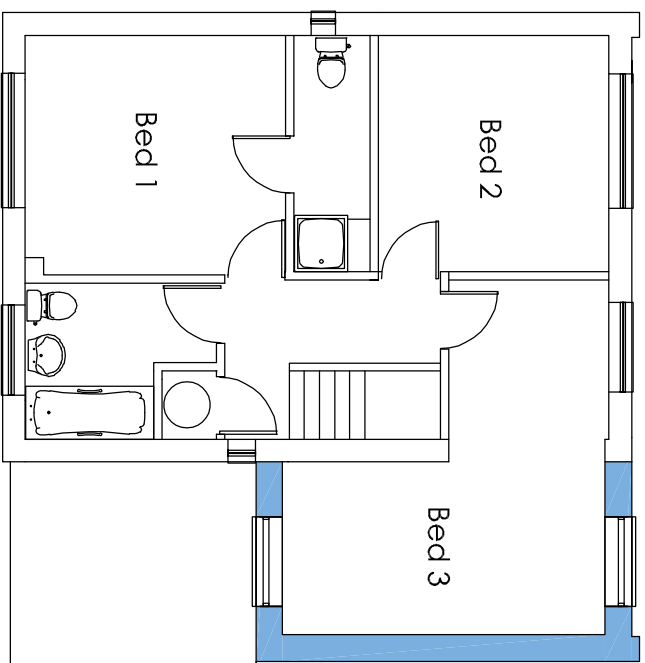

Proposed First Floor

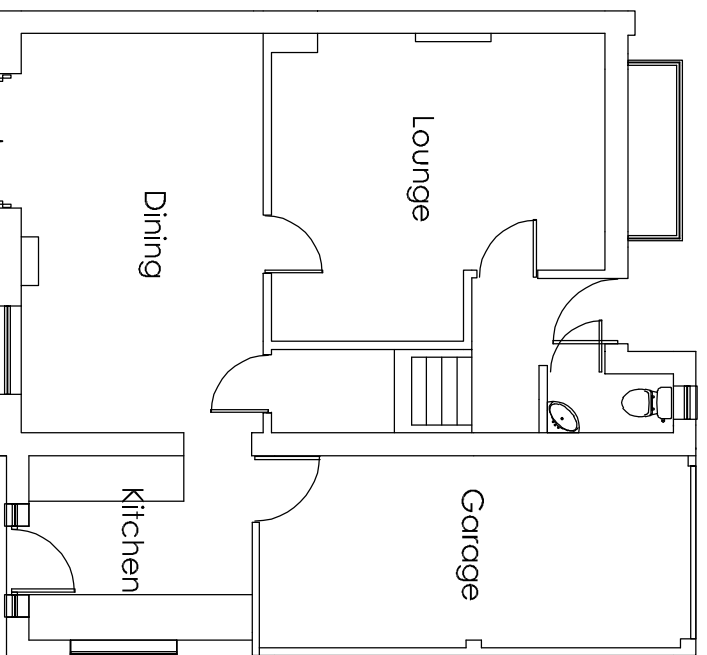


Existing Ground Floor

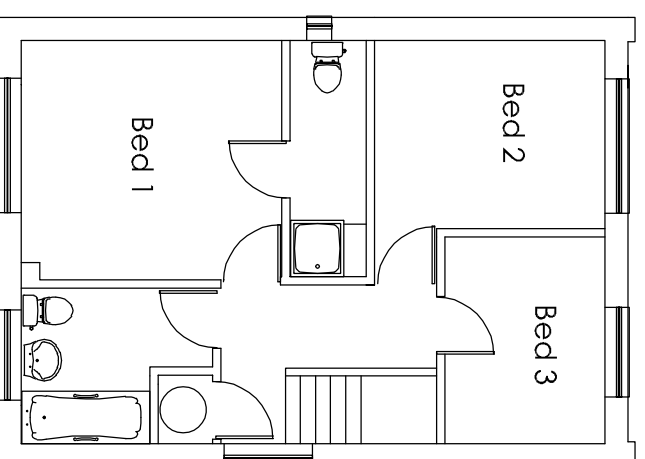

Existing First Floor

Materials to match existing

 

Proposed extension

Proposed Floor Plans

Existing Floor Plans

Chris Flint Associates Ltd

CHARTERED SURVEYORS - PROJECT MANAGERS

DEVELOPMENT CONSULTANTS

Project:

9 Sapphire Ridge
Waterlooville
Hants

Drawing No:

Proposed First Floor Extension

Drawn By	Date	SHEET SIZE	Approved By	Date
CF	28/03/23	A1		

CFA	Drawing No	Revision	Scale
	FULL	01	1-100

PLANNING

2 Emerald Close Waterlooville Hants PO7 8NZ
tel: 023 92 43284 fax: 023 92 35854
Email: chrisflintassociates@gmail.com