




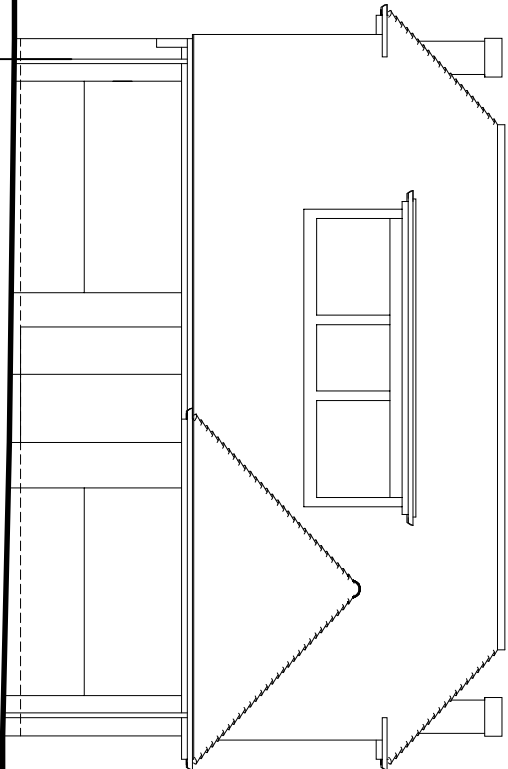


FRONT - NORTH WEST ELEVATION

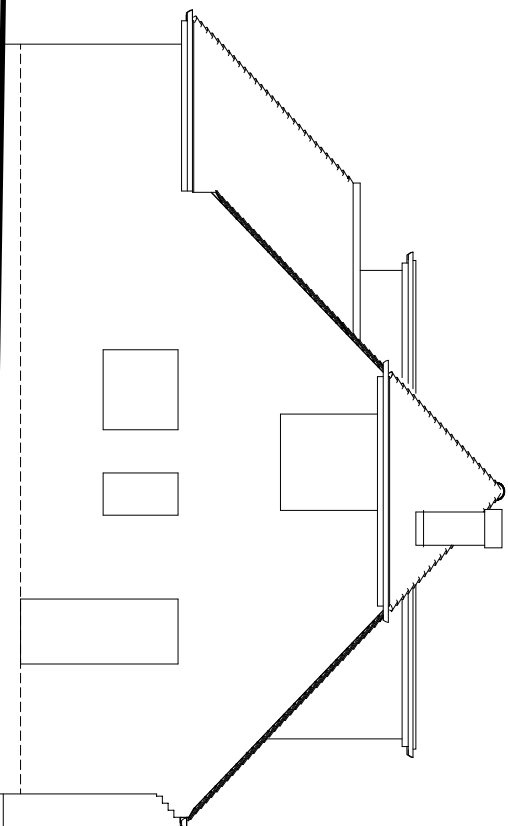

SIDE - SOUTH WEST ELEVATION

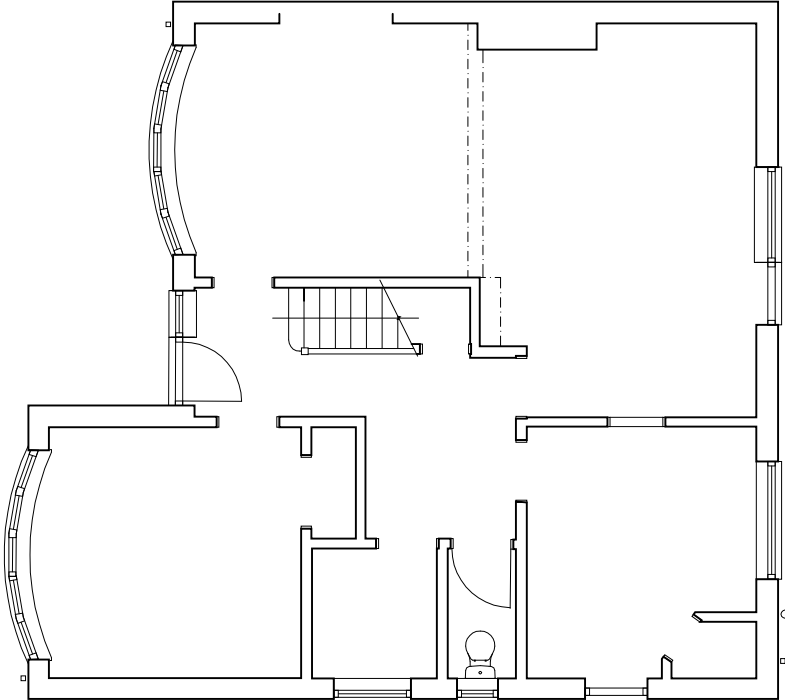

GROUND FLOOR PLAN

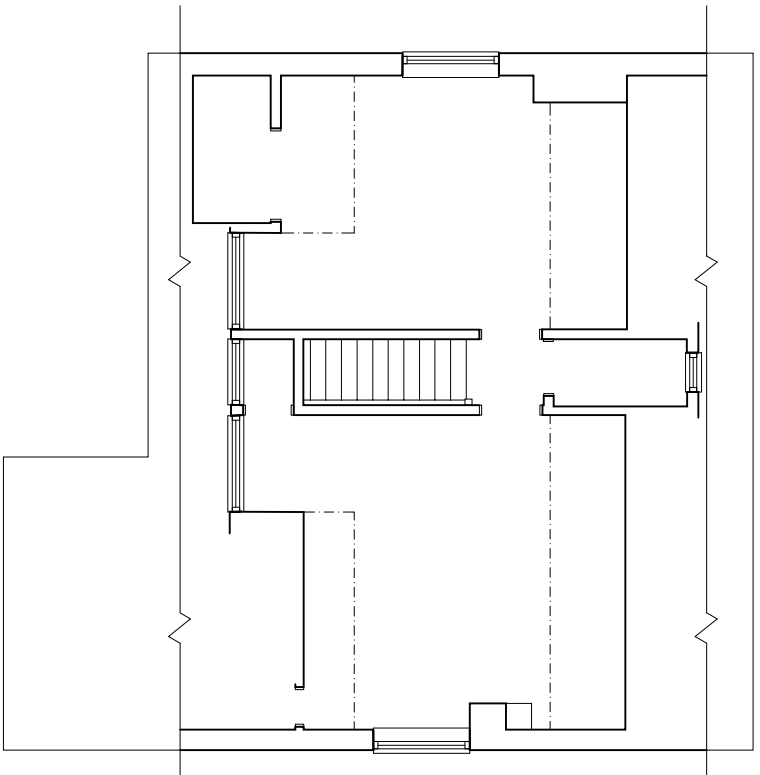

FIRST FLOOR PLAN

This drawing has been produced as faithfully as possible to the scales indicated. However, as this is an existing building all existing features that could affect the work should be verified on site before work commences

revisions date

© copyright 2021

50 FERNDALE
WATERLOOVILLE

Existing Floor Plans &
North West & South
West Elevations

scale 1:100 @ A3
date March 2023
drawn by acu

alan unsted MCIAT

Architectural Technologist
Building Design Consultant
Tel 07631 856824 & 01243 575334
E-mail: alanunsted102@gmail.com

'Trafinia Cottage' Newells Lane West Ashling
Chichester West Sussex PO18 8DF

drawing no 231249/E01