




THIS DRAWING HAS BEEN PRODUCED FOR PLANNING PURPOSES ONLY, THIS IS NOT A WORKING DRAWING, FOR FURTHER INFORMATION CONTACT KALOTEC LTD.

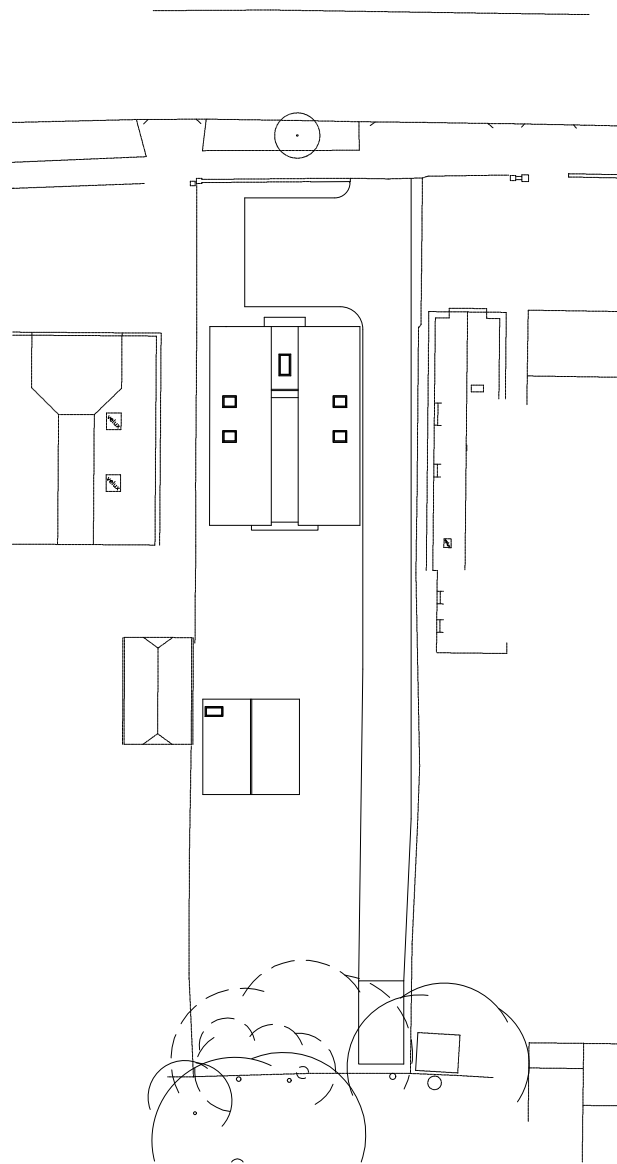


Existing Site Plan (scale 1:500)

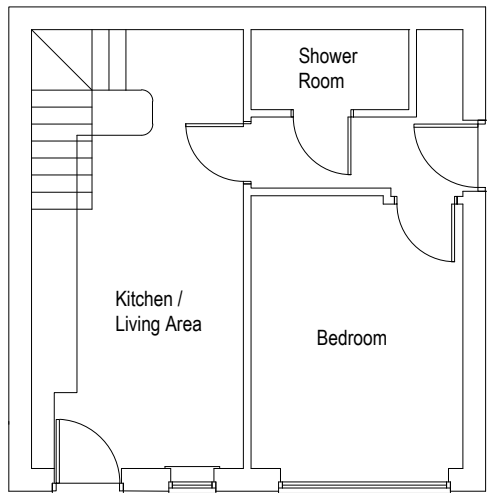


Existing Ground Floor Plan
(scale 1:100)

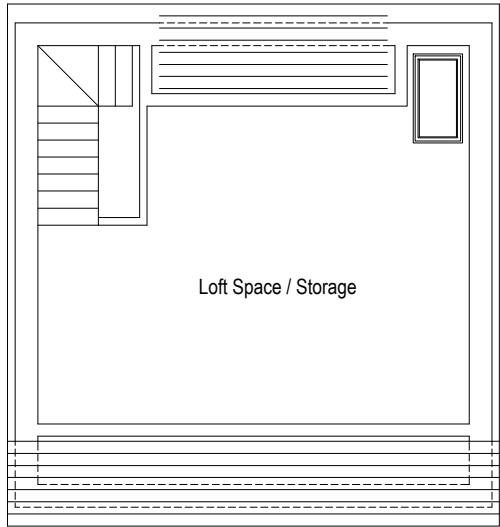



Existing First Floor Plan
(scale 1:100)

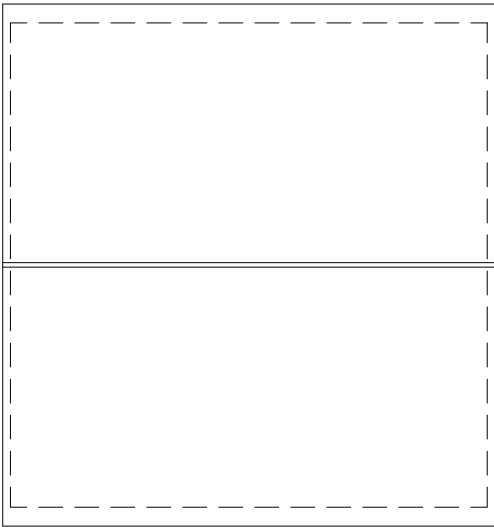

Existing Roof Plan
(scale 1:100)

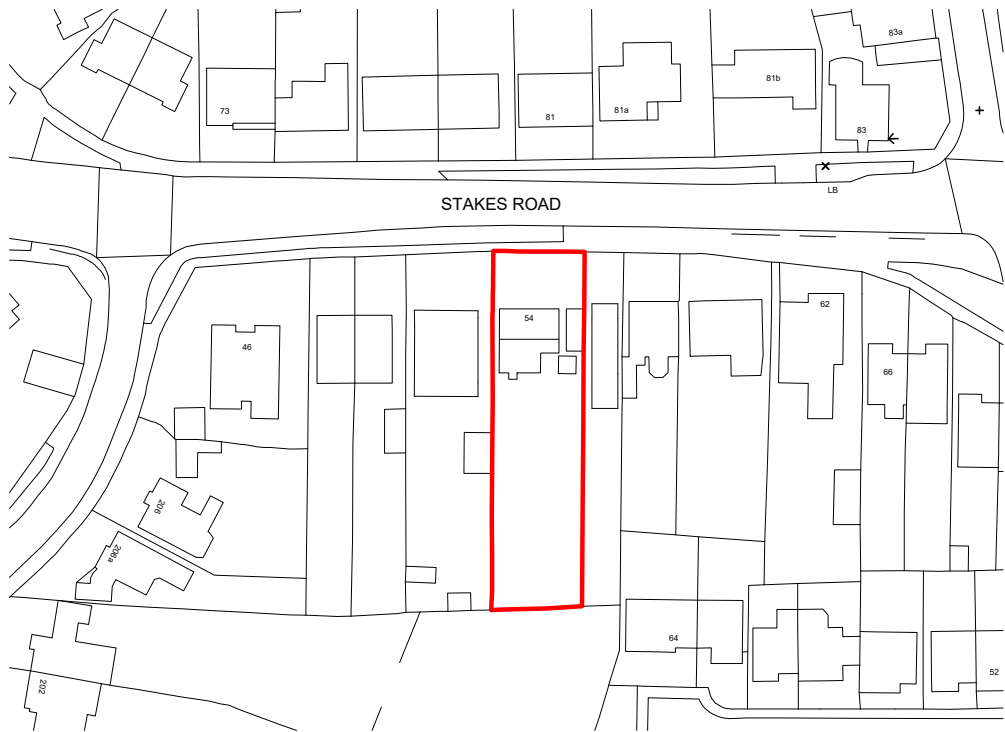

Location Plan (scale 1:1250)

  

Revisions:
A - First Floor added - 22.10.2022
B - Existing roof light added to plan - 09.02.2023



Residential Development Solutions

CLIENT Mr J Garland		
SITE 54 Stakes Road, Purbrook		
TITLE Existing Plans & Location Plan		
SCALE Varies (A3)	DRAWING NO. KALO-0201-101	REVISION B
DATE Sept 21		
DRAWN	CHECKED	
Kalotec Limited, Cams Hall, Fareham, Hampshire, PO16 8AB Telephone: 01329 227 424 Email: info@kalotec.co.uk Website: www.kalotec.co.uk		
COPYRIGHT © KALOTEC LIMITED		