


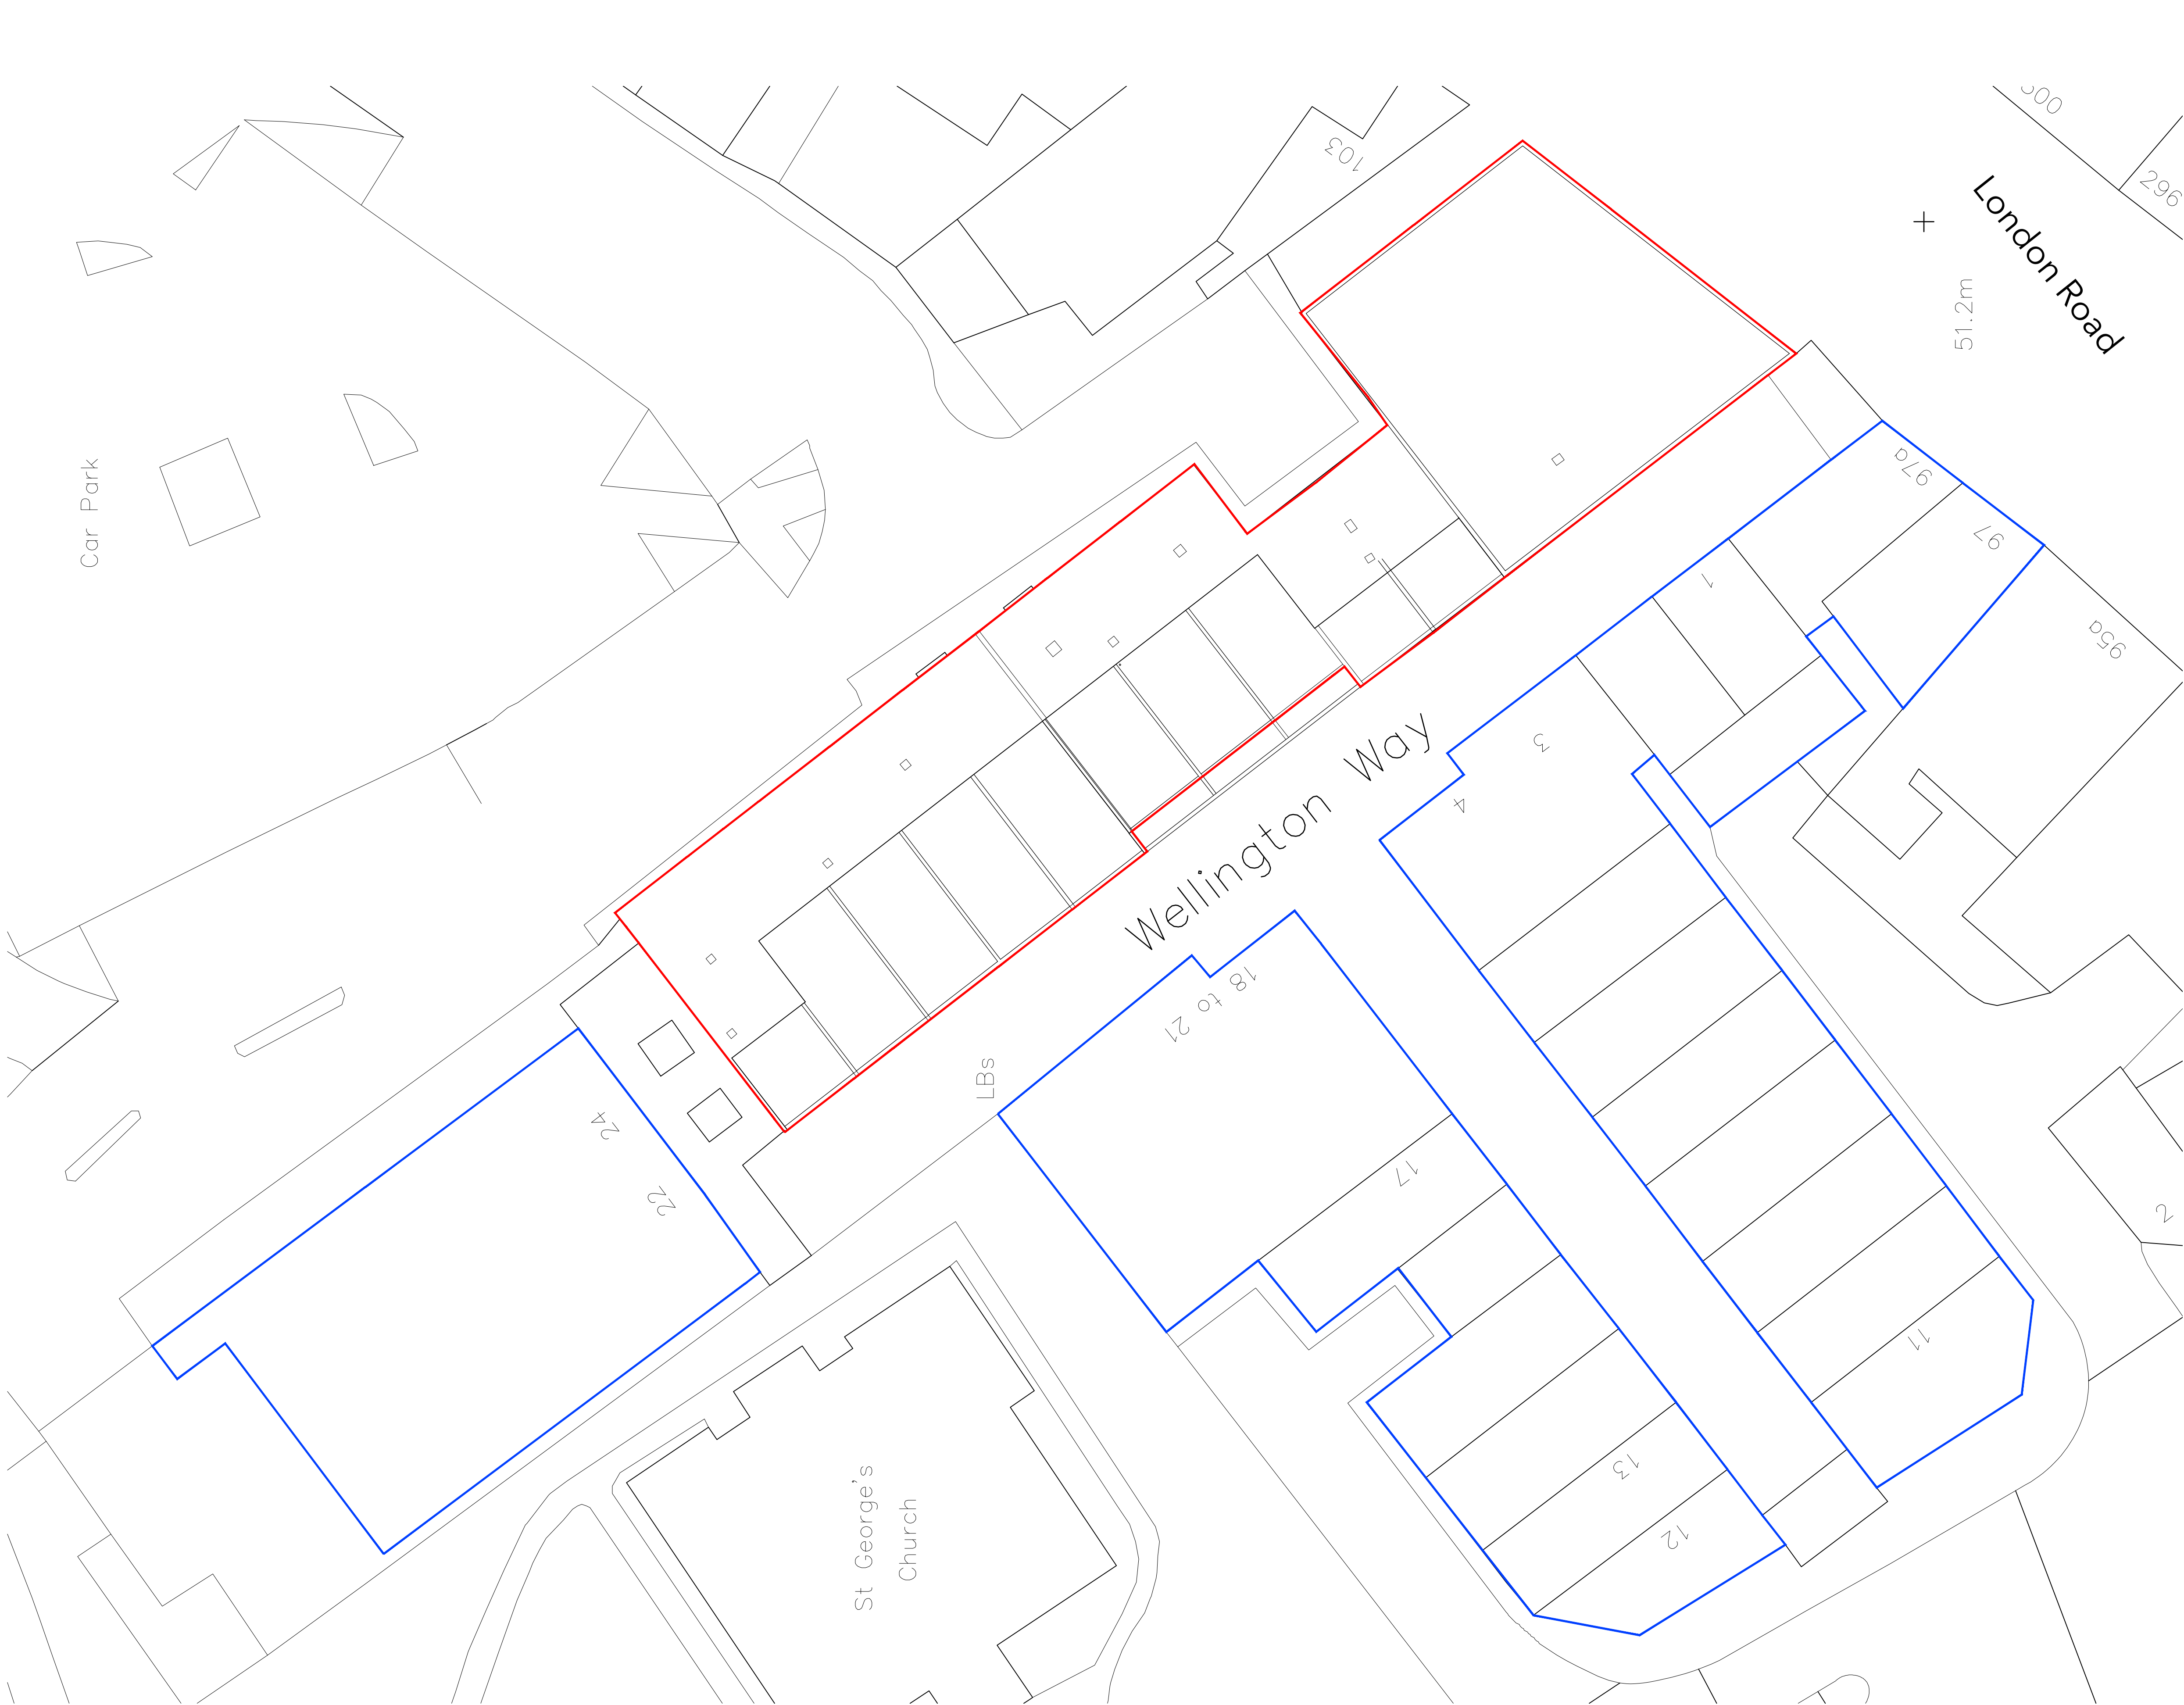

Ordinance Survey (c) Crown Copyright 2022. All rights reserved. Licence number 100022432

Site Plan
AS EXISTING
Scale 1:200

Original Drawing Size: A1

No.	Description	Date

rs
studio

t. 02382 542011
e. info@rs-studio.co.uk
w. www.rs-studio.co.uk

Drawing Title:
BLOCK B- Location/ Site plan
AS EXISTING

Project Title:
Wellington Way Shopping
Centre, Waterloooville,
PO7 7EB

Drawing No.:
1548-P-020

Date: February 2023

Scale: Various

Drawn: LD

Checked: RS

This drawing is the copyright of the company and must not be reproduced or used without permission. Annotated dimensions are to be taken in preference to scaled dimensions and site dimensions must be checked before work is commenced