
 


Site Plan for 90 Southwood Rd, Hayling Island PO11 9QF

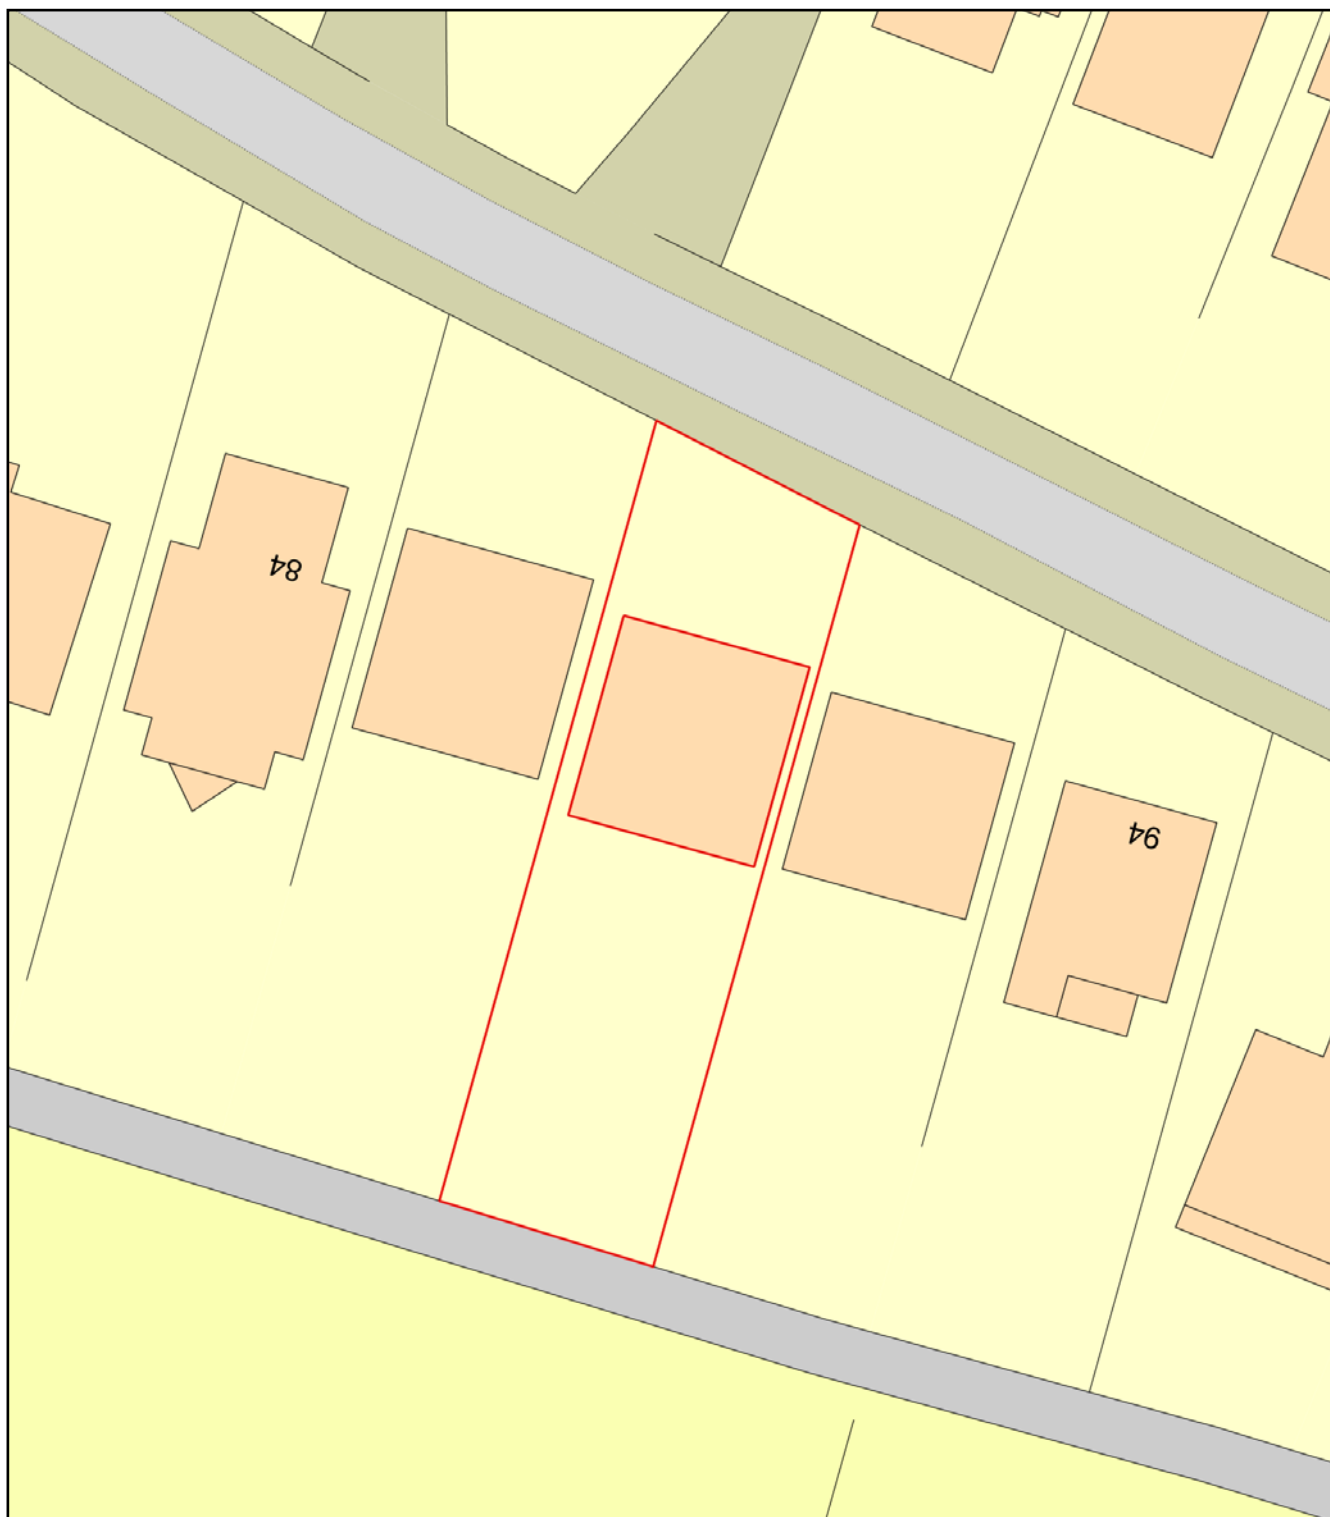

Plan Produced for: M Stokes

Date Produced: 20 May 2021

Plan Reference Number: TQRQM21140163236065

Scale: 1:500 @ A4