


Proposed Units - 5 no. 2 Bed flats
 - 4 no. 1 Bed flats

TOTAL NEW UNITS 9 & ancillary
accommodation.

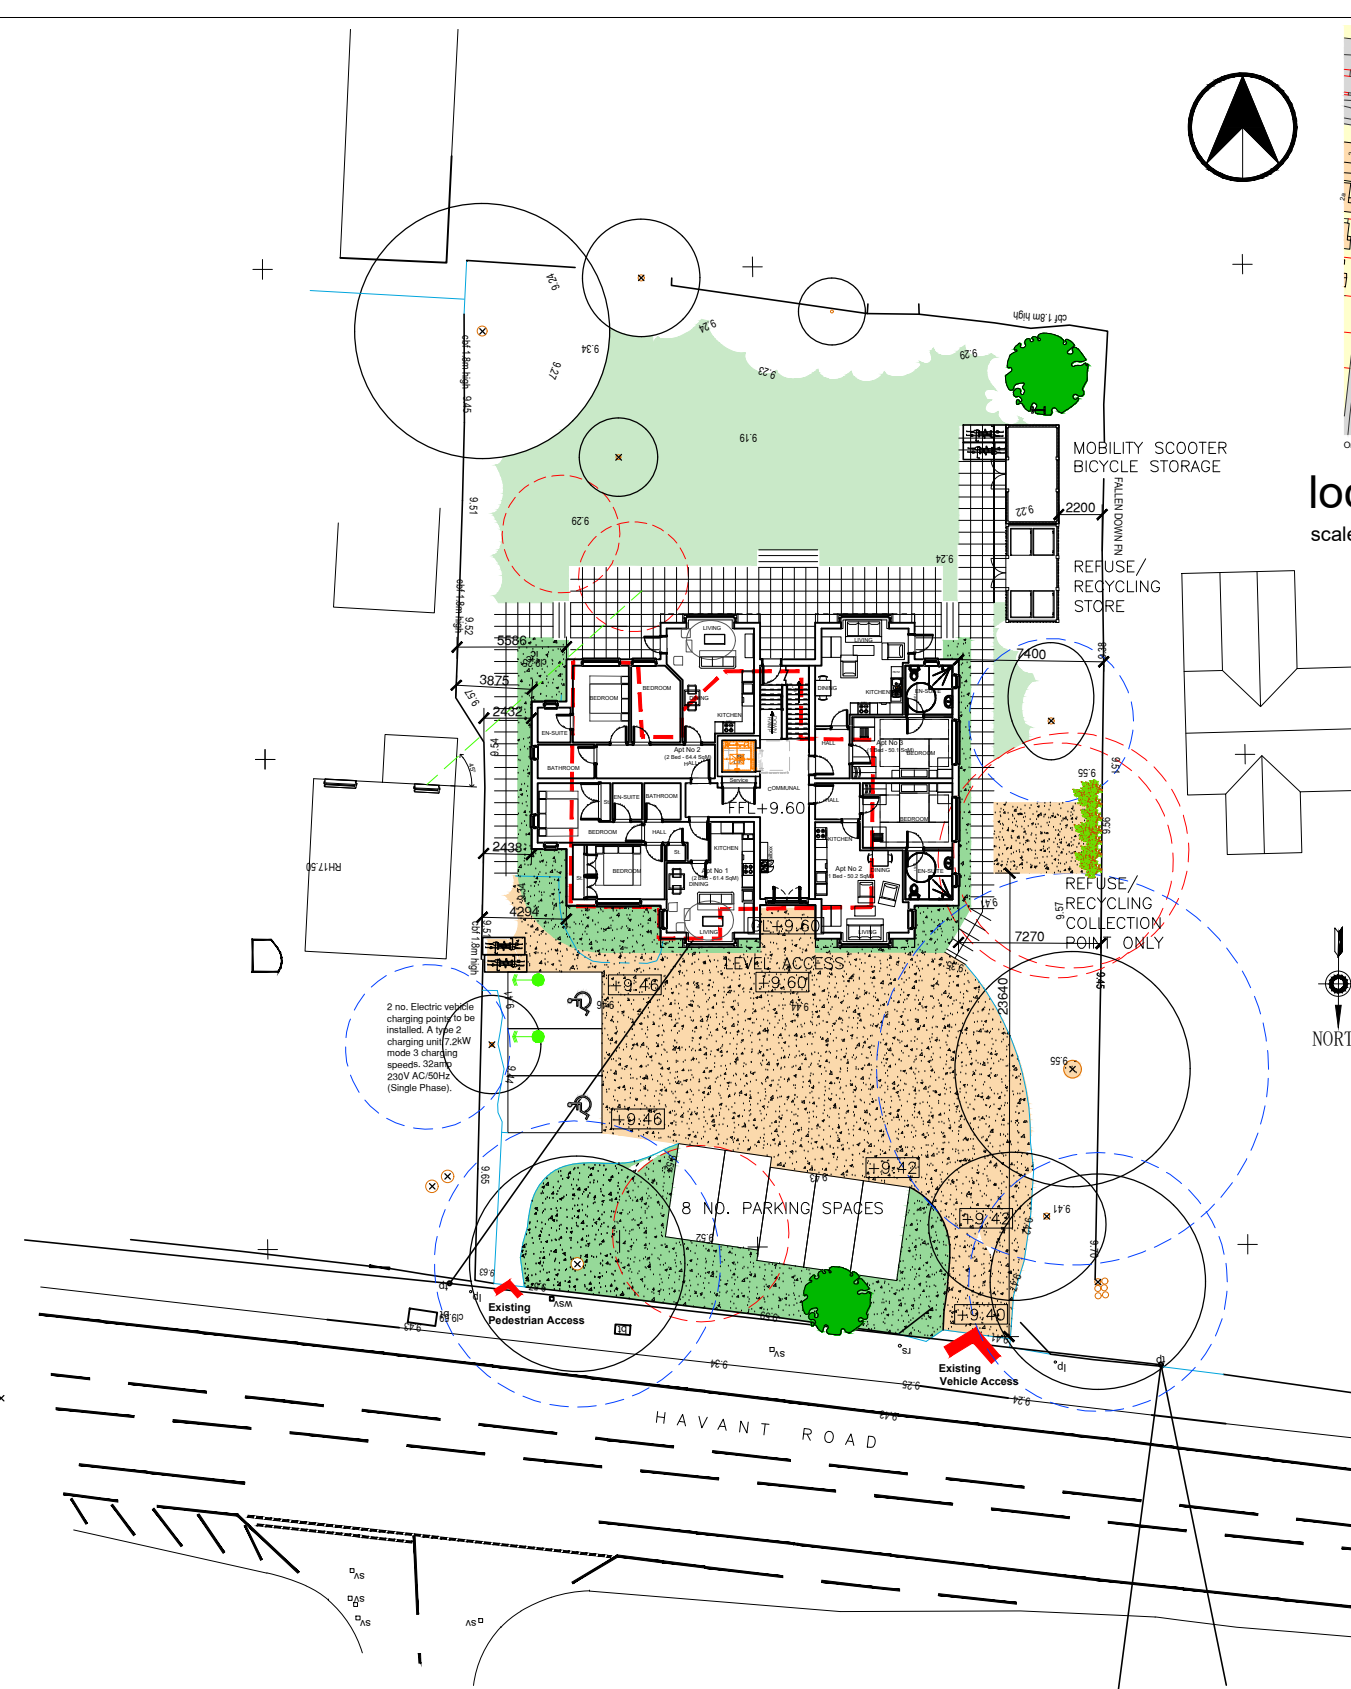

project	Proposed development at 78 Havant Rd, Emsworth	drawn	checked
		date	status
		MMH MSC Mar 22	Planning
detail	Proposed site plan & location plan	a1 scale as shown	8993 01

revision	notes	date	drawn	check	revision	notes	date	drawn	check	revision	notes	date	drawn	check	client
A	Revised as per planners comments sent 28/06/2022	30/06/2022	MSC												
B	Bin and cycle stores revised. Footprint of 80 amended	28/09/2022	mjlw	mmh											
C	Revised as per comments	17/10/2022	MSC												
D	EV specification added	12/05/2023	mmh												

scale width 100mm @ a1 - 50mm @ a3