



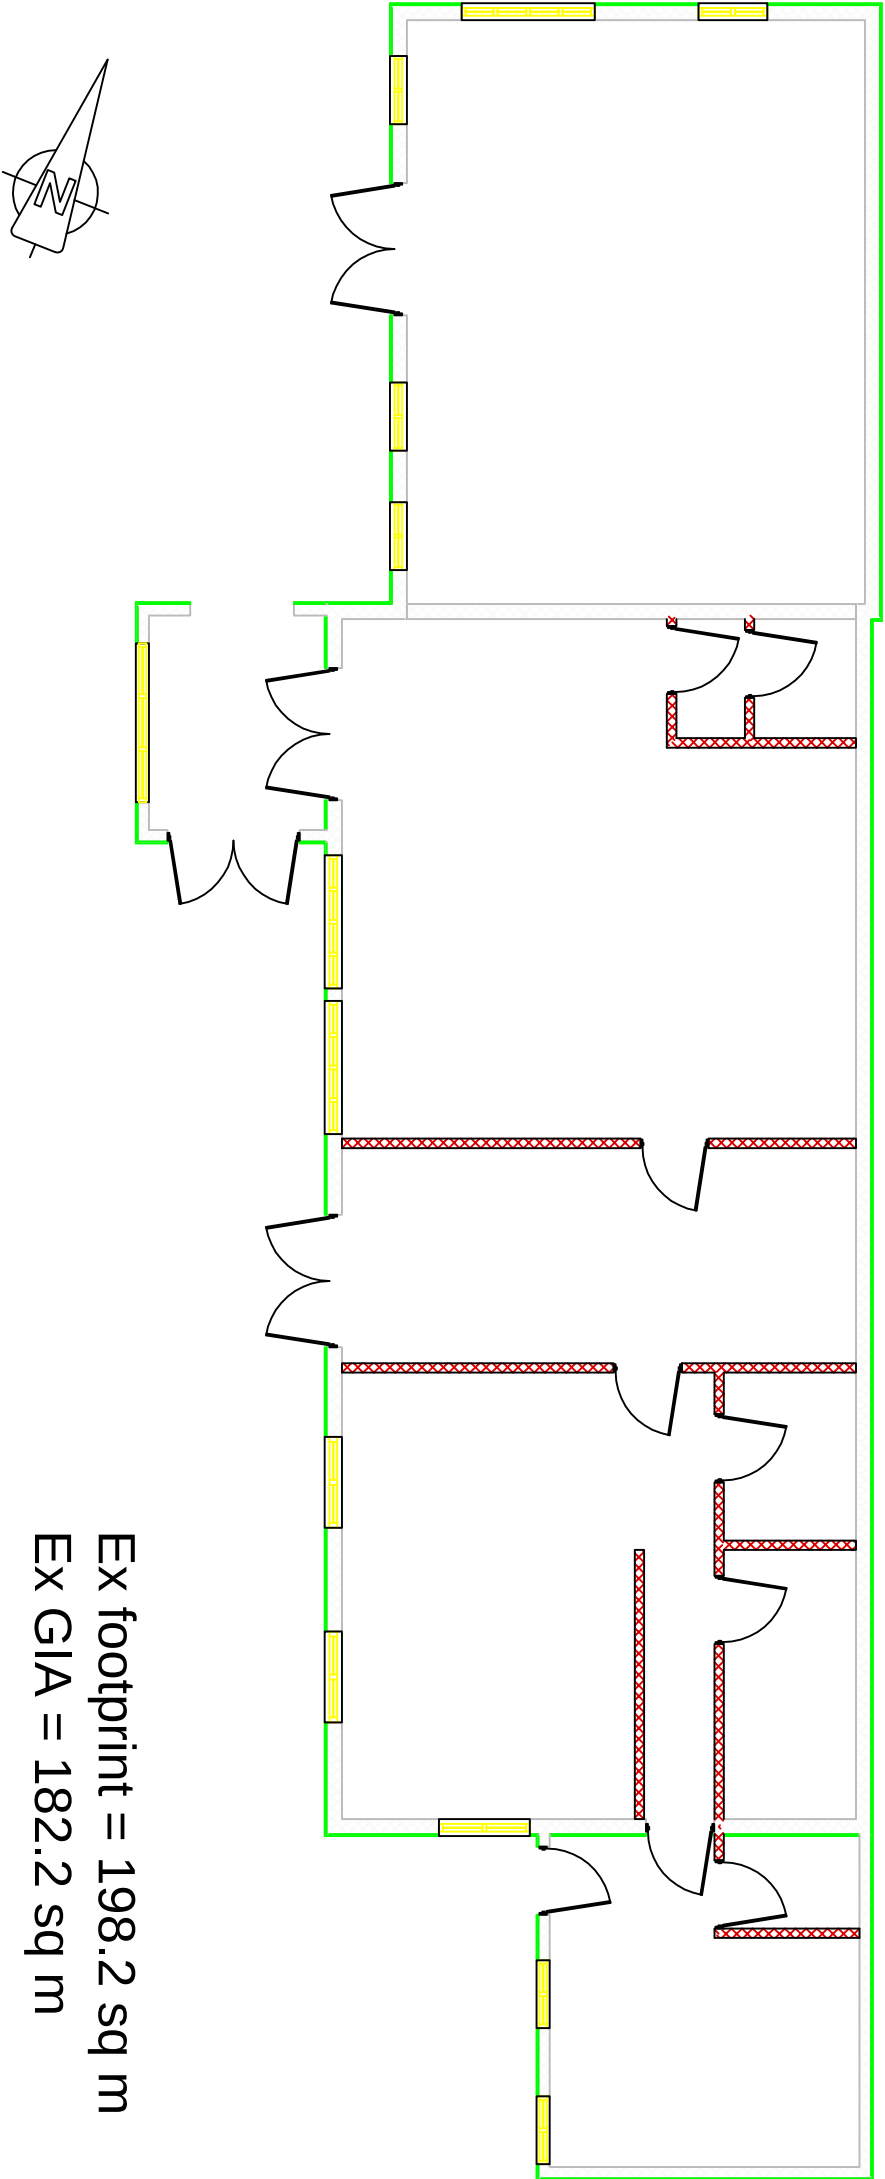

Ex footprint = 198.2 sq m
Ex GIA = 182.2 sq m

 

Drawing 5 - Existing Floor Plan
Scale 1:100 @ A4