


Top (roof) elevation.

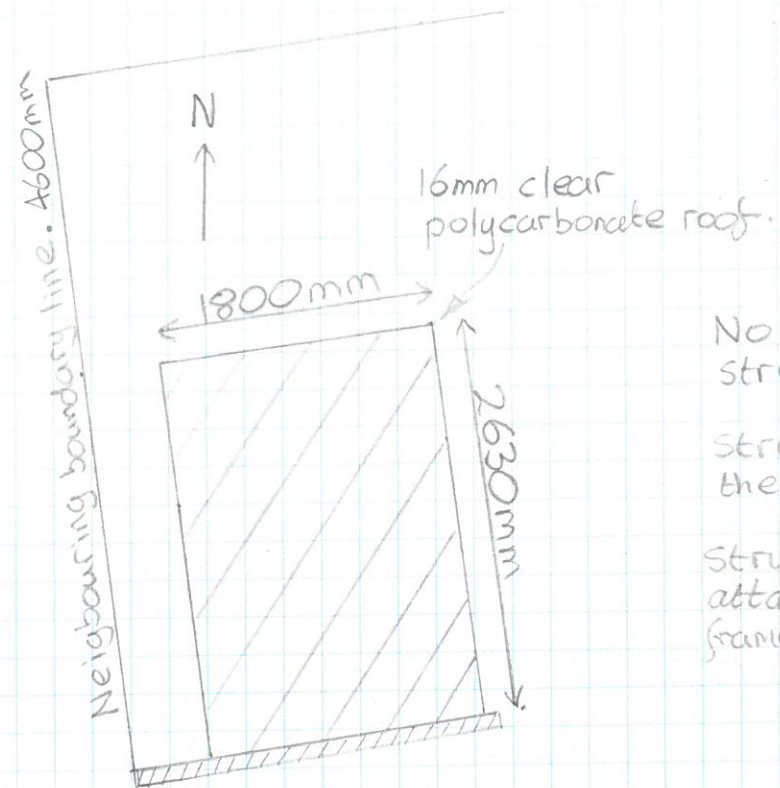


Scale 1:50

No rear elevation as the structure will have no rear wall.


Structure will be attached to the existing adjoining brick wall.

Structure framework will be attached to wall using 10x115mm frame fixing screws.

Front elevation.

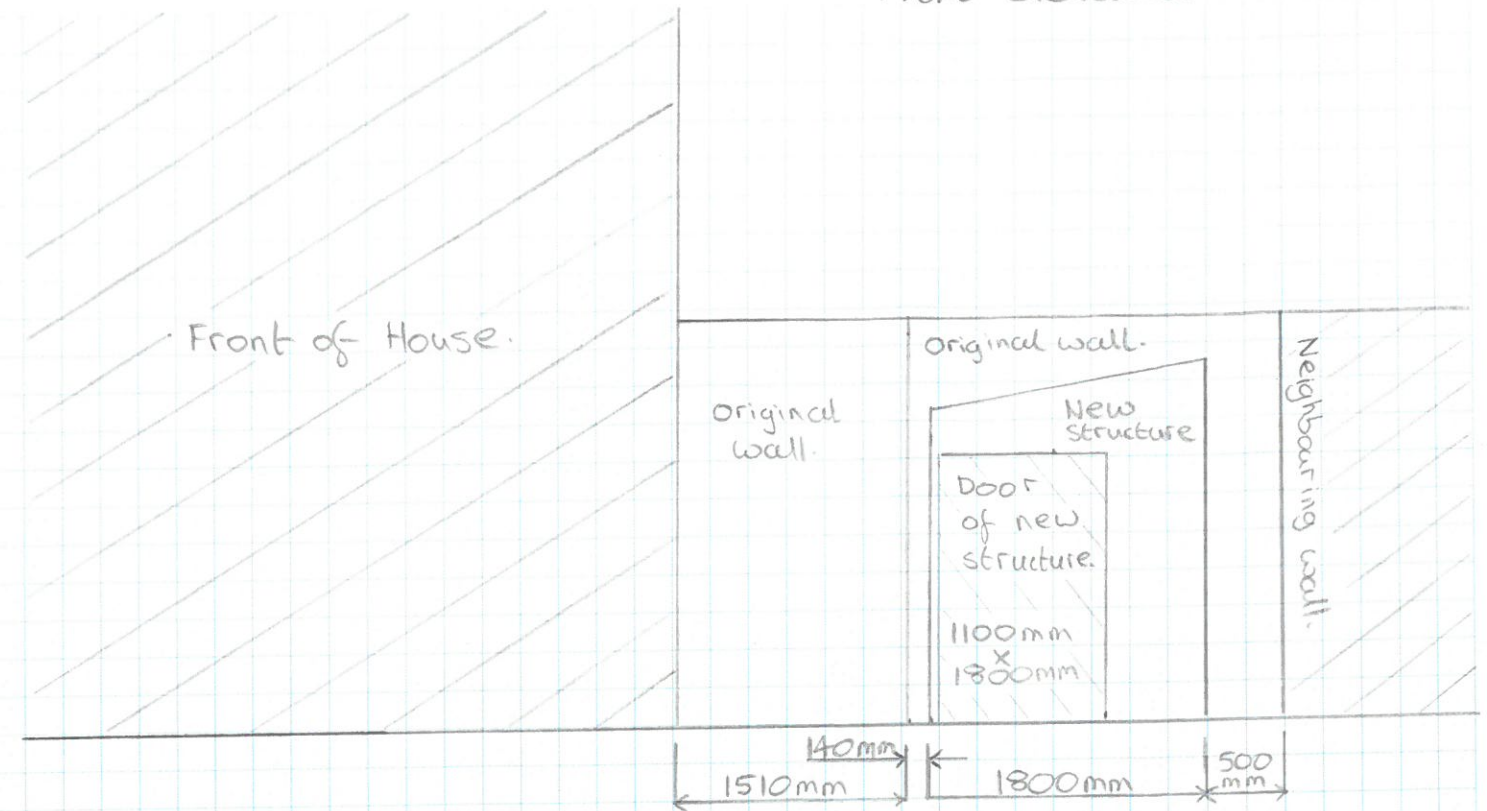

West (right) side view of proposed new structure

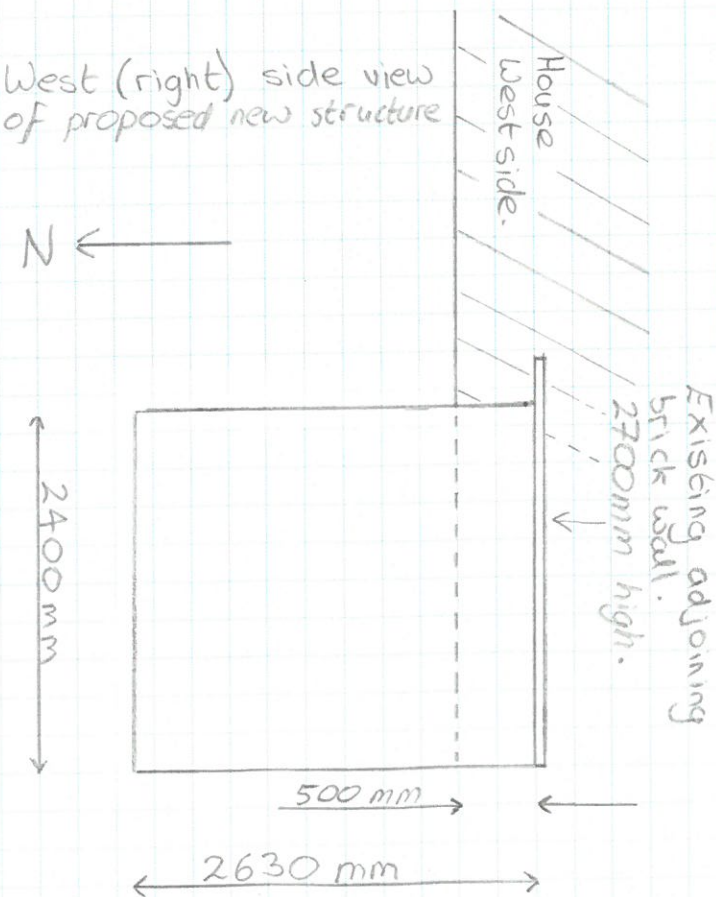

East (left) side view of proposed new structure.

