



EXISTING ELEVATIONS
SCALE 1 : 100



NORTH EAST ELEVATION

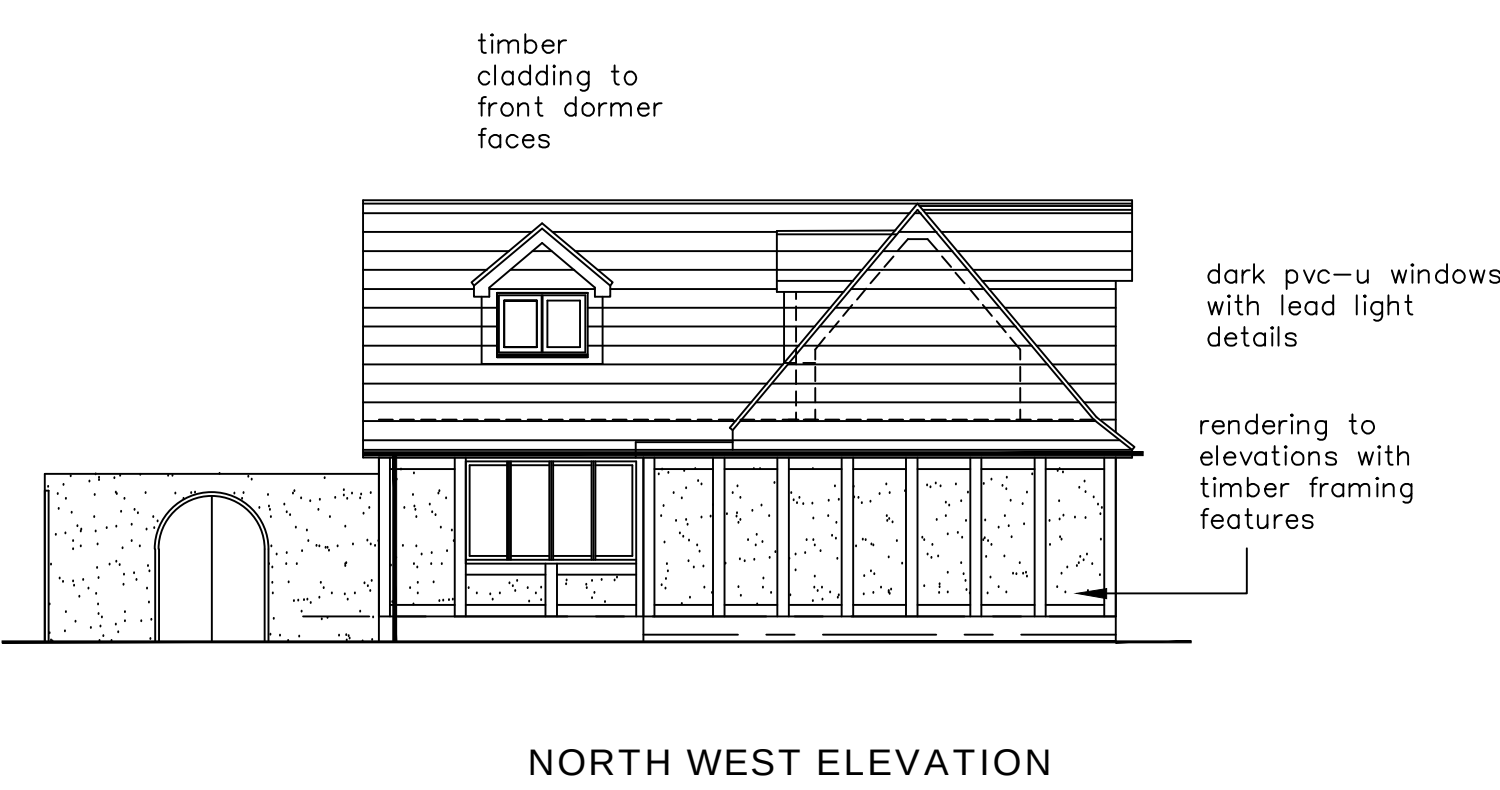


NORTH WEST ELEVATION

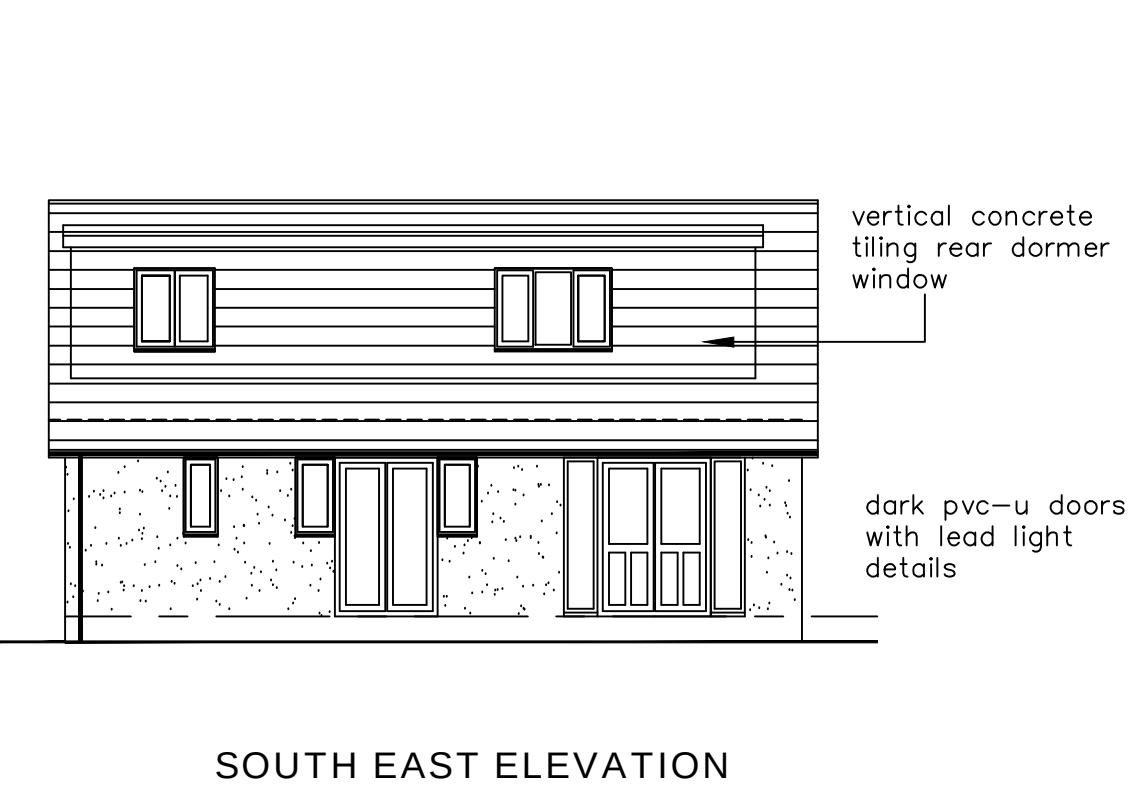


SOUTH EAST ELEVATION


EXISTING LAYOUTS
SCALE 1 : 100

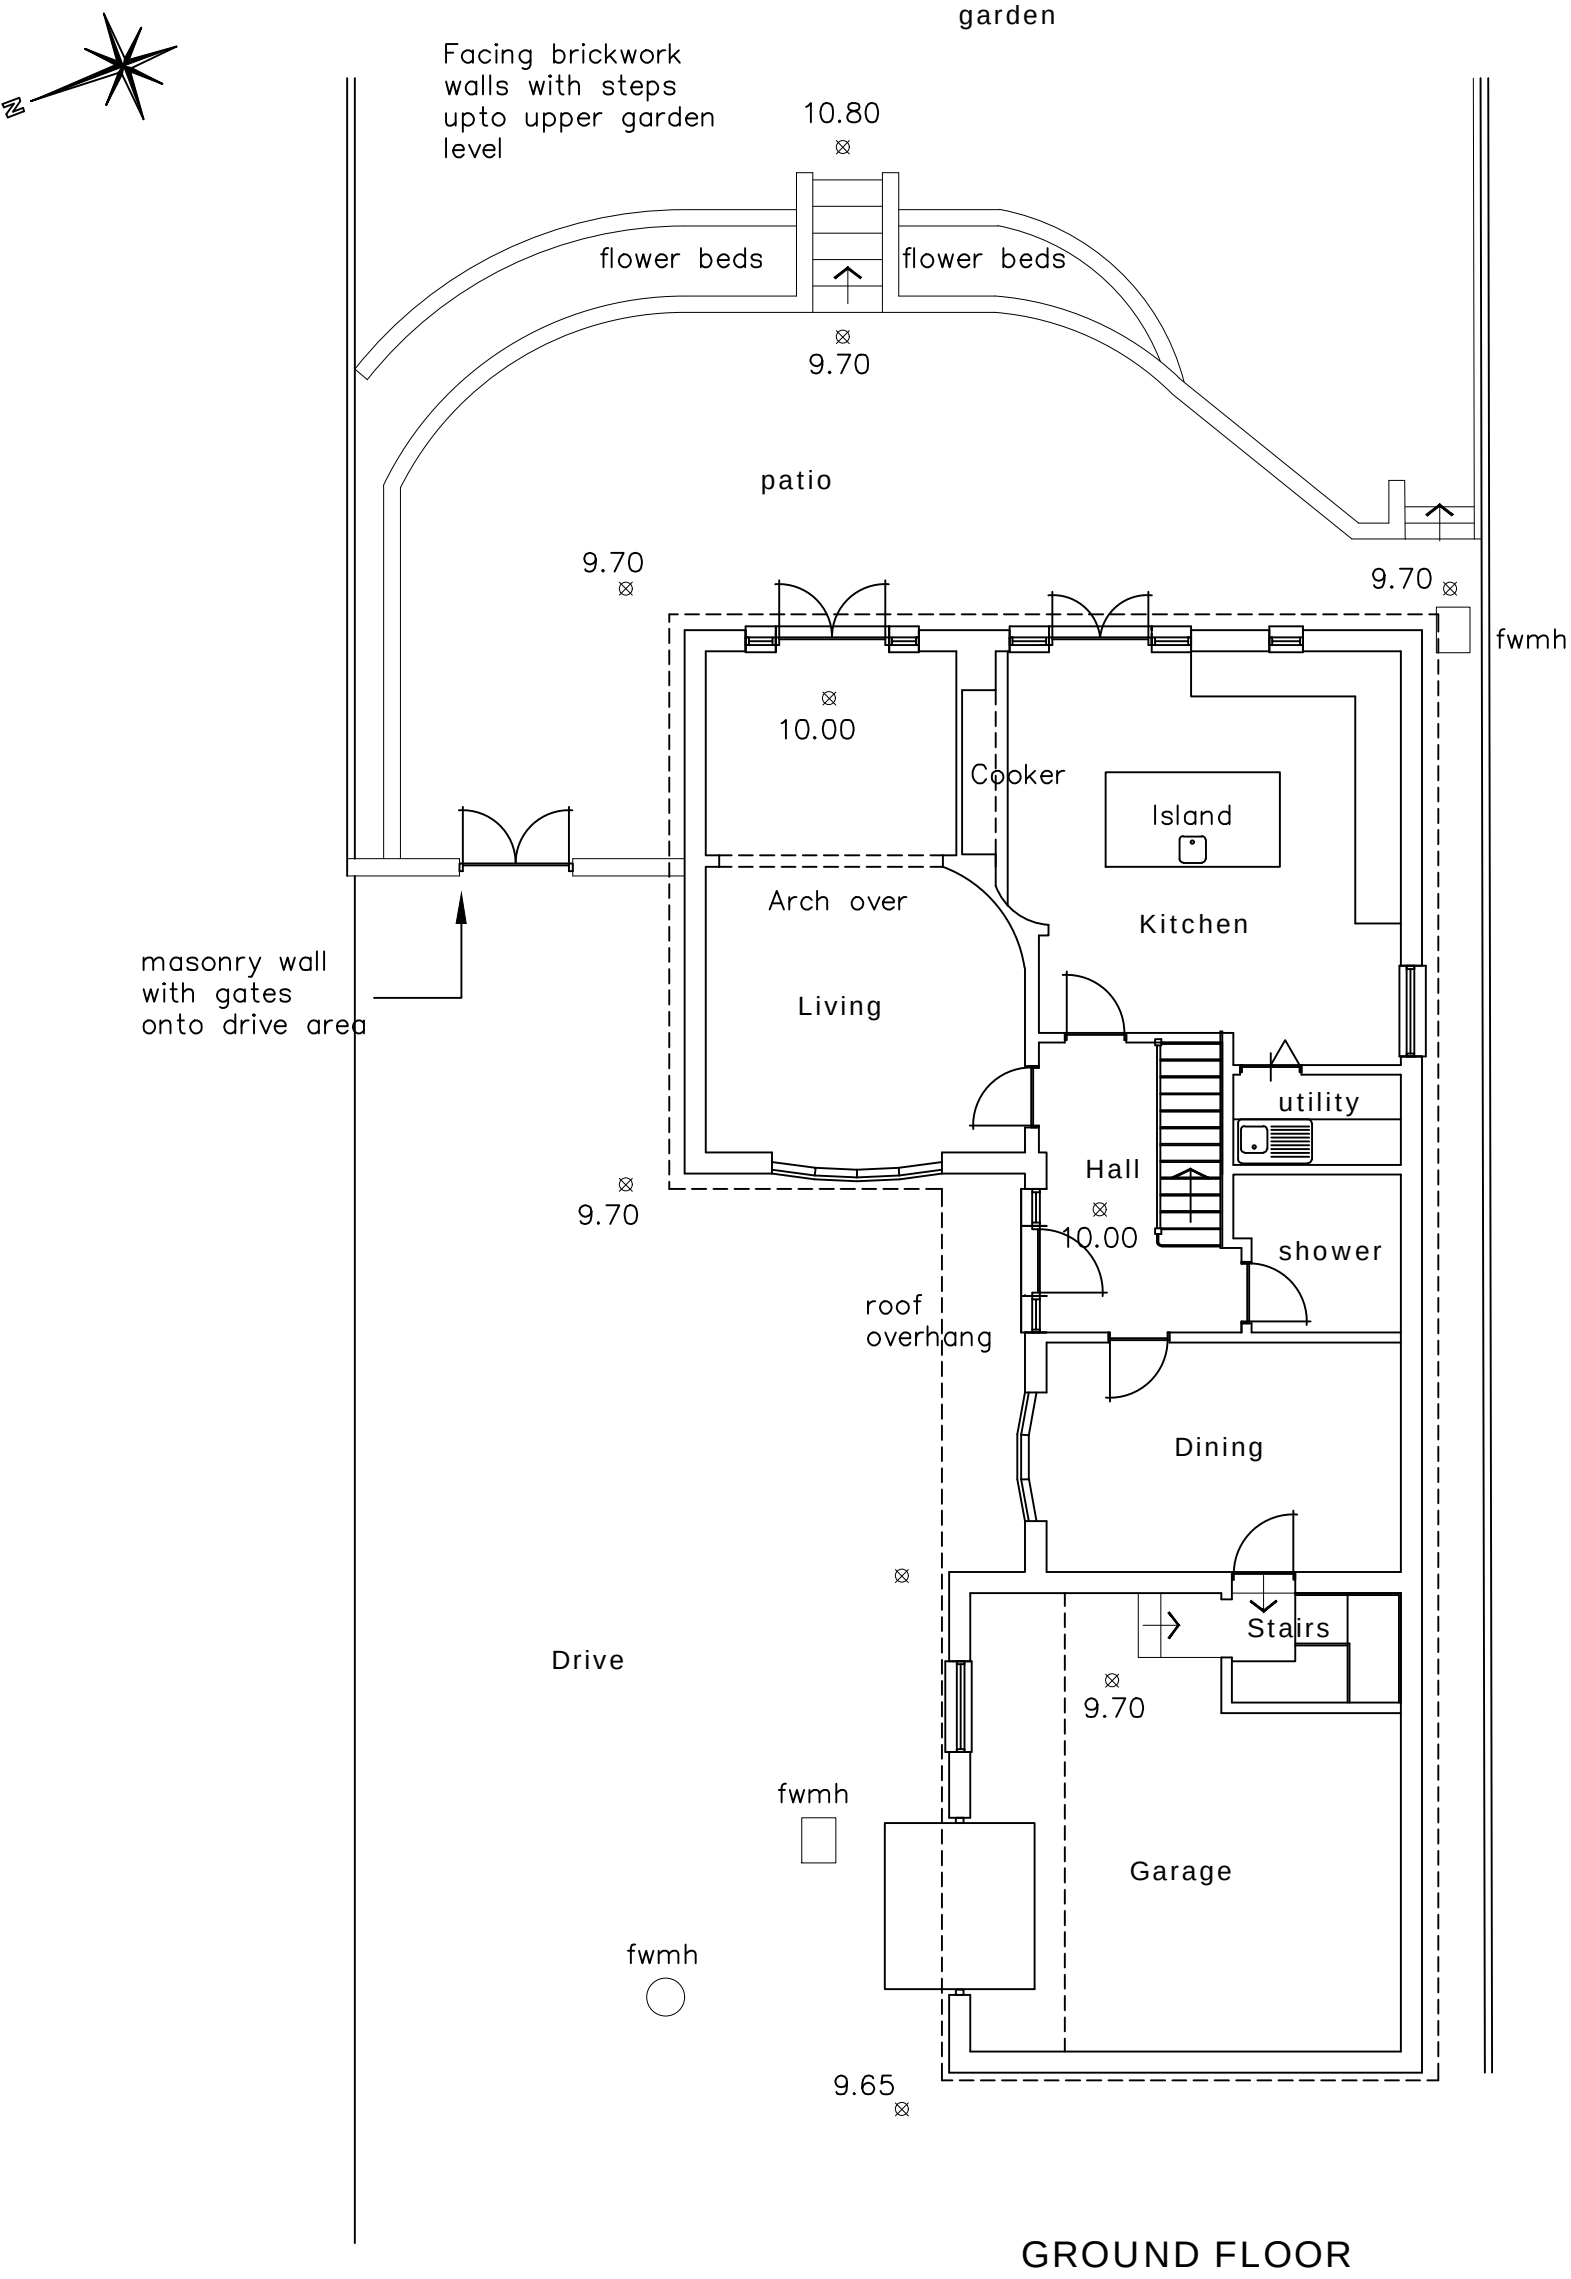


GROUND FLOOR

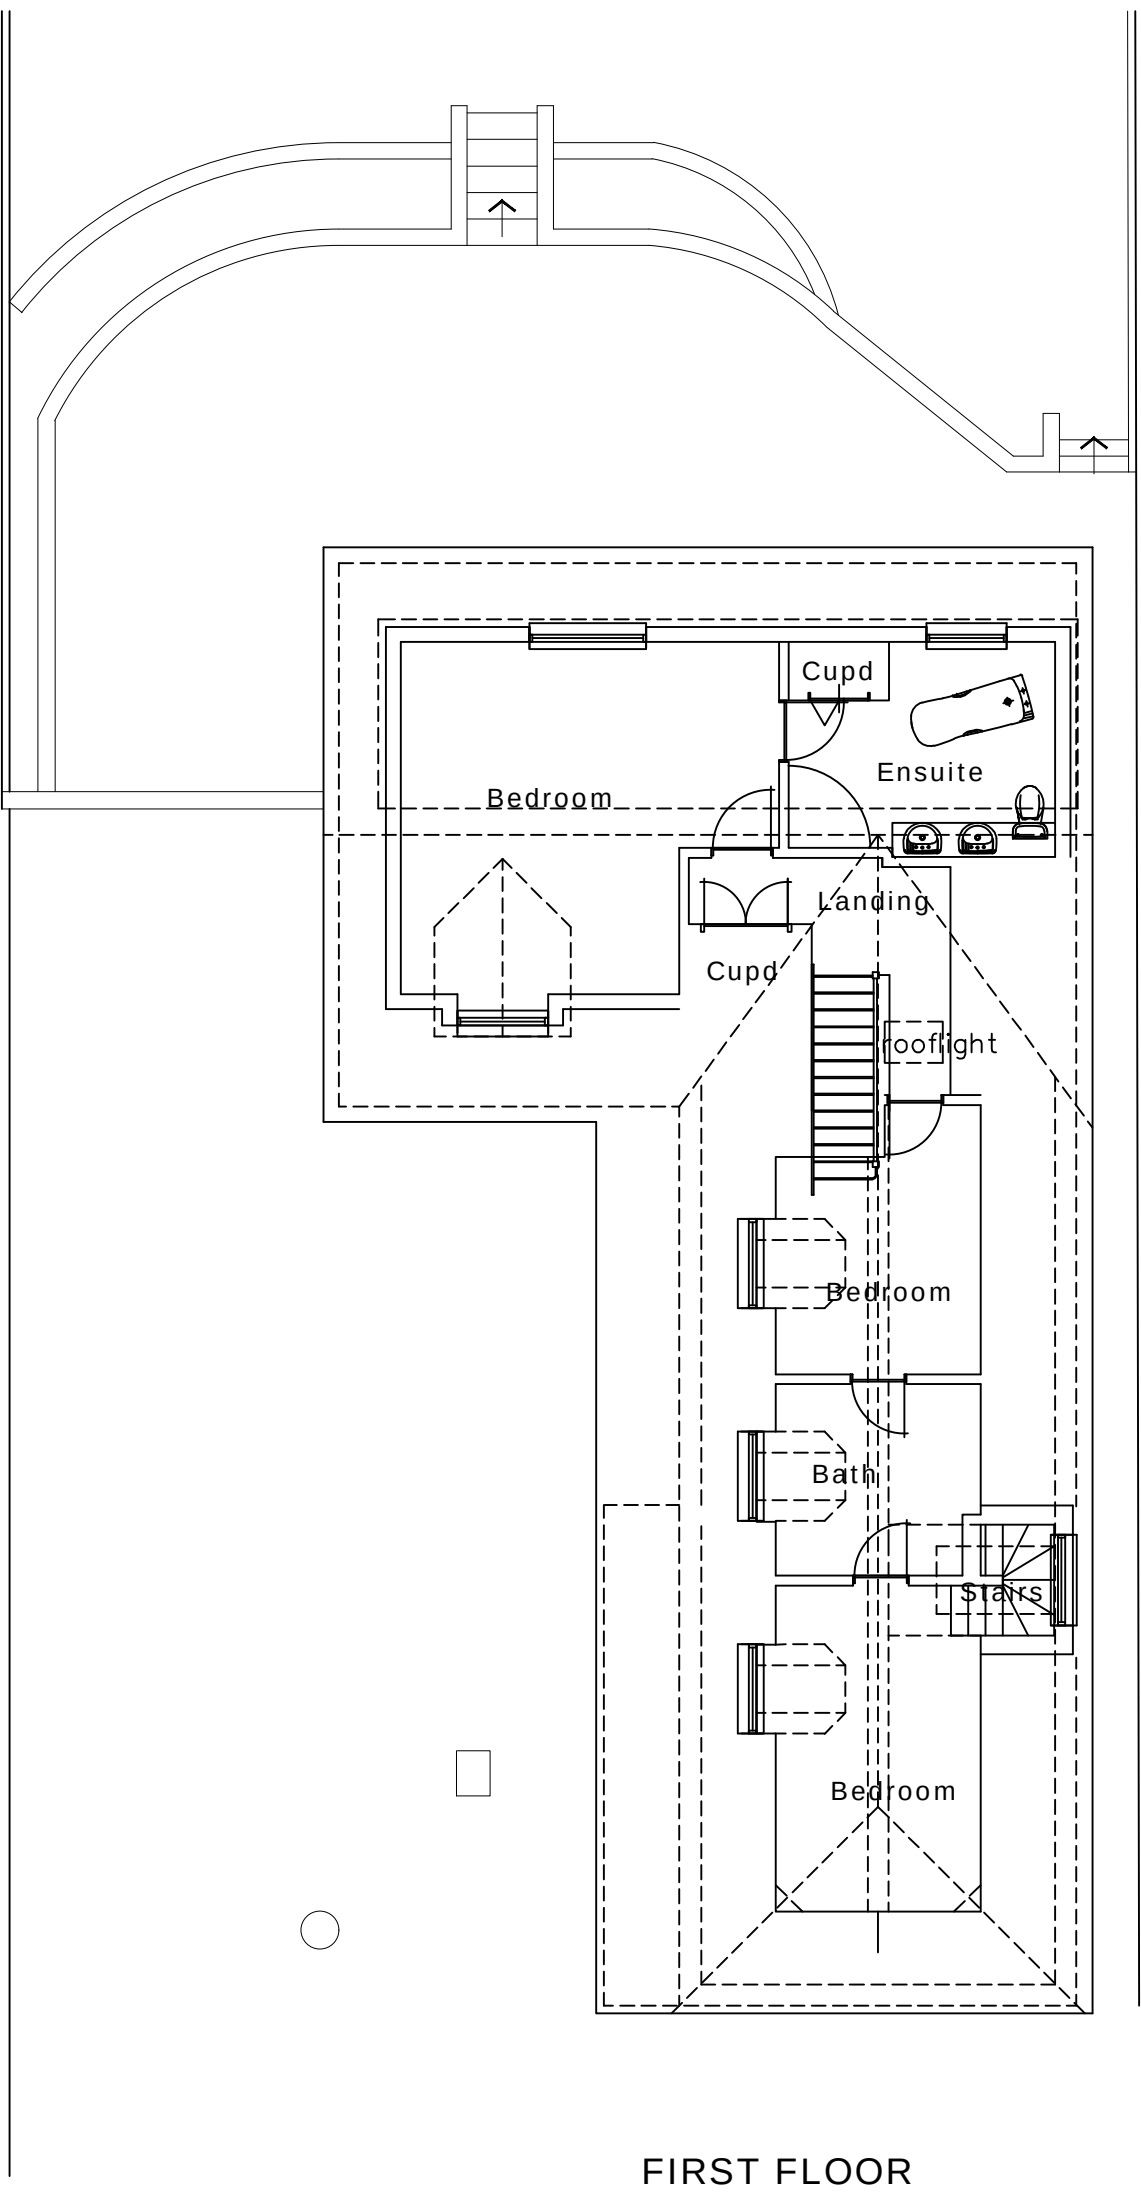

FIRST FLOOR

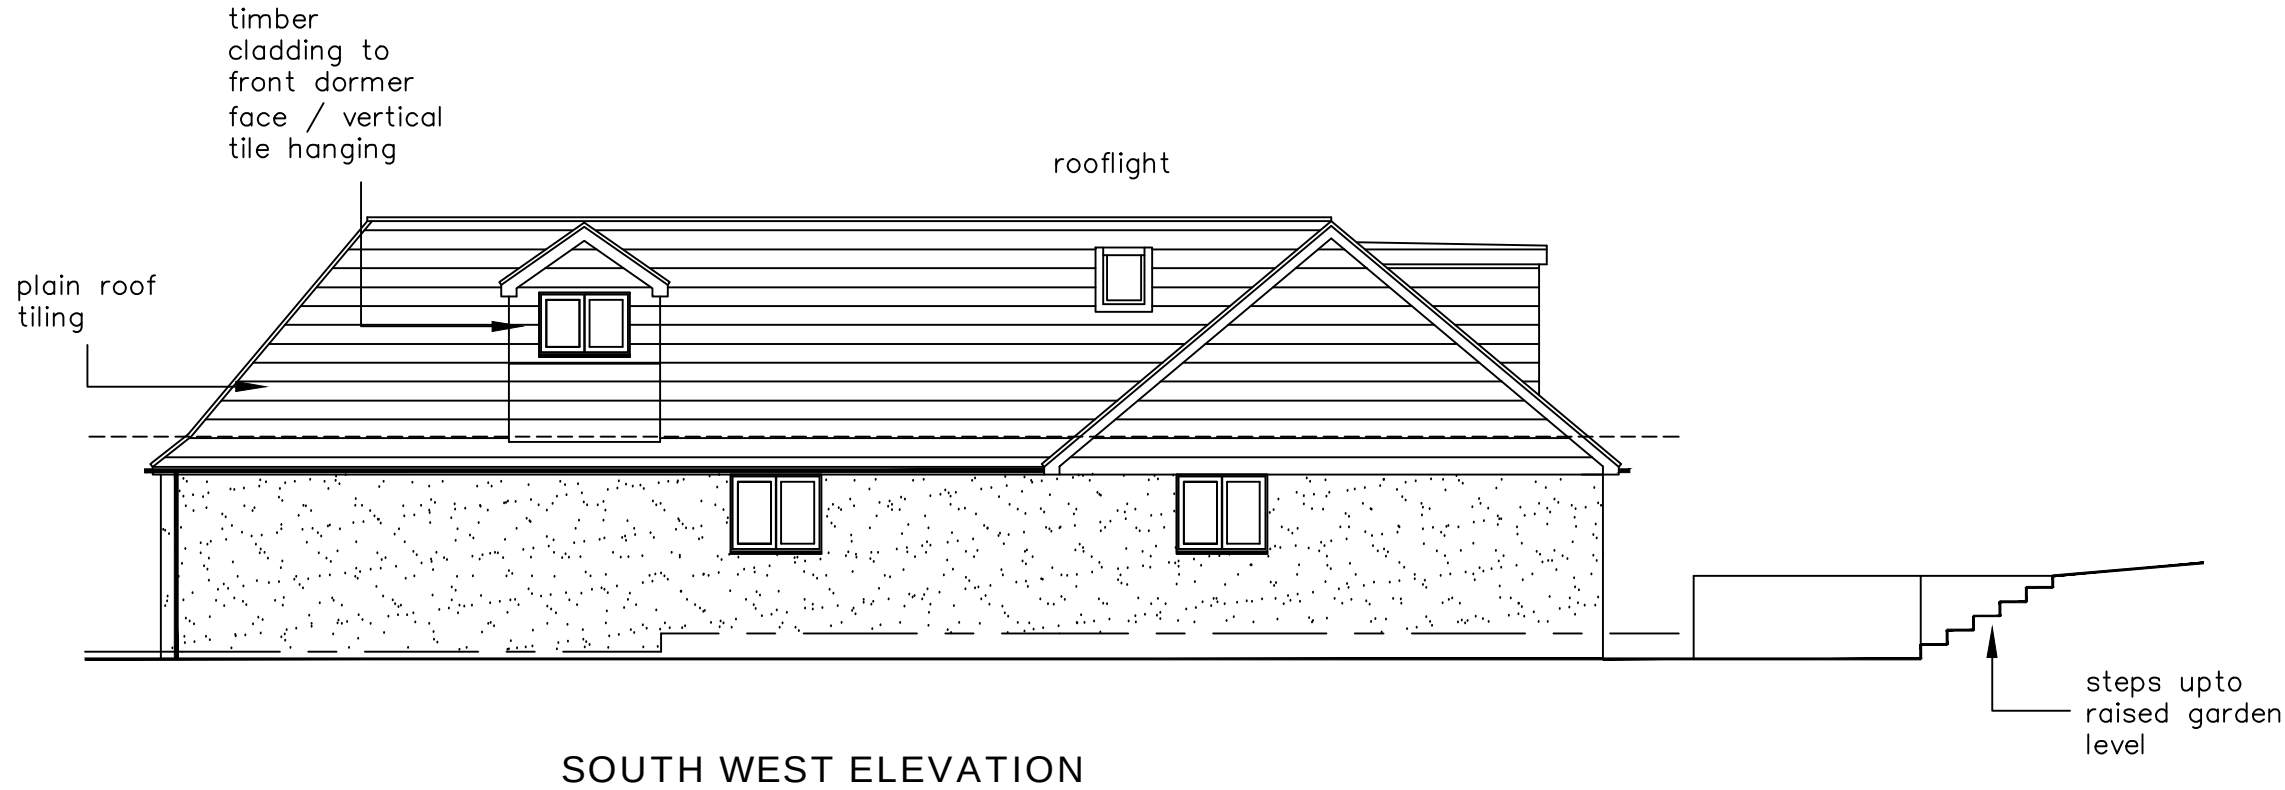

SOUTH WEST ELEVATION

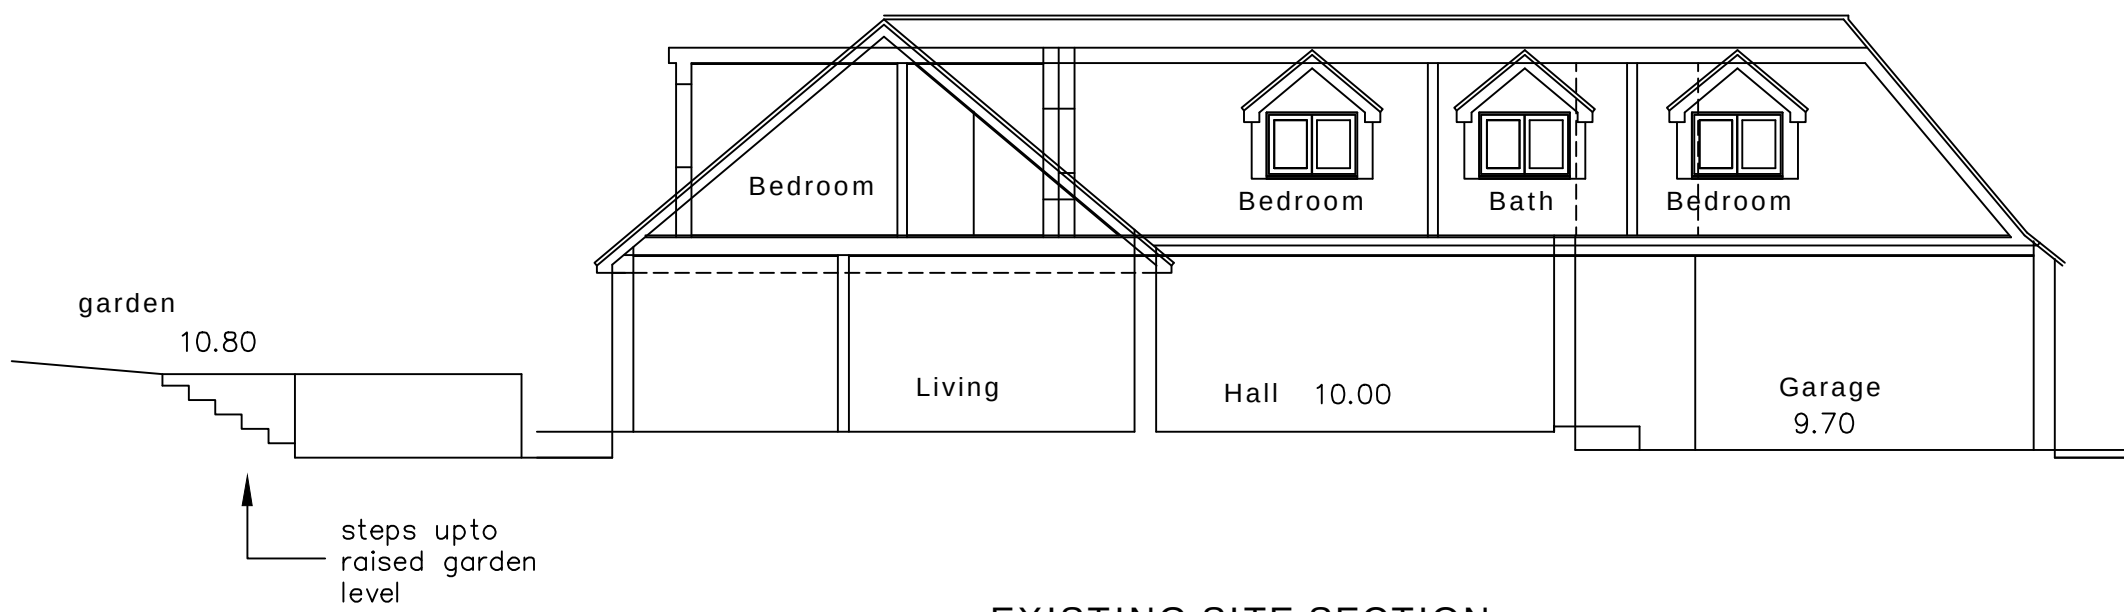


EXISTING SITE SECTION
SCALE 1 : 100

- KEY:
- Blackwork
 - External brickwork
 - Timber/metal framed stud walling
 - Mains Powered Extract Fan
 - Mains Powered interconnecting smoke detectors
 - SVP Soil & vent pipe
 - SS Stub stack
 - RWP Rain water pipe
 - Spot levels

NOTES:
The design and construction of this project shall be in accordance with the current Building Regulations & NHBC Standards. These notes & drawings have been prepared solely for the purpose of Planning & Building Regulation approval.
Do not scale from this drawing unless for Planning purposes. All dimensions to be checked on-site and any alterations to be approved by the Architect and/or client prior to any work commencing.
Ordnance Survey Licence No: 100047591
This drawing to be copyright and to be read in conjunction with all other drawings

AMENDMENTS:

KEY:

 

CLIENT NAME
& ADDRESS
Mr & Mrs S Brewer
Rosebud Cottage
Stakes Hill Road
Waterlooville
PO7 5UB

PROJECT
ADDRESS
Rosebud Cottage
Stakes Hill Road
Waterlooville
PO7 5UB

DRAWING DETAILS

PLANNING DRAWING

Existing Floor Layouts, Elevations &
Site Section

PROJECT No 947	DWG No 1	REV No
SCALE 1:100 @ A1	DRAWN BWH	DATE 22/10/20



**B H
ARCHITECTURE Ltd**
Heath Cottage
Newlands Lane
Purbrook
Waterlooville
Hants
PO7 5SQ
Tel: 023 9223 2322
Mob: 07747 771808
E-mail: bernard@bernardharding.com