




Proposed Elevations

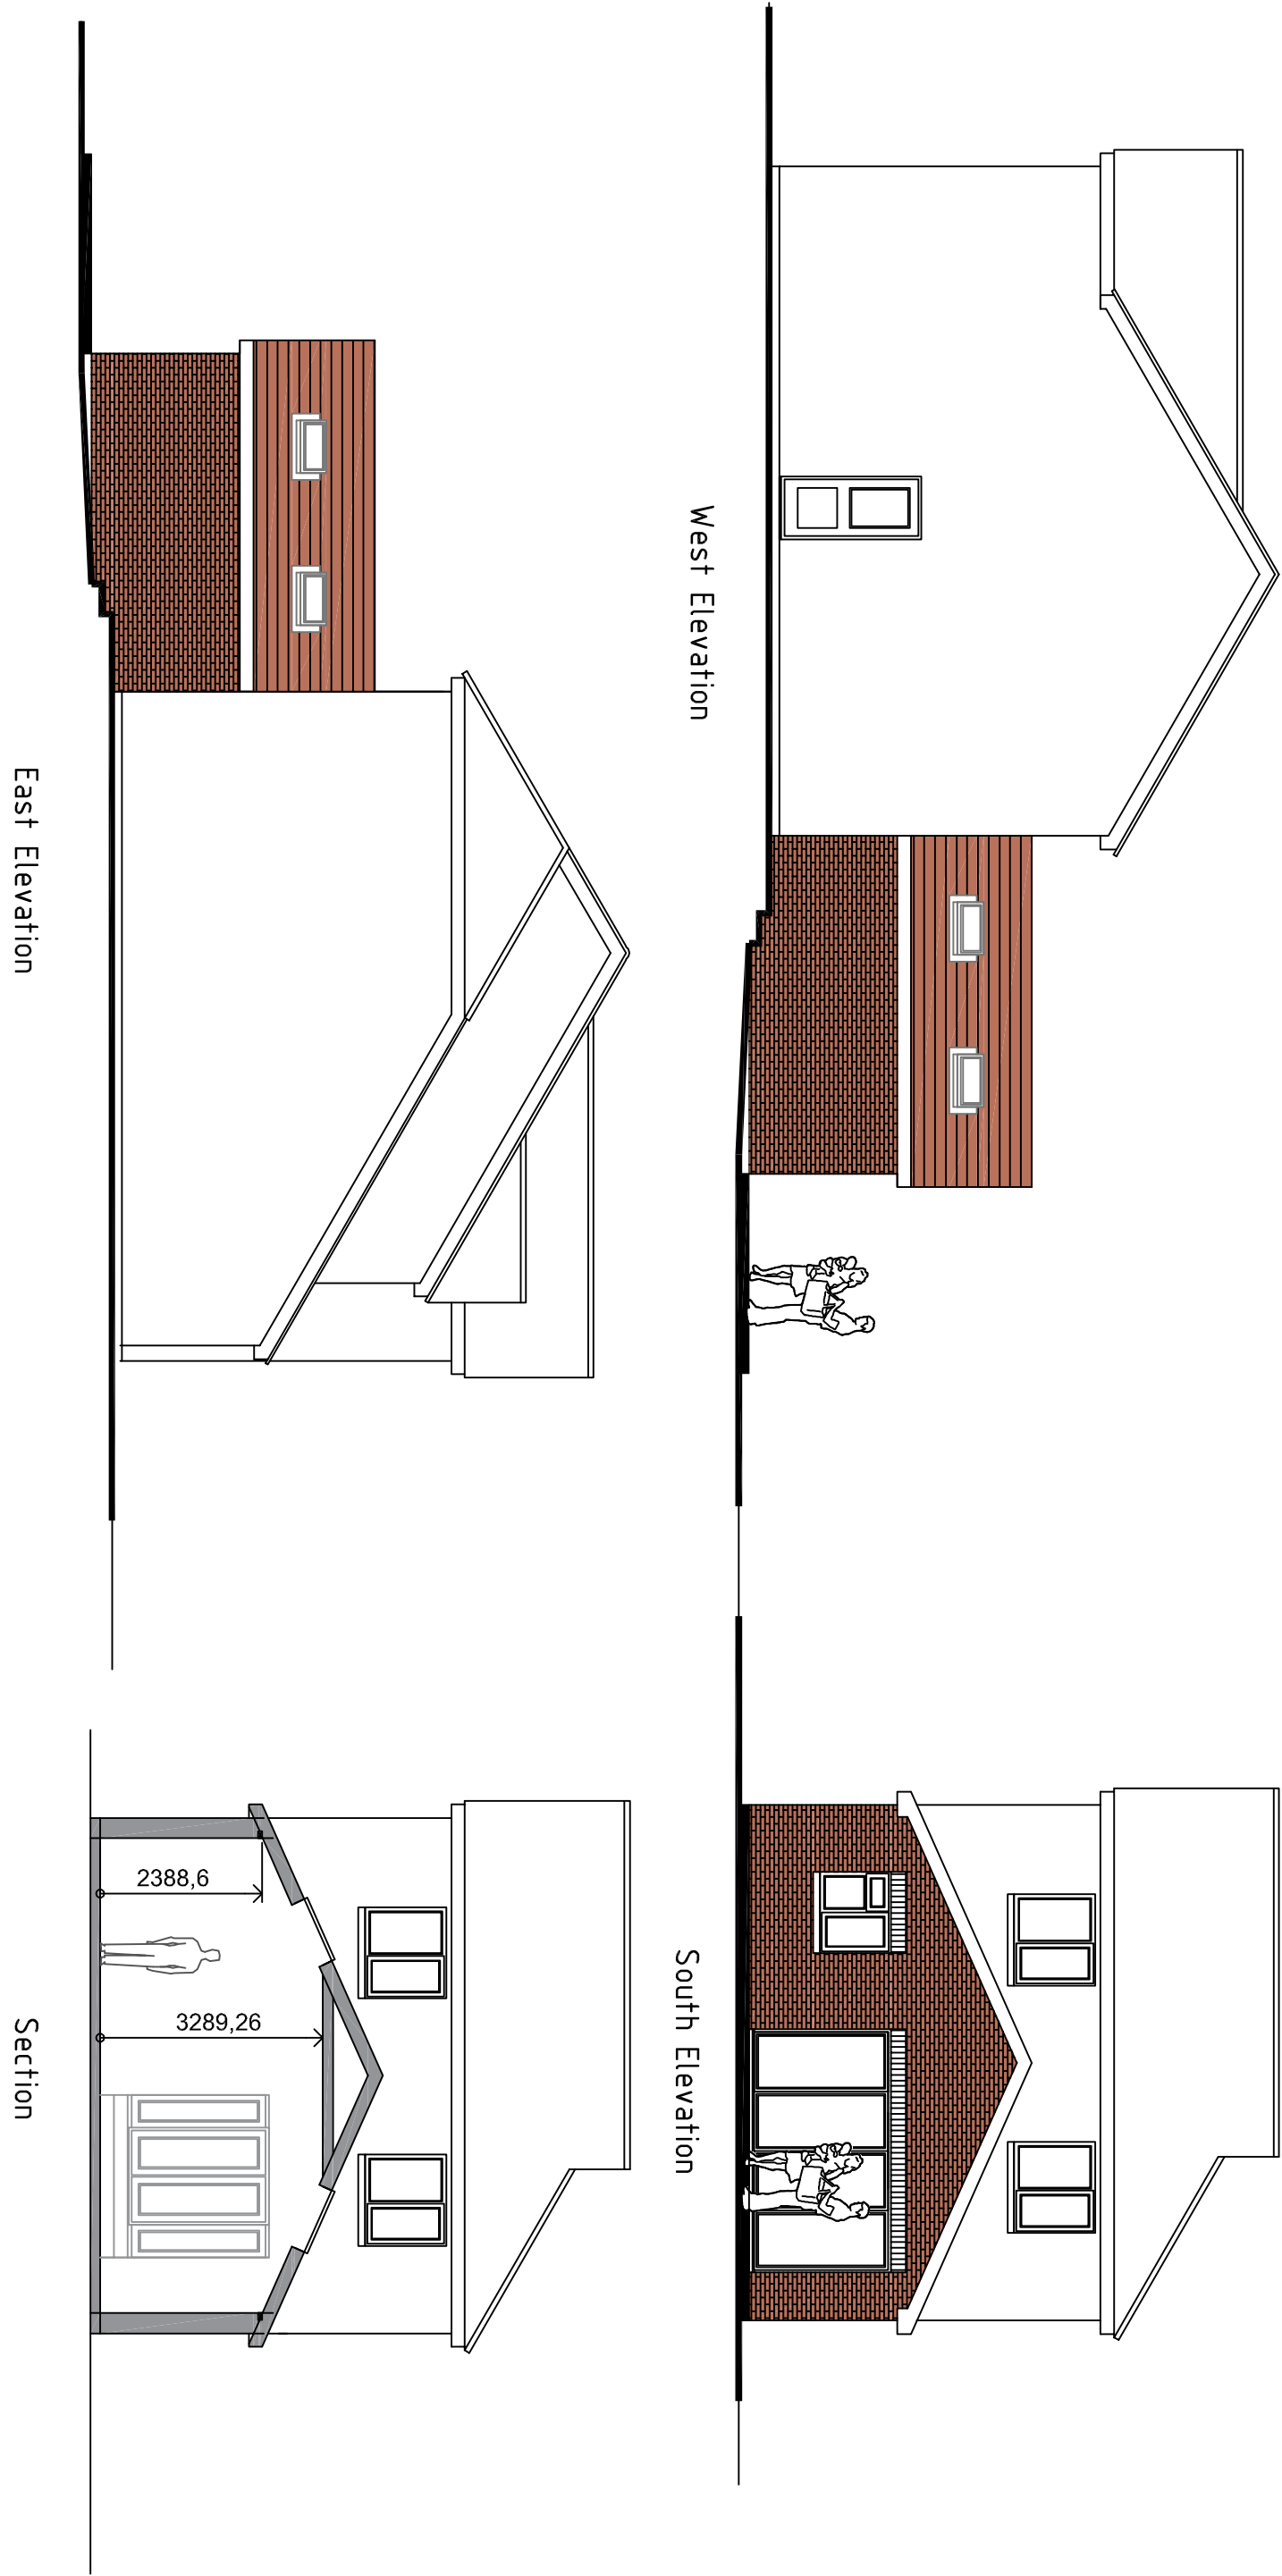


Existing Elevations

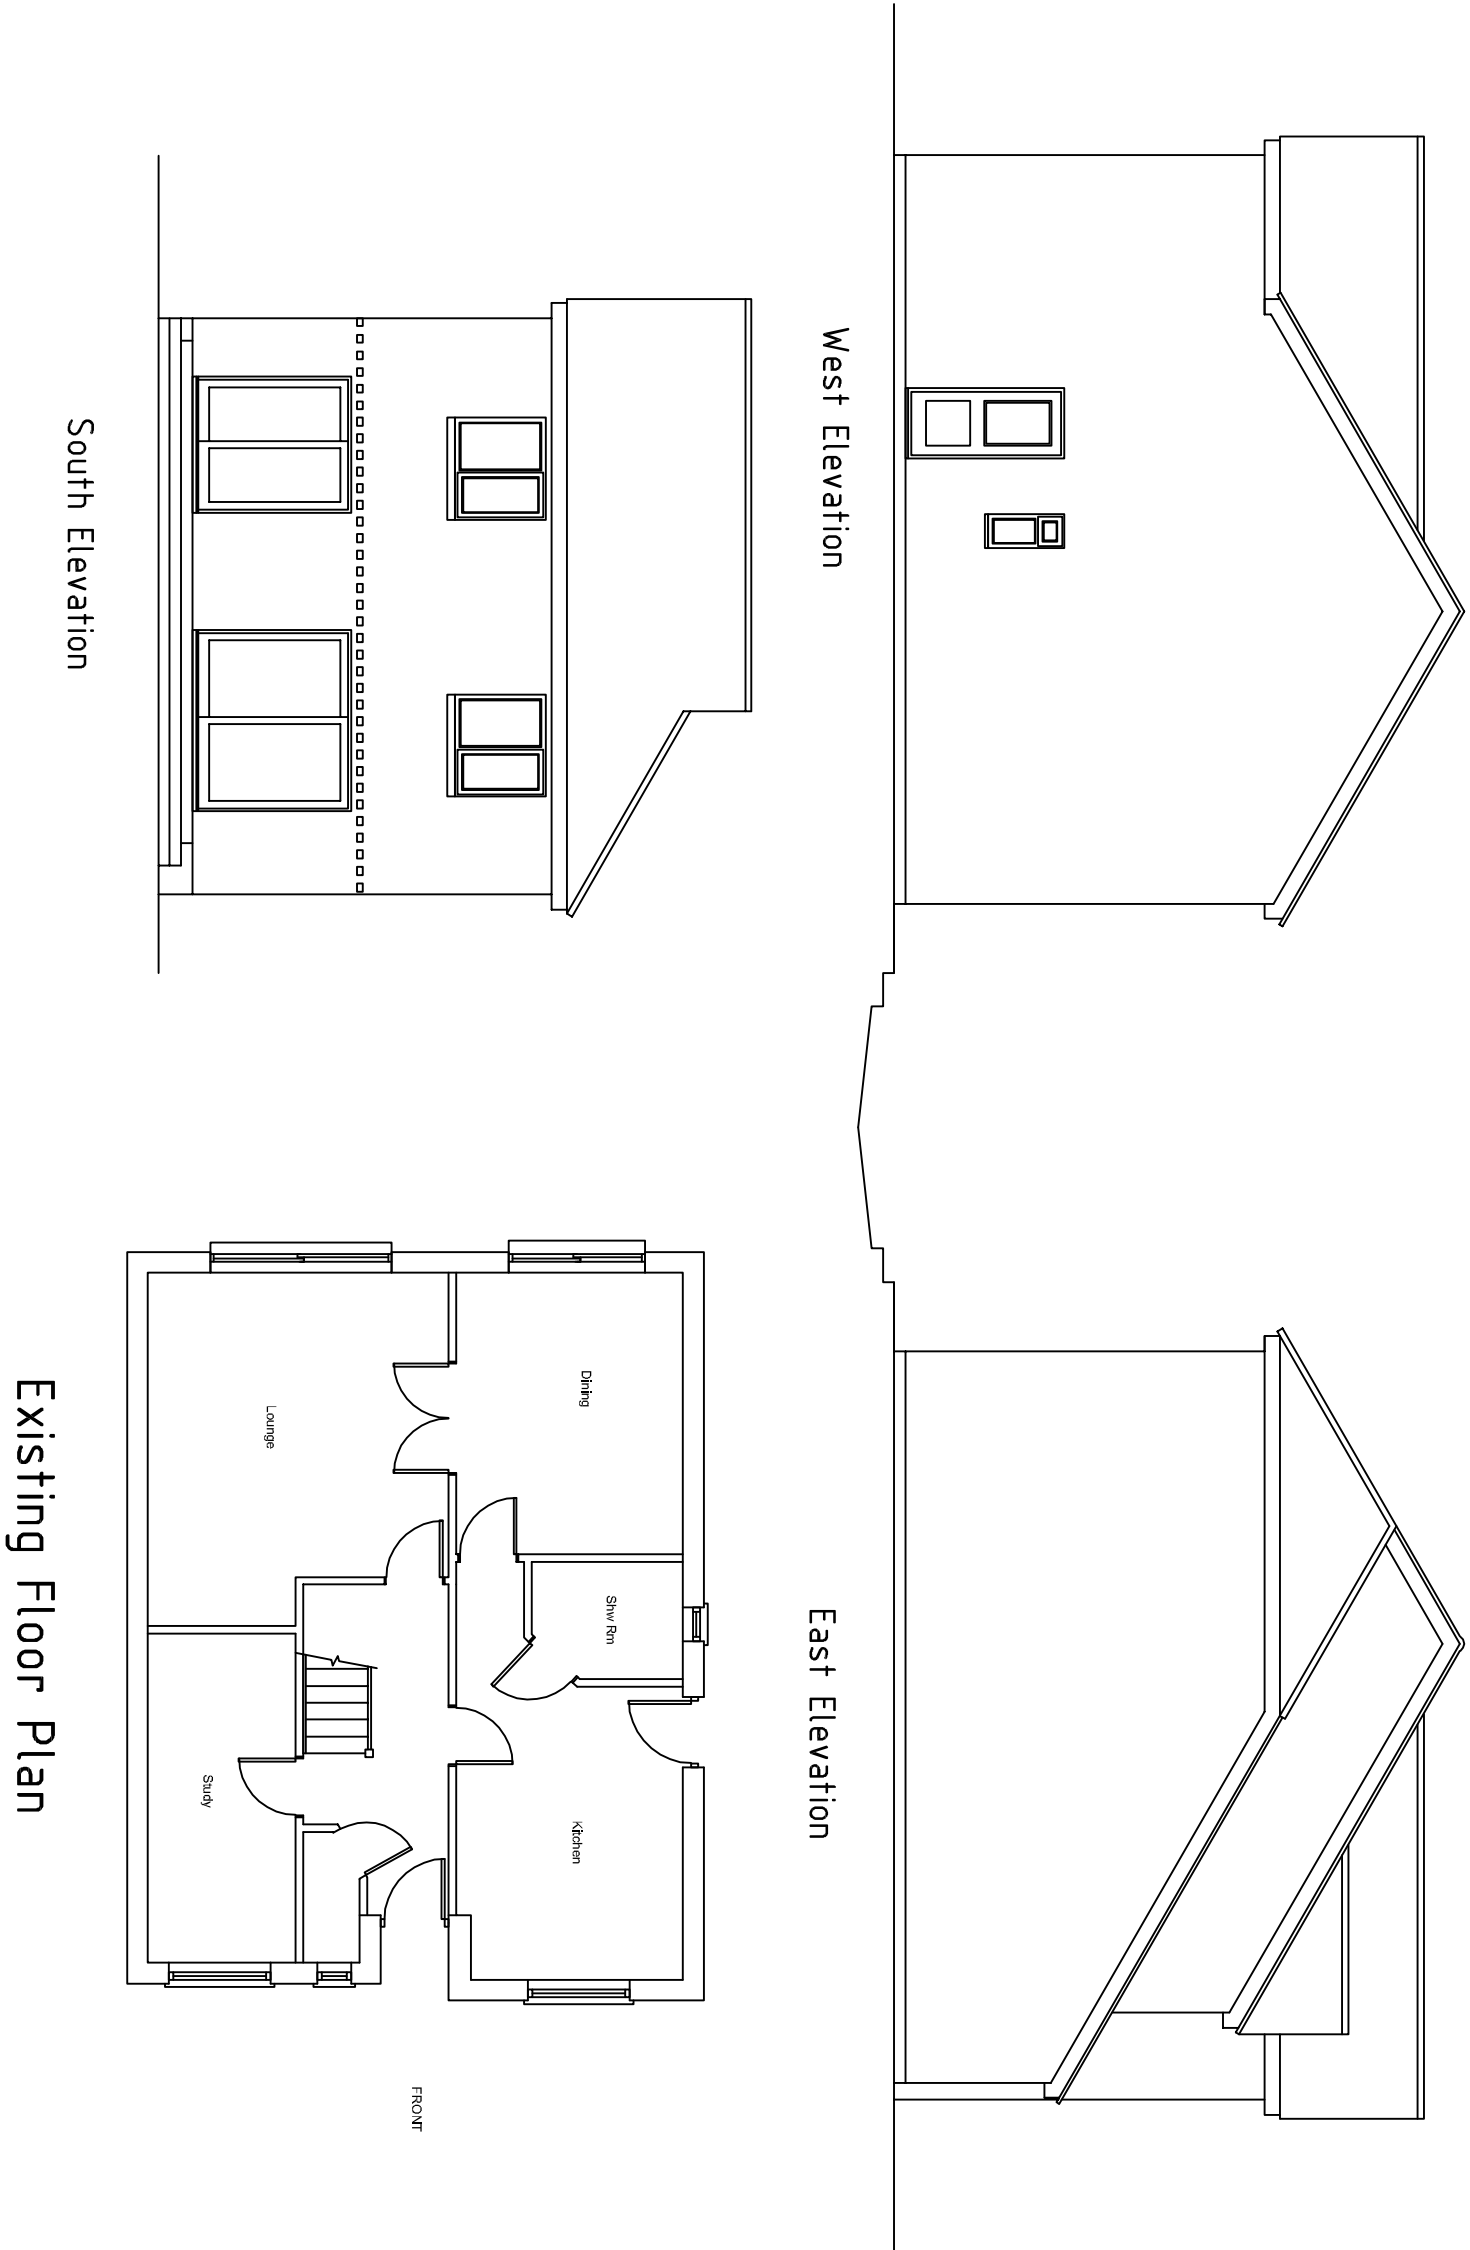

Proposed Floor Plan

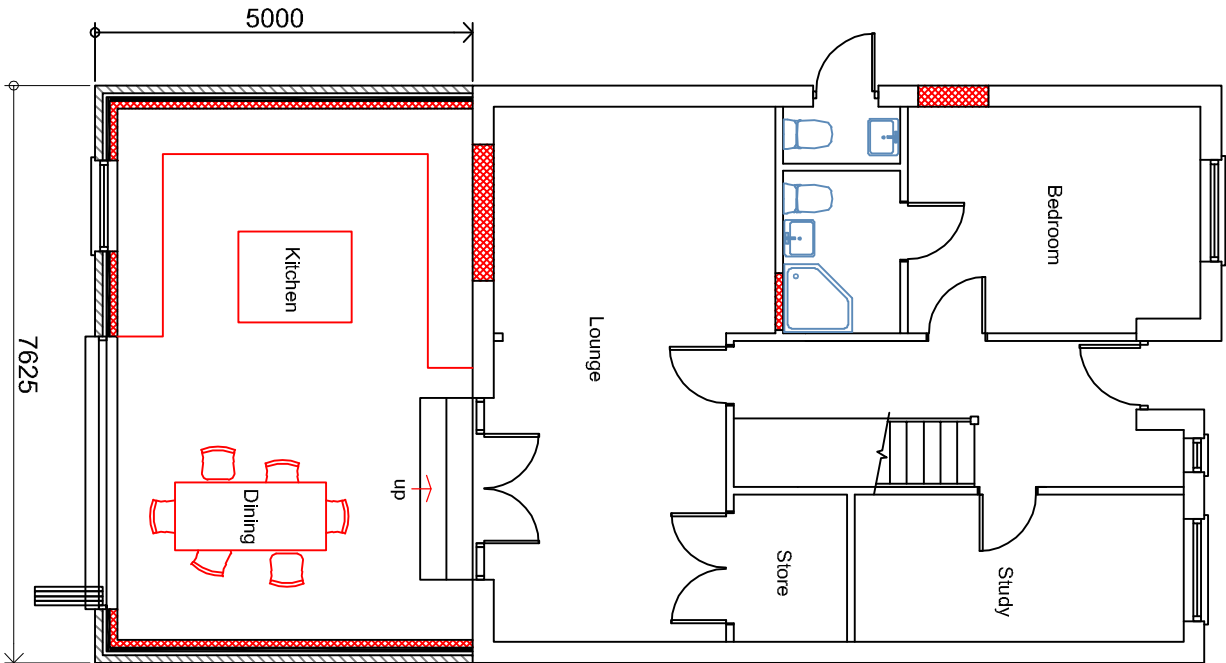

Proposed Extension

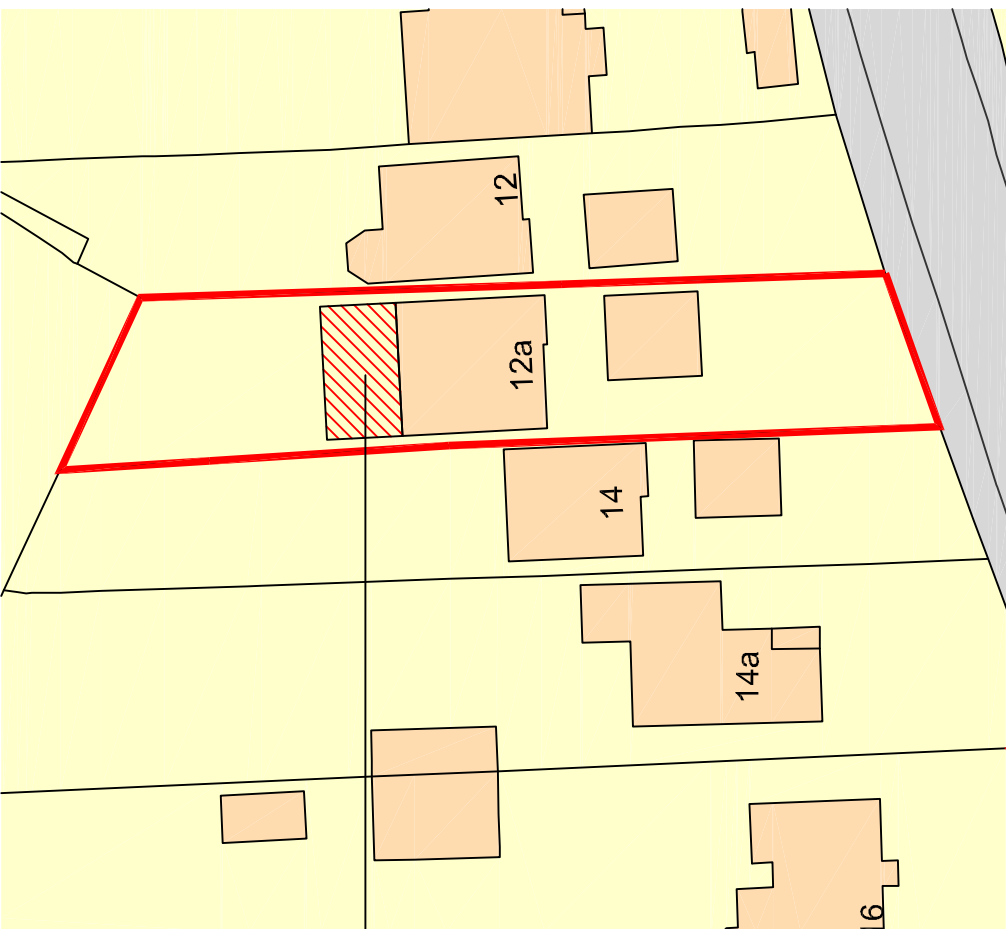

Materials to match existing

Reviser	Description	Date	Drawn

Project:
Mr & Mrs M Douglas
12a, Padnell Road,
Waterlooville,
Hampshire
PO8 8DZ.

Drawing Title:
Proposed Single Storey Rear Extension

Chris Flint Associates Ltd			
CHARTERED SURVEYORS - PROJECT MANAGERS DEVELOPMENT CONSULTANTS			
Drawn By	Date	SHEET SIZE	Approved By
CF	01/10/20	A1	

Drawings	Reference	Scale
CFA FULL 01		1-100

PLANNING

2 Emerald Close Waterlooville, Hants PO7 8NZ
tel: 023 92 432484 fax: 023 92 358554
Email: info@flintassociates.co.uk

