


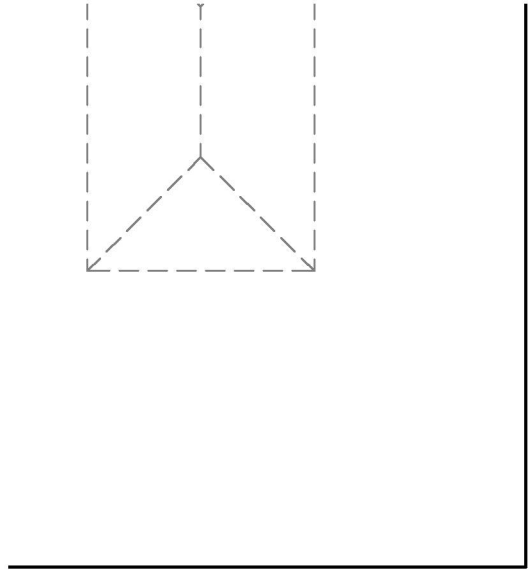


PROPOSED MATERIAL


SCHEDULE:

- ①. proposed through colour render finish to out building.
- ②. white upvc window and doors.
- ③. single ply membrane flat roof finish.

- ## PROPOSED MATERIAL
- ### SCHEDULE:
- ①. proposed through colour render finish to out building.
 - ②. white upvc window and doors.
 - ③. single ply membrane flat roof finish.

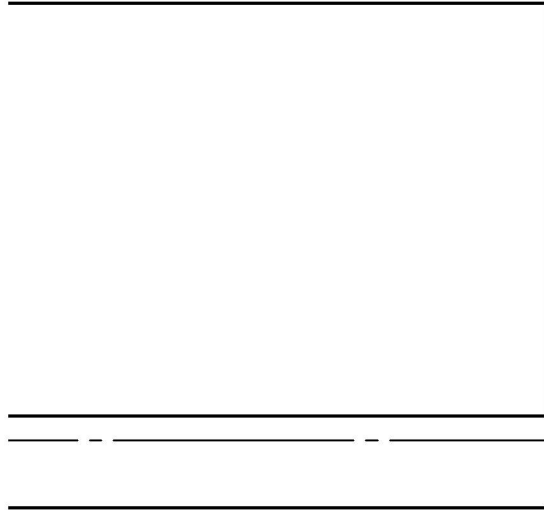


PROPOSED OUTBUILDING
FLOOR PLAN
SCALE 1:50

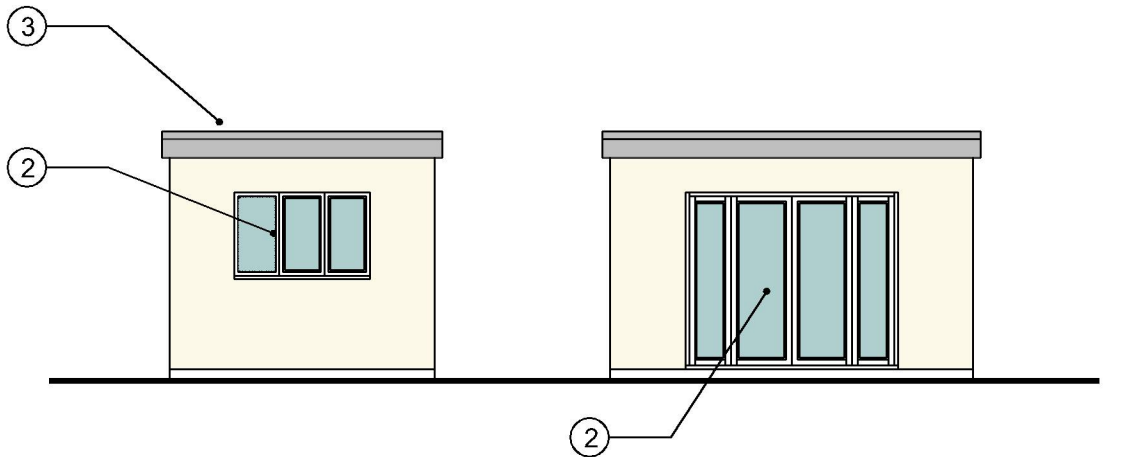

SIDE ELEVATION
SCALE 1:100


FRONT ELEVATION
SCALE 1:100

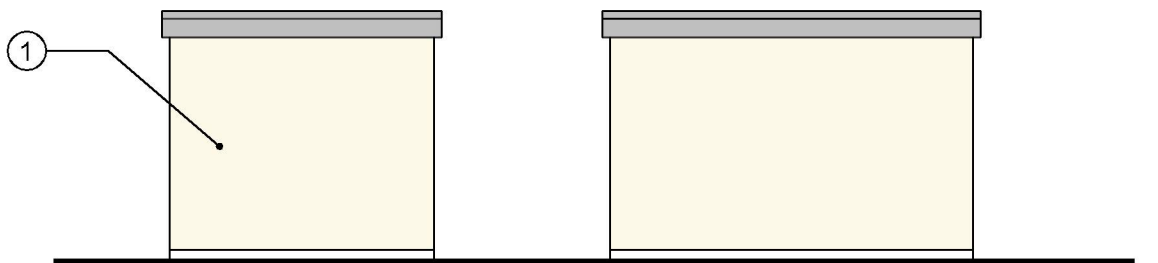

SIDE ELEVATION
SCALE 1:100

REAR ELEVATION
SCALE 1:100

Note:
Do not Scale from this Drawing (except for planning approval).
All dimensions are in millimetres and to be checked on site.
All Dimensions relating to subcontractors or suppliers work
must be checked and agreed between the main contractor and
the sub-contractors and suppliers.

 

DRAWING TITLE - PLANNING APPLICATION - PROPOSED OUTBUILDING	DATE - March 2023		SCALE - 1:50 @ A3		 t. 07747 011252 e. gavin.page77@gmail.com
	DRN - gp	CHK - -	DRAWING REF - 23225 PL302	Rev A	
CLIENT - Mr & Mrs Dowdeswell, 49 Lone Valley, Widley, Hants.					