




60 Havant Road  
Existing Plans

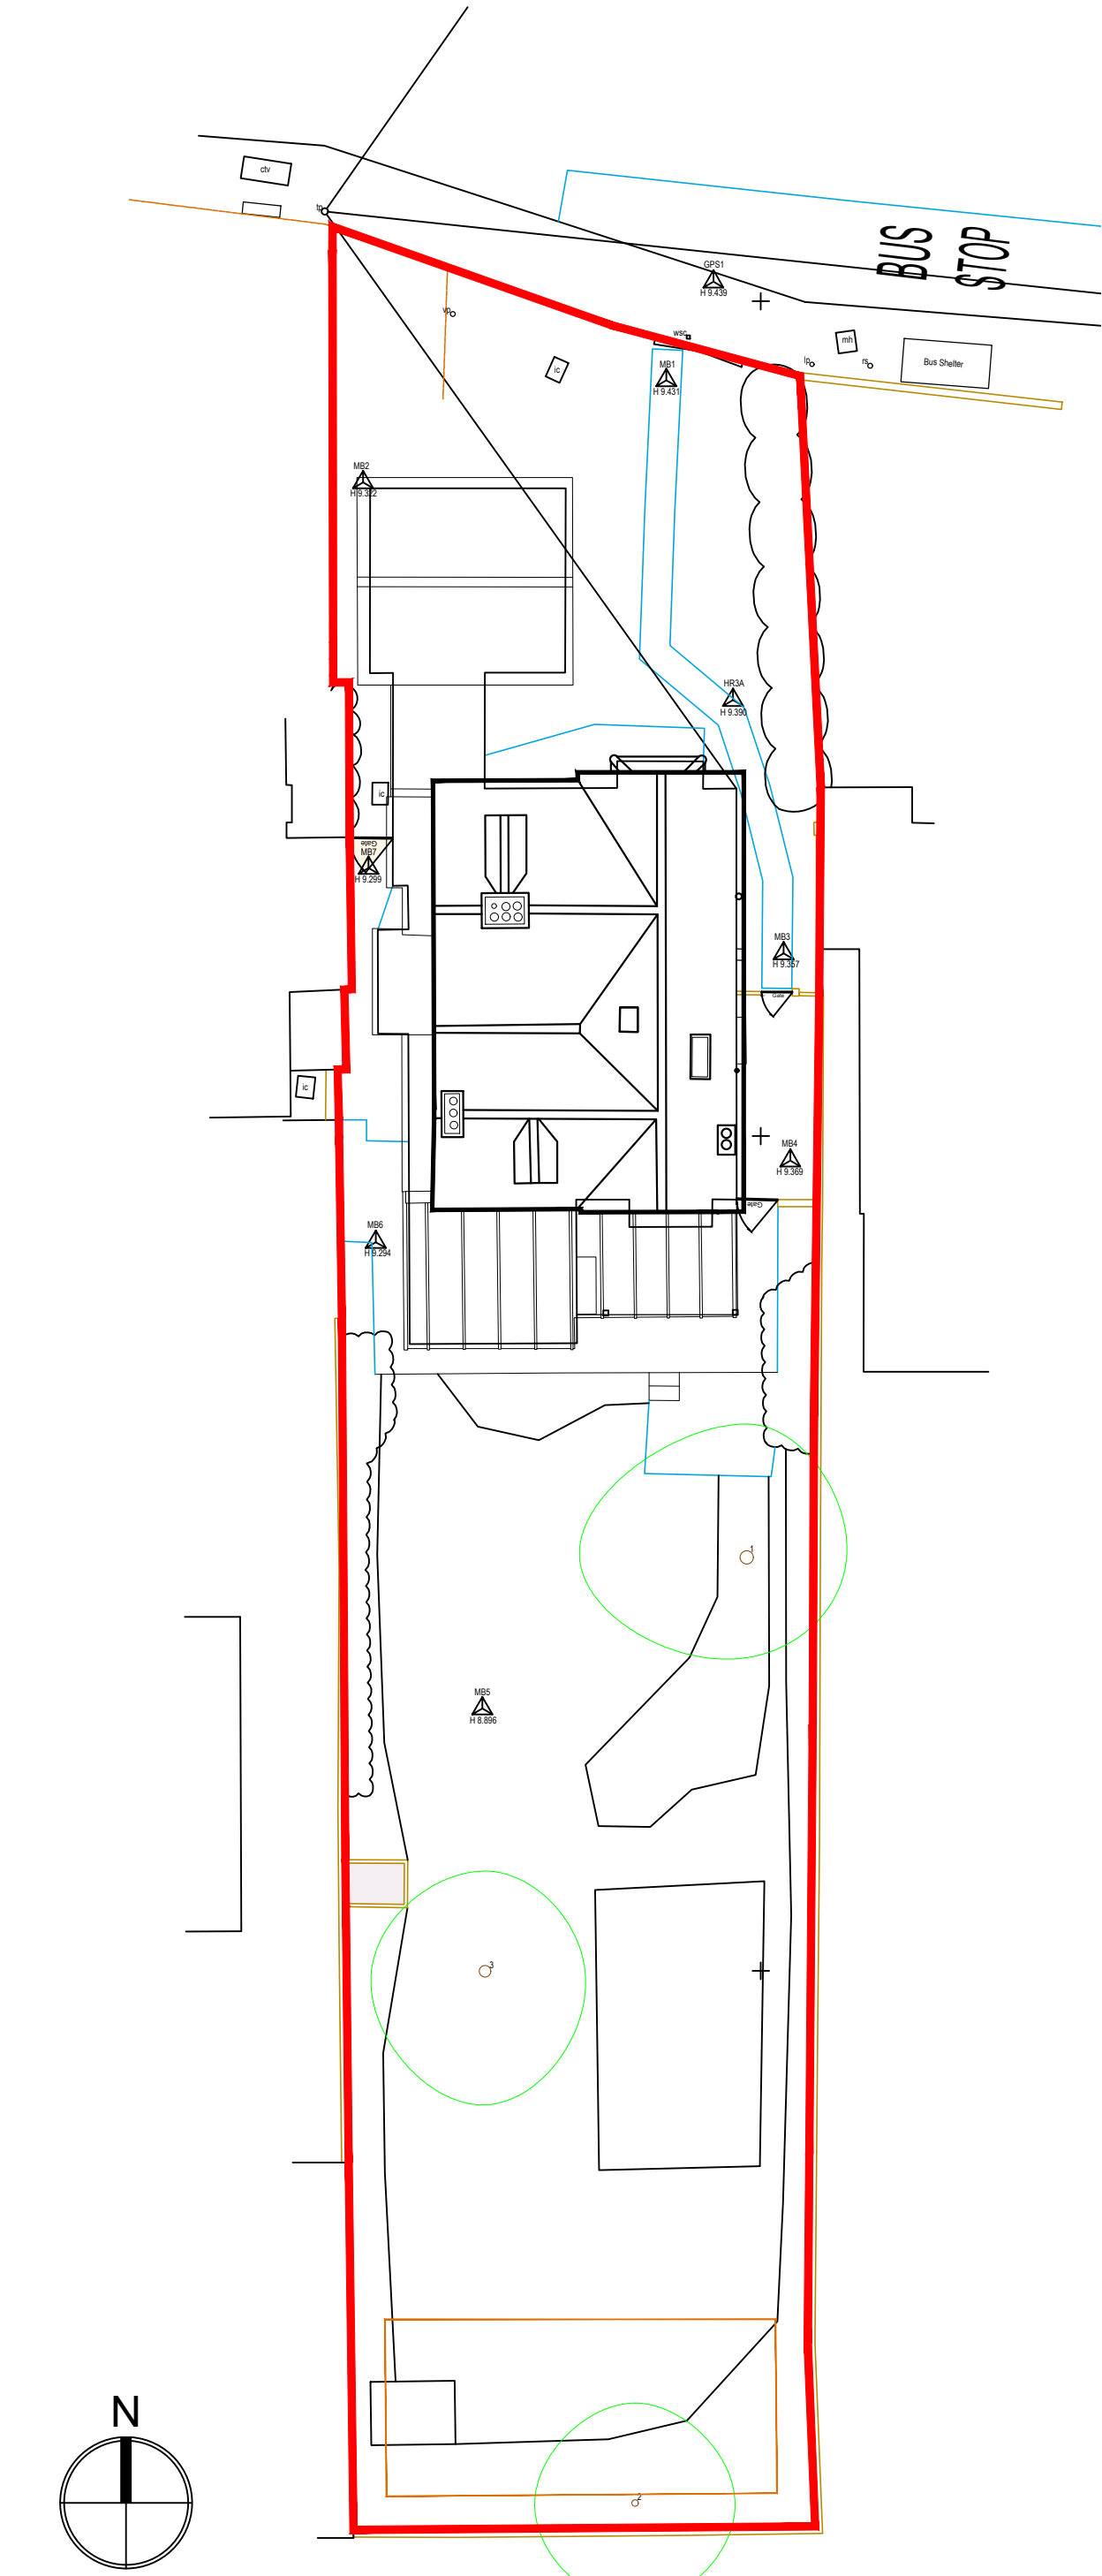


SITE PLAN  
1:200

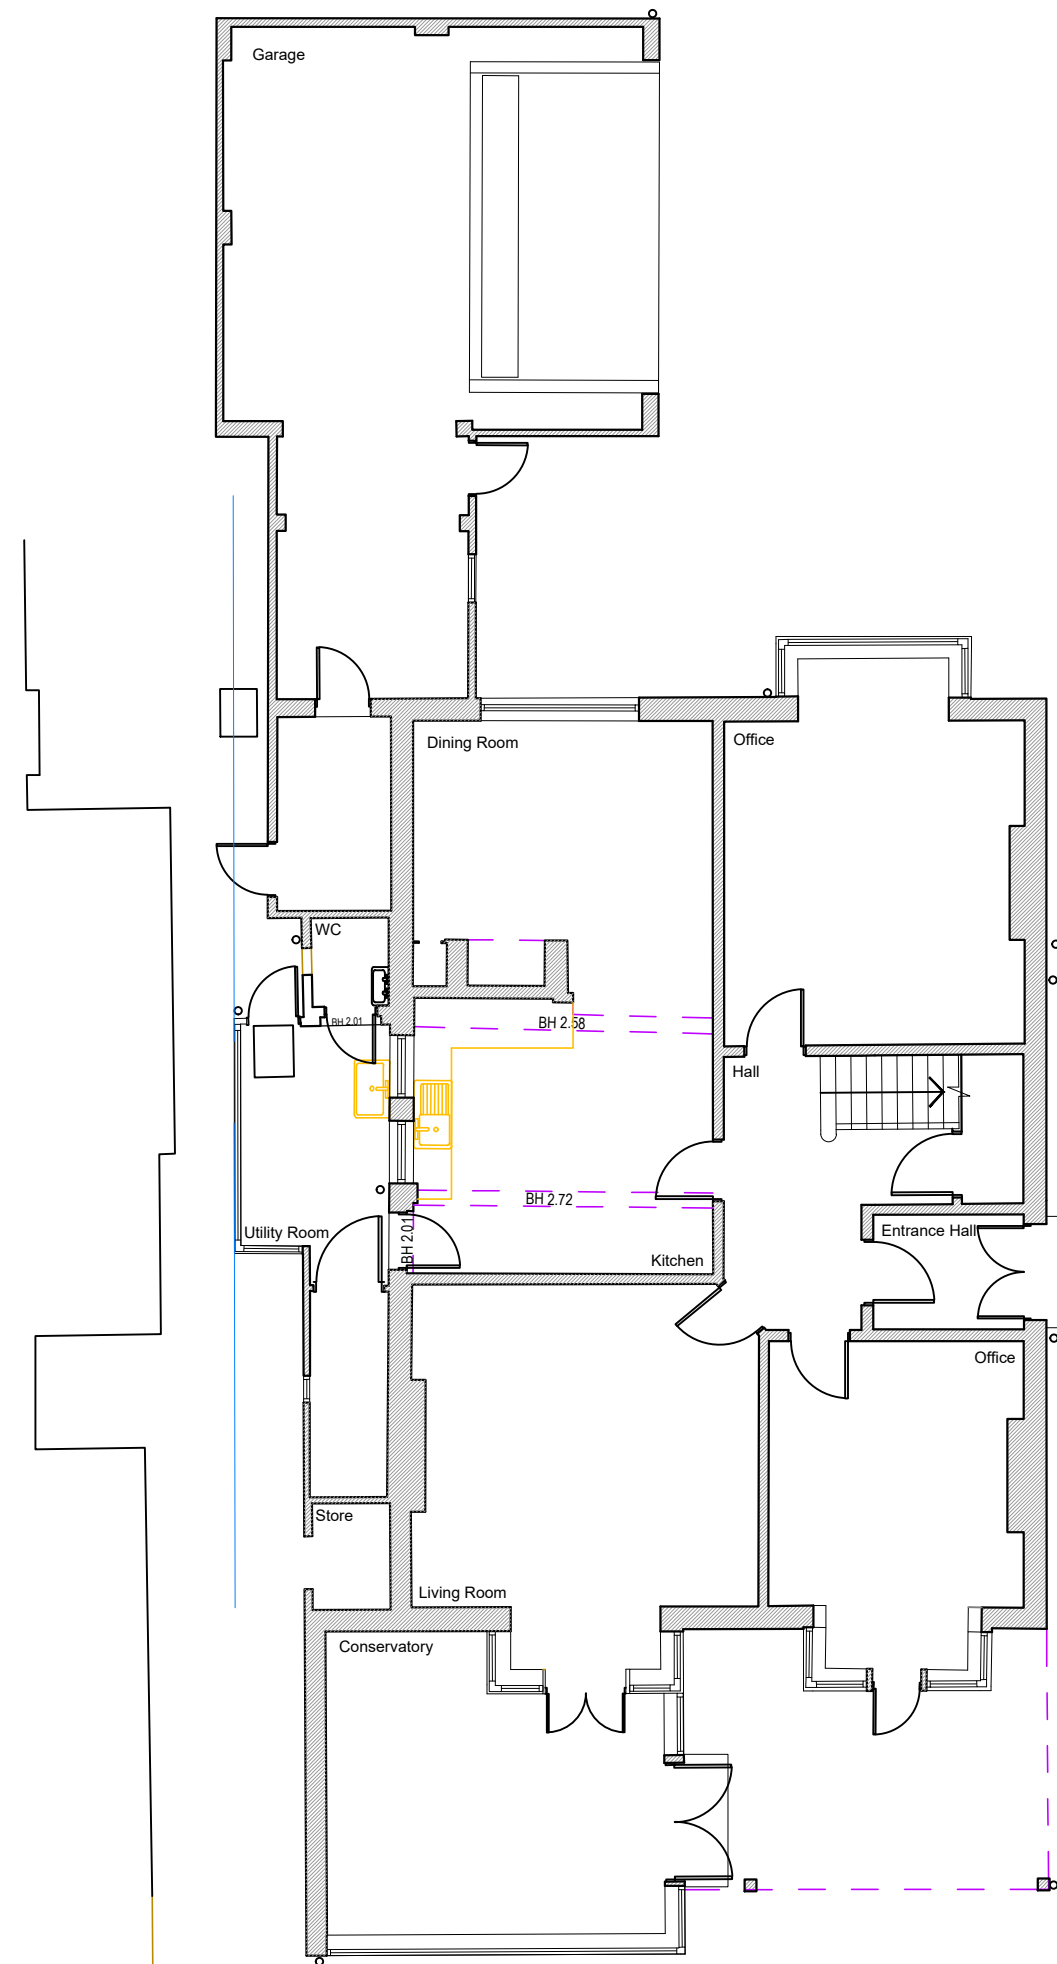


GROUND FLOOR PLAN  
1:100

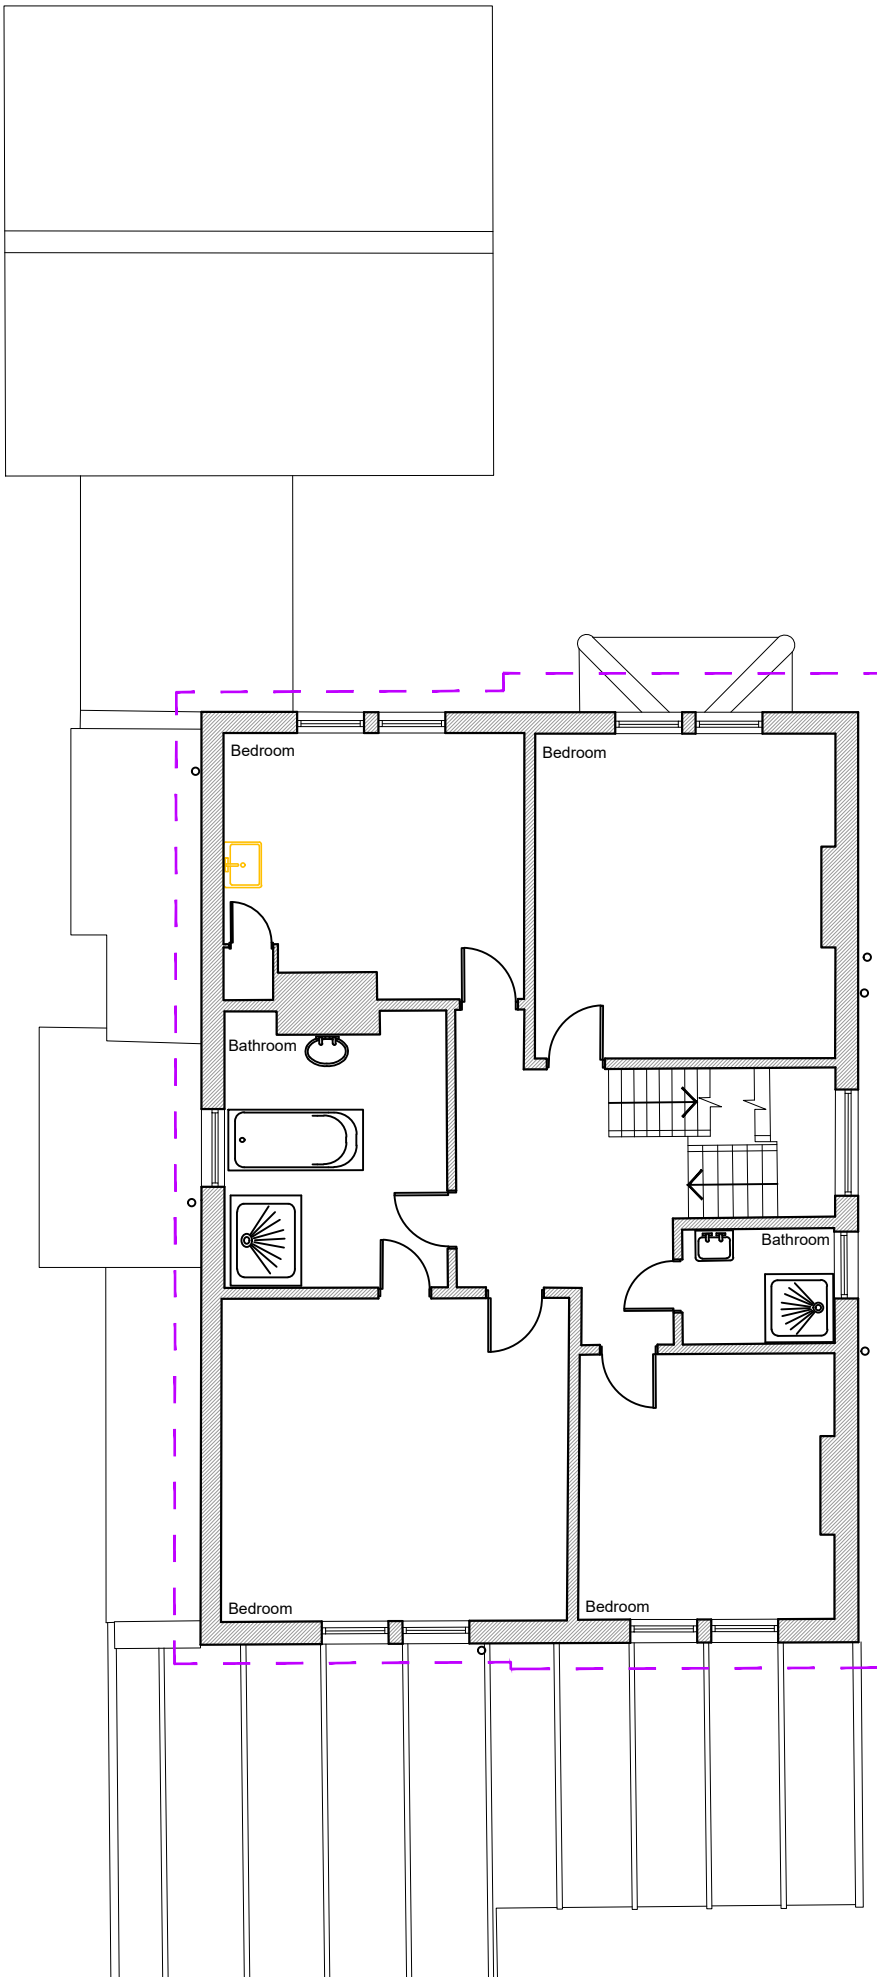

FIRST FLOOR PLAN  
1:100

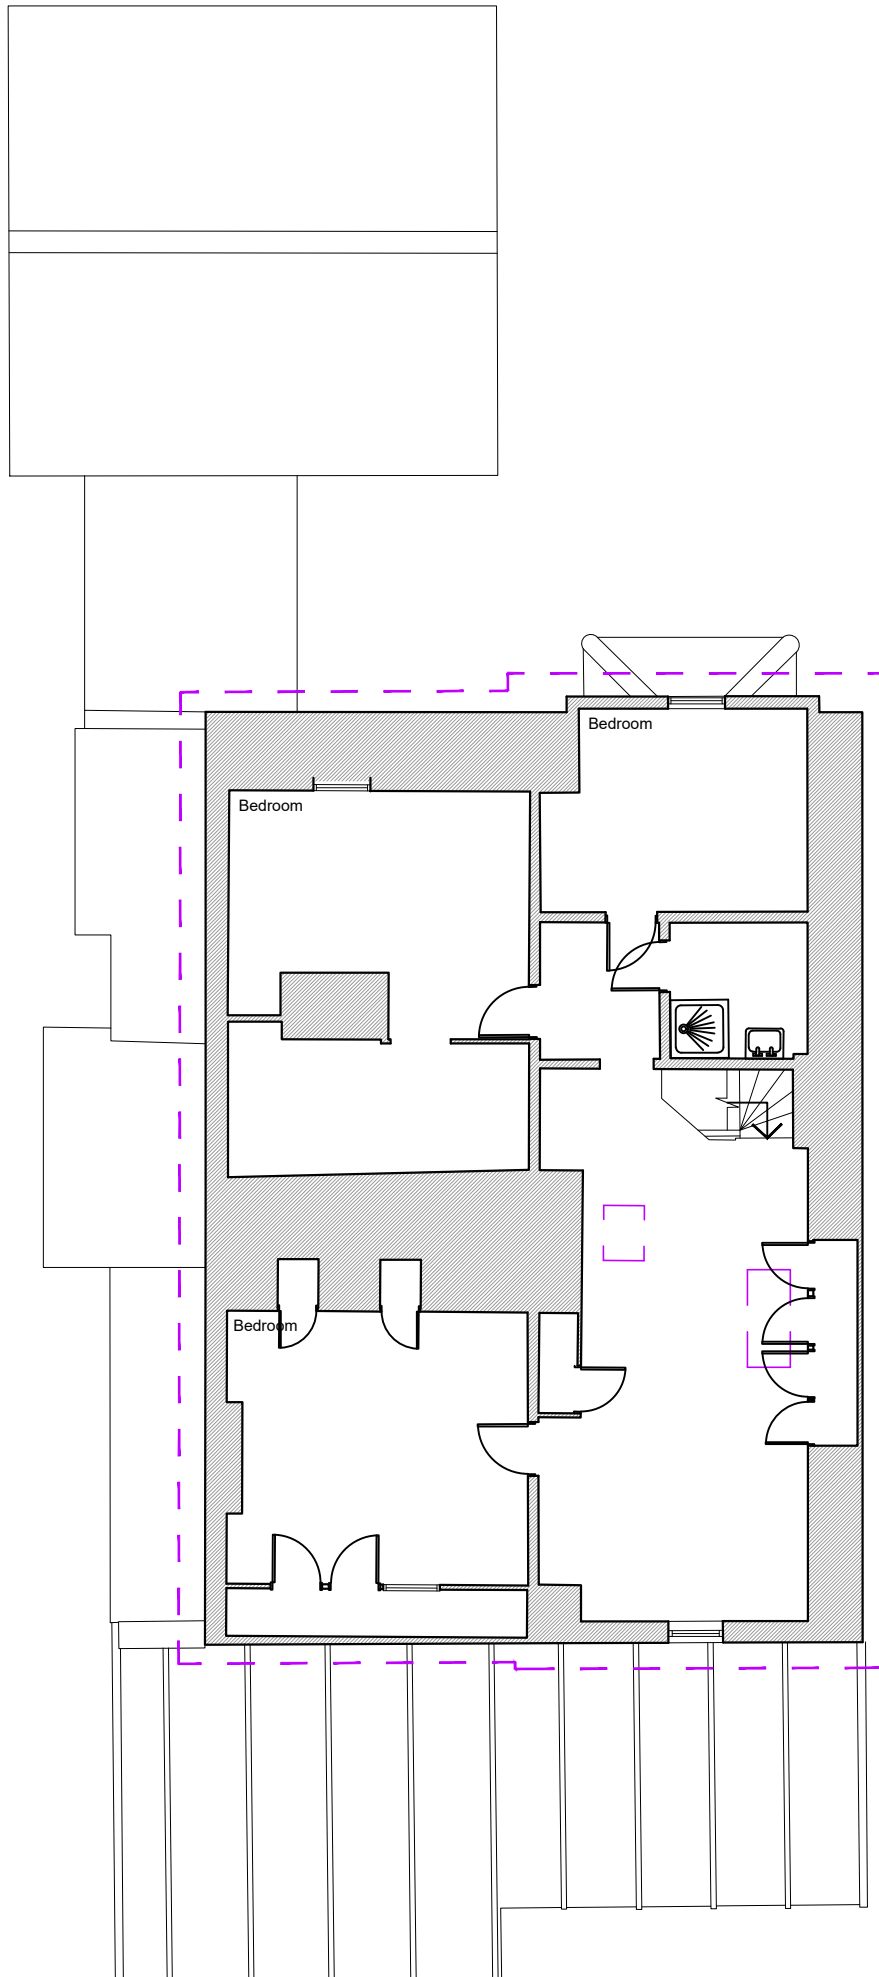


SECOND FLOOR PLAN  
1:100

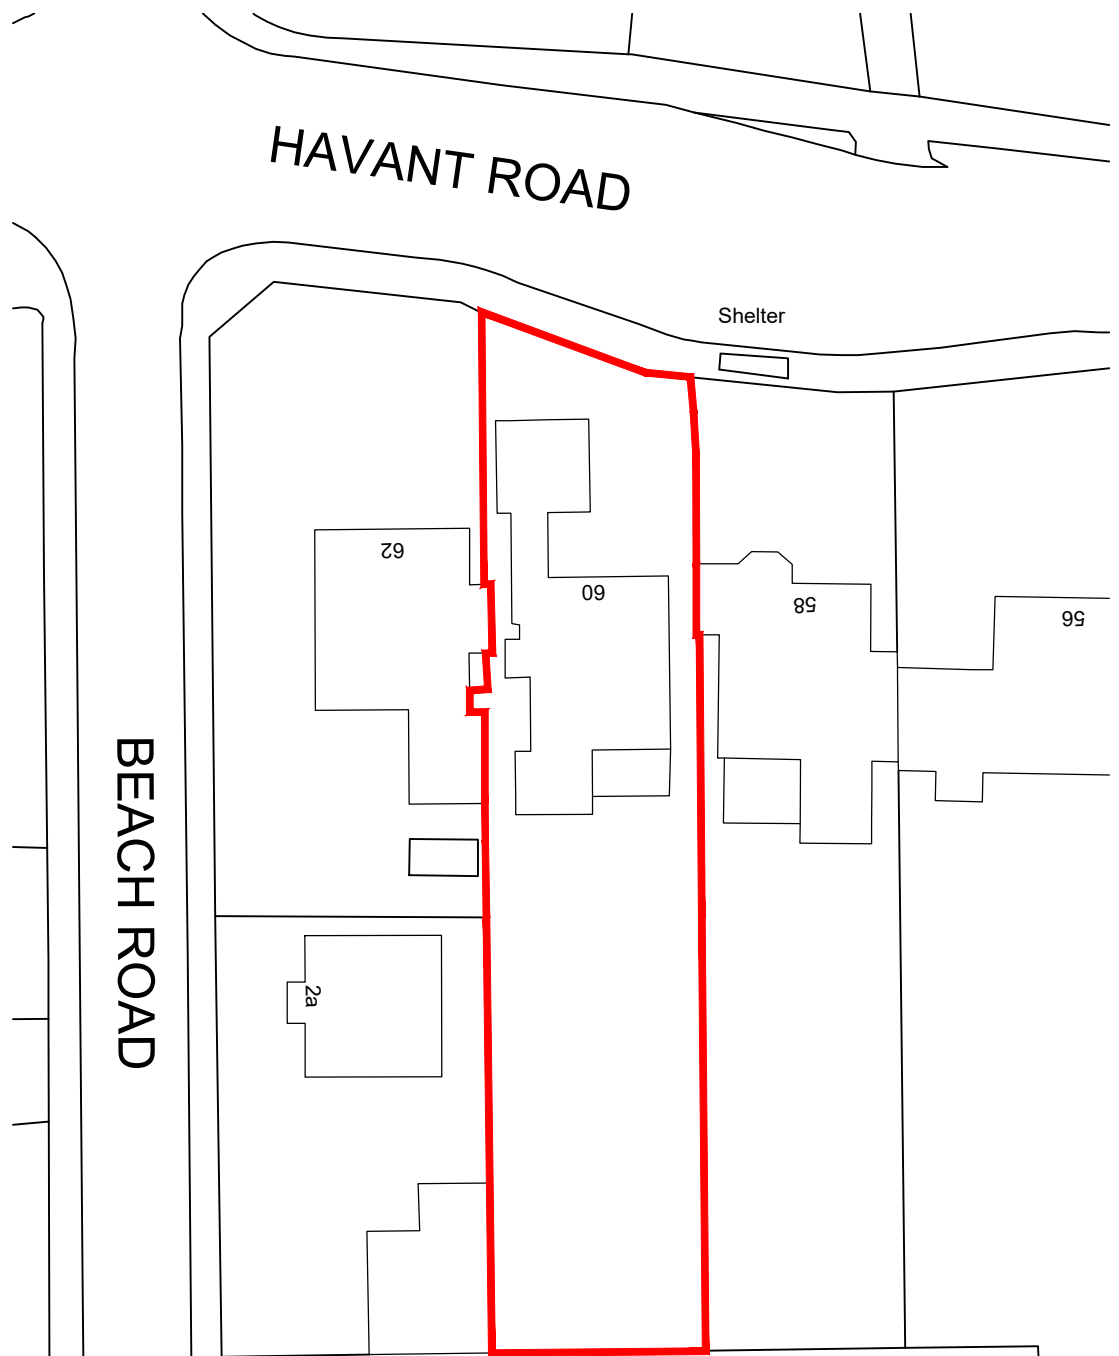

SITE BLOCK PLAN  
1:500

Ordnance Survey (c) Crown Copyright 2023. All rights reserved. Licence number 100022432

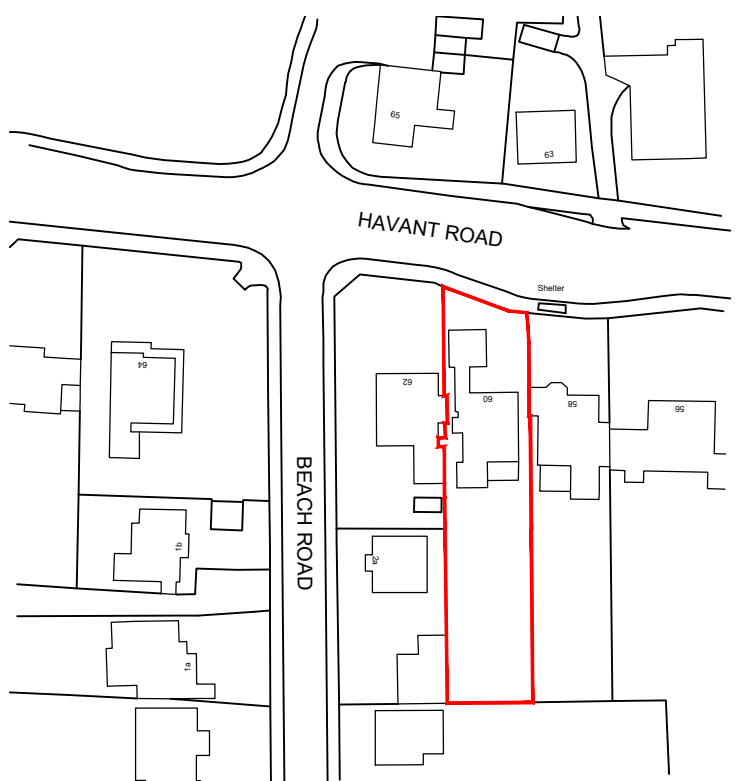

SITE LOCATION PLAN  
1:1250


Ordnance Survey (c) Crown Copyright 2023. All rights reserved. Licence number 100022432



NORTH ELEVATION  
1:100



SOUTH ELEVATION  
1:100

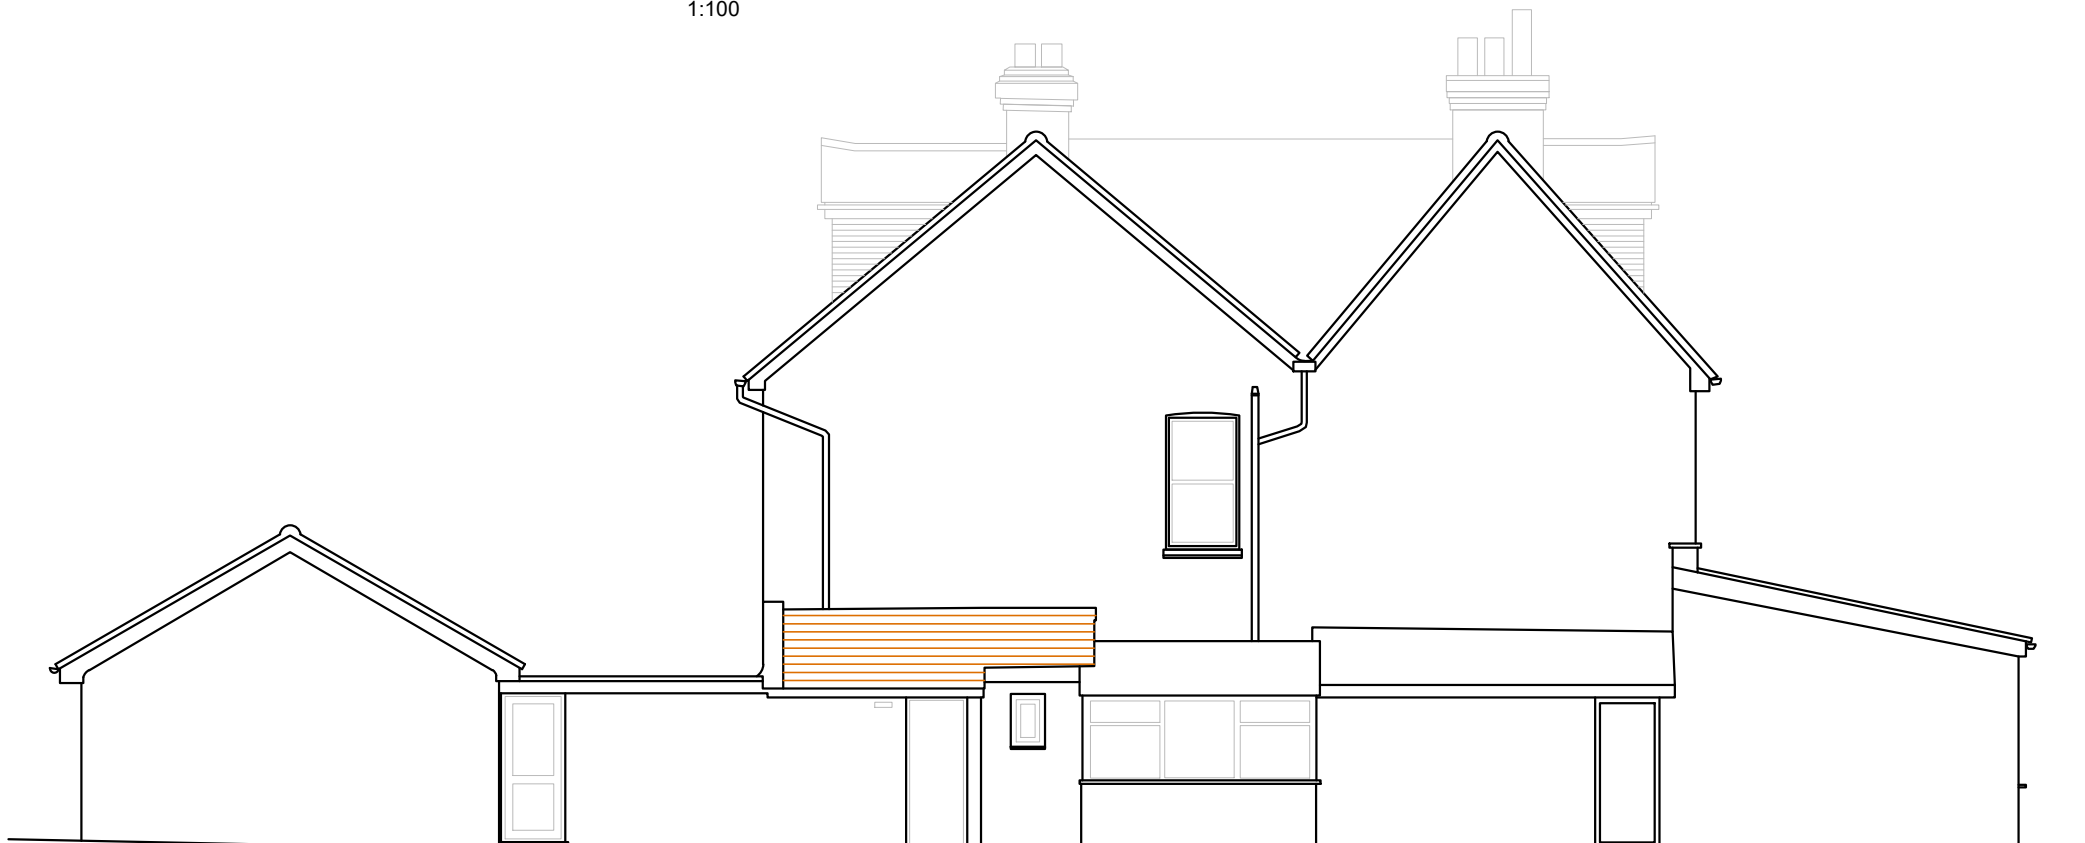

WEST ELEVATION  
1:100



EAST ELEVATION  
1:100

NOTES:

Dimensions to be checked on site before commencing work. Any discrepancies shall be reported to the architect immediately.

Do not scale from these drawings except for planning purposes.

Use figured dimensions only.

Where applicable this drawing is to be read in conjunction with other consultants' drawings.

All drawings to be read in conjunction with specification and all other drawings including structural engineer and mechanical and electrical drawings / specification

| REV | DATE | AMENDMENT | DRAWN |
|-----|------|-----------|-------|
|     |      |           |       |

**hd**  
architects

Helyer Davies Architects Ltd  
1 The Old Flour Mill,  
Emsworth, PO10 7BT  
01243 370 715

www.hdarchitects.co.uk mail@hdarchitects.co.uk

PROJECT  
60 Havant Road

DRAWING  
Existing

SCALE  
as noted @A1

DATE Feb 2023 DRAWN TD  
DRAWING NUMBER 22170 - 01 REVISION -