


NOTE: All dimensions to be checked on site prior to commencement of any work

DO NOT SCALE FROM THIS DRAWING
Notify C.A of any discrepancies before ordering materials.

© Crown Copyright and database right. Ordnance Survey Licence number 100019671.(2015)

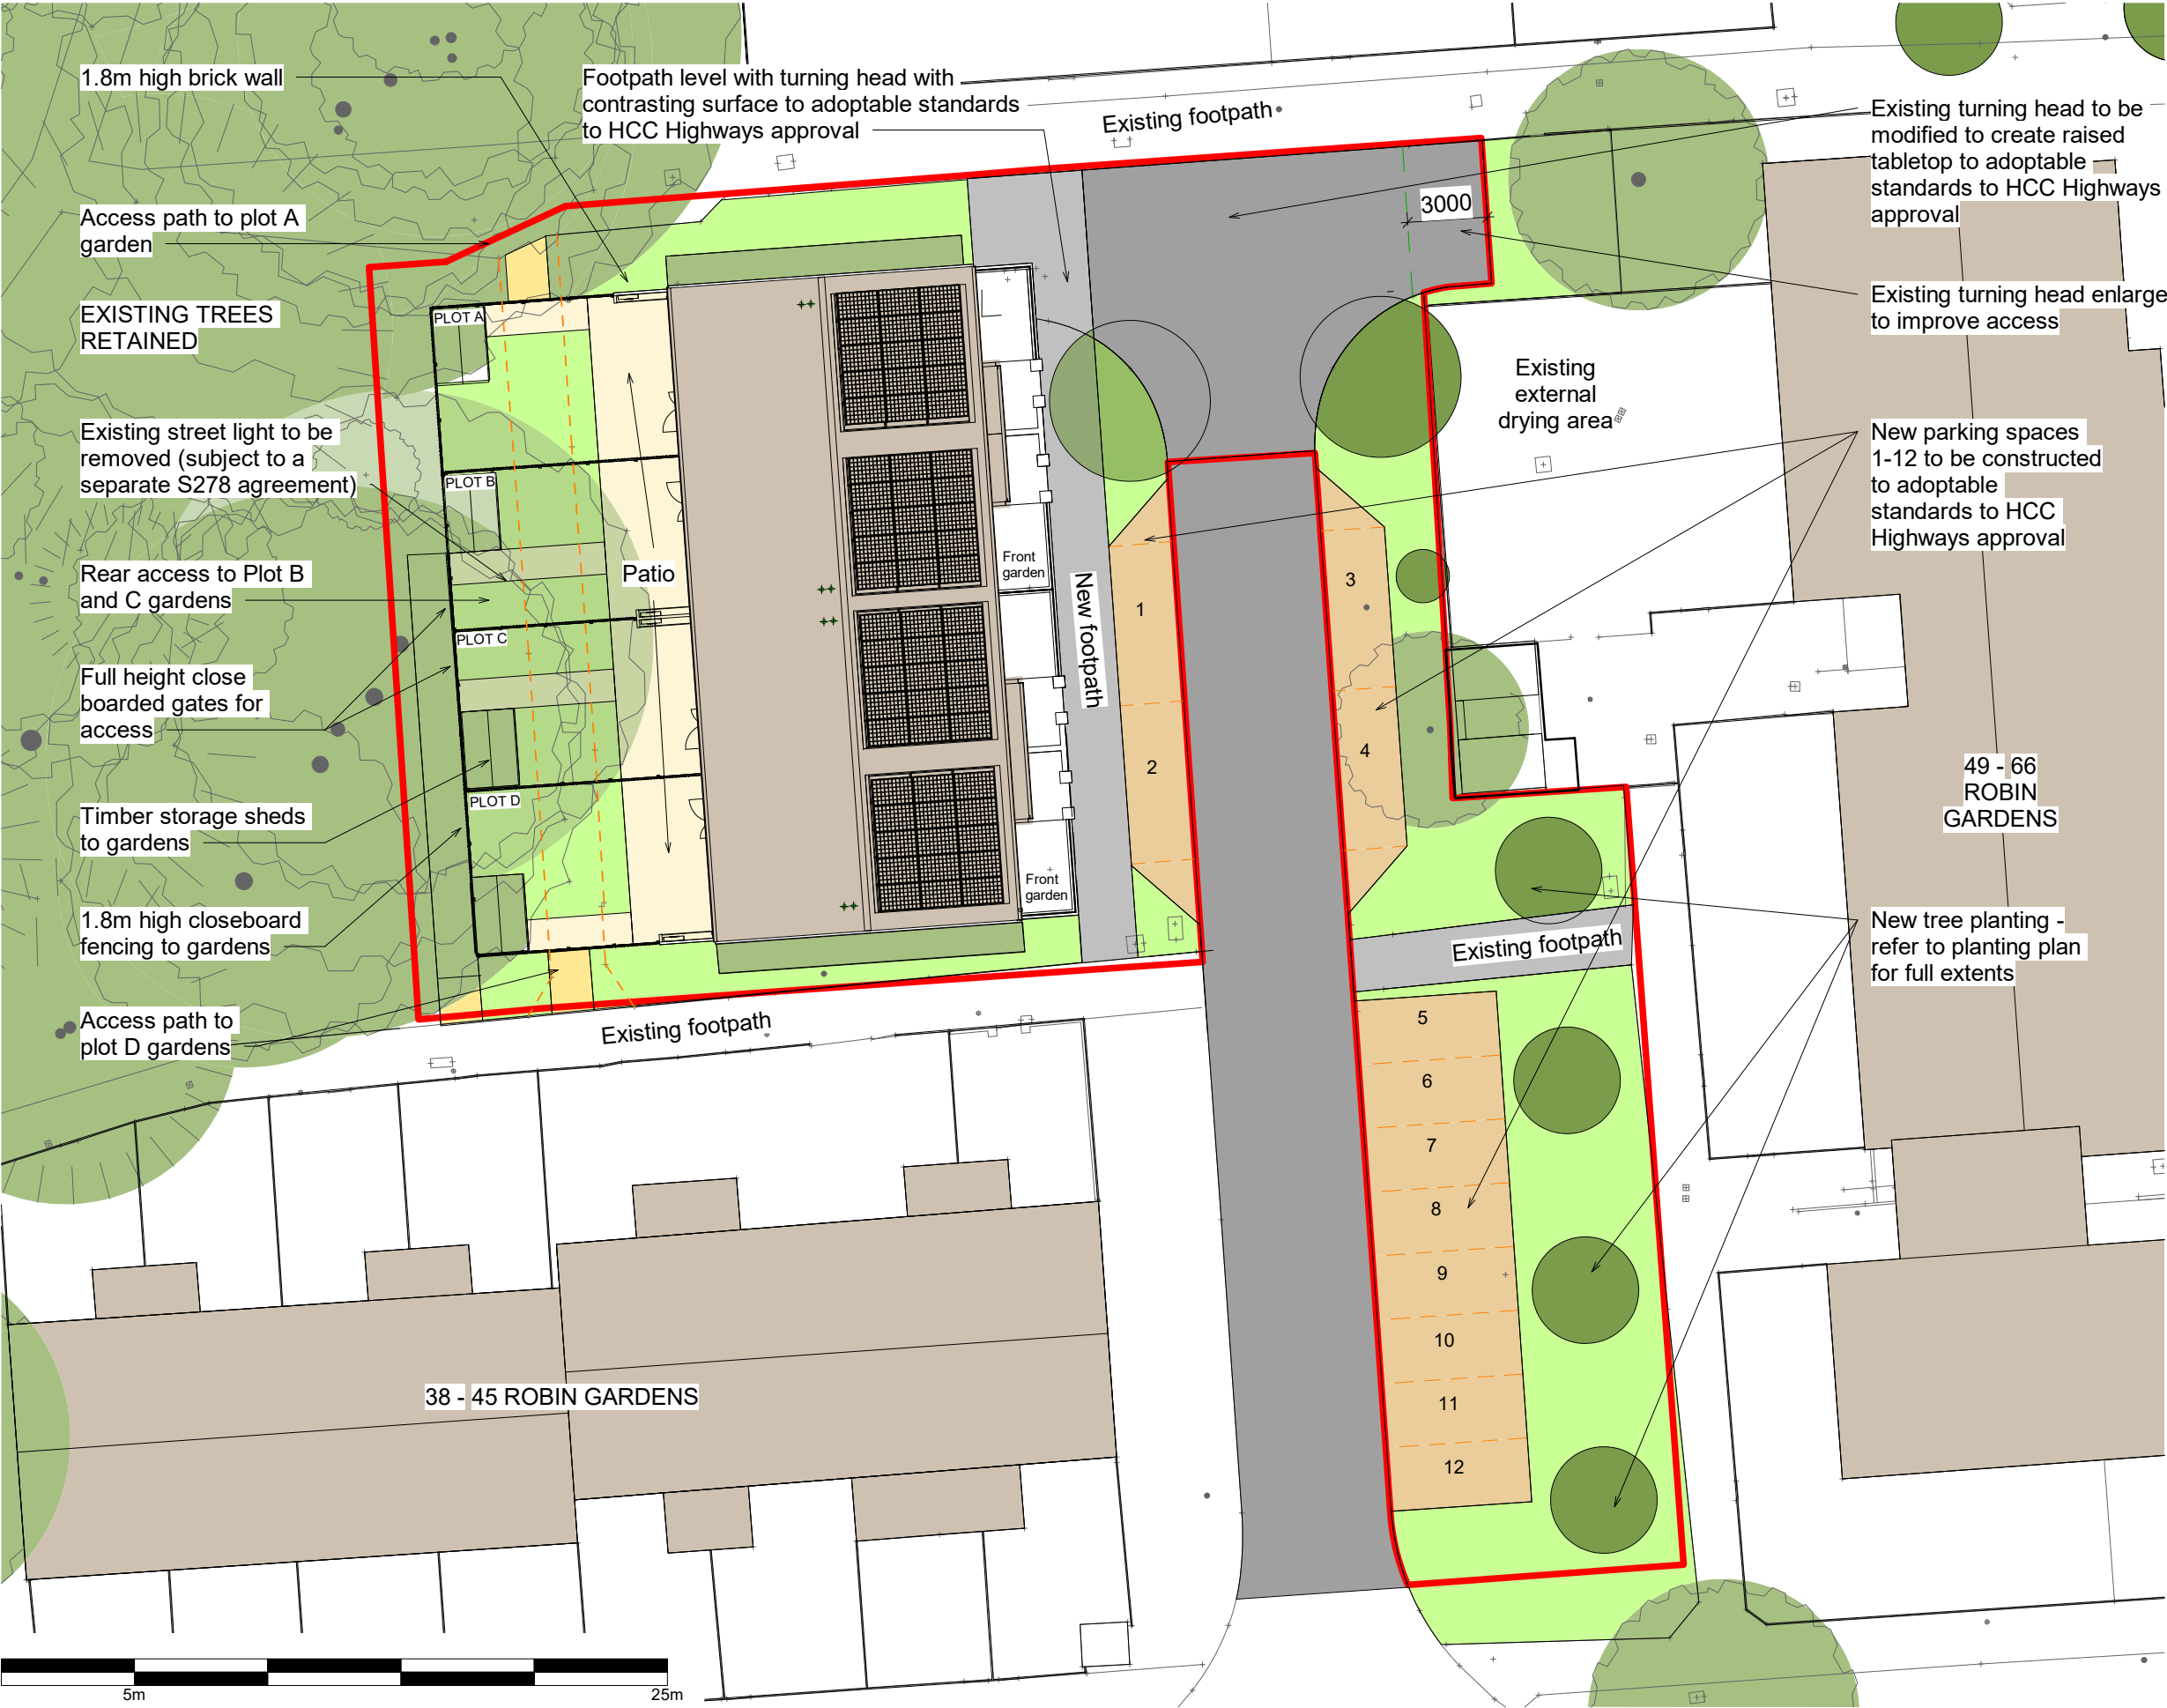

P2	30.01.23	PLANNING ISSUE	CG
Rev	Date	Revision Details (Amended By)	Approved By

Robin Gardens

Proposed Site plan

Date	01/25/23	Scale @ A3	1 : 250
------	----------	------------	---------

Housing, Neighbourhood & Building
Services

**Portsmouth**
CITY COUNCIL

JAMES HILL
Head of Service

DEPARTMENTAL SECTION:	Tel No: 023 92 841518
ARCHITECTS GROUP - Susan Whitehouse Dip.L.A. M.L.I. Design Group Head	Fax No: 023 92 834738

Design/ Survey By	Drawn By	Checked By
JP	JP	CG

Drawing No
2679 / 1105 / P2

SURVEY	DESIGN	WORKING DRAWING
FEASIBILITY	TENDER	AS BUILT
INFORMATION	CONTRACT	A.I.