
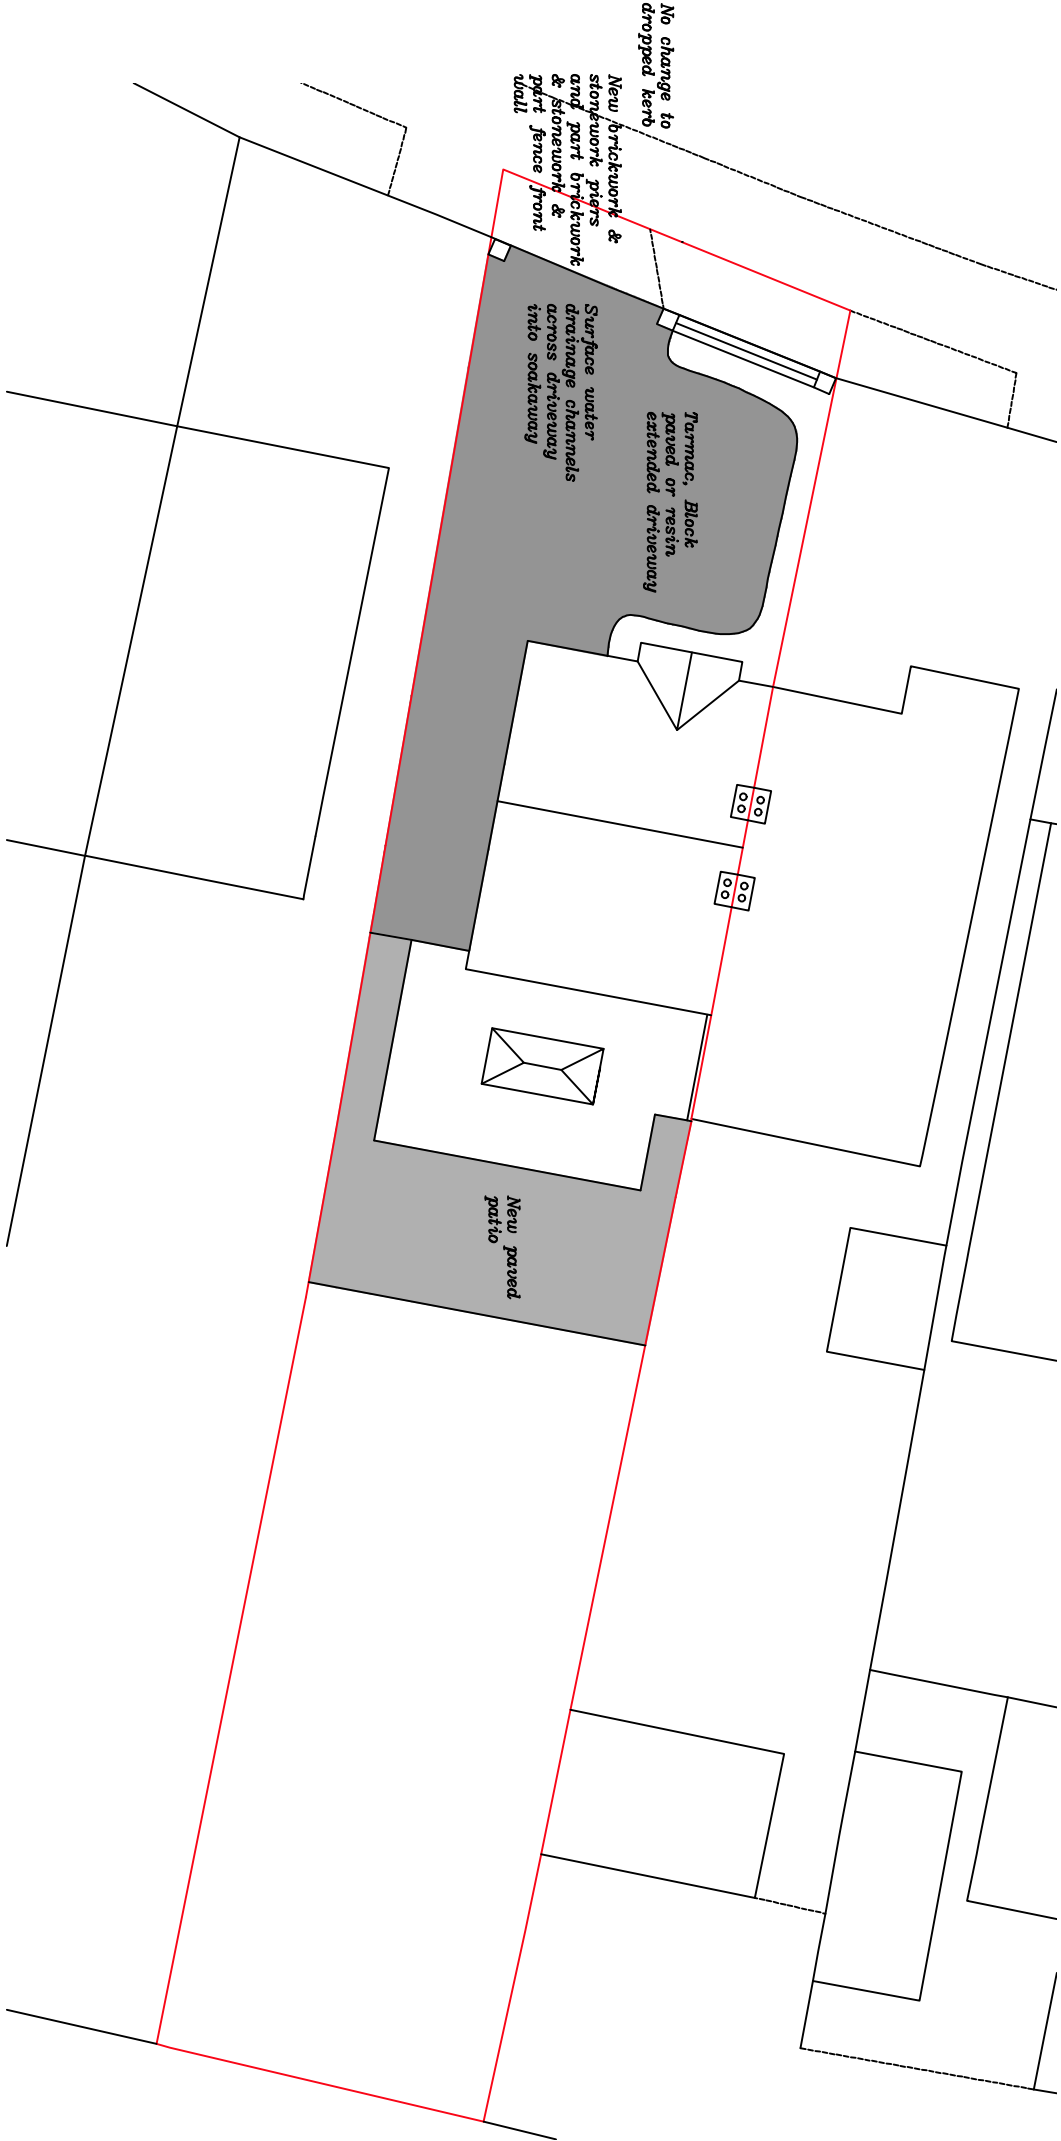


NB
(1) FIGURED DIMENSIONS MUST BE TAKEN IN
PRESENCE TO CALLED DIMENSIONS AND SITE
DIMENSIONS ARE TO BE CHECKED BEFORE WORK
IS PUT IN HAND.
(2) OS DATA REPRODUCED UNDER LICENCE NUMBER
100029482

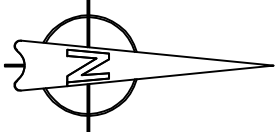

Scale 1:200 @ A3 0m 5m 10m 15m 20m 25m

B	Notes added to confirm that there will be no changes required to the dropped kerb	10/05/23
A	Revision of red line boundary to include grass bank by the entrance to the front driveway	10/04/23
Rev:-	Description:-	Date:-

Project:-
68 London Road
Widley
Waterlooville
PO7 5AG

Title:- Proposed Site Plan		
Scale:- 1:200 @ A3		
Date:- 22.12.22	Dwg No:- 200	Rev:- B