



NB
ALL FIGURED DIMENSIONS MUST BE TAKEN IN
PRESENCE TO POLLED DIMENSIONS AND SITE
DIMENSIONS ARE TO BE CHECKED BEFORE WORK
IS PUT IN HAND.

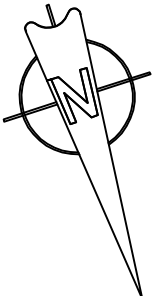

Scale 1:50 @ A3

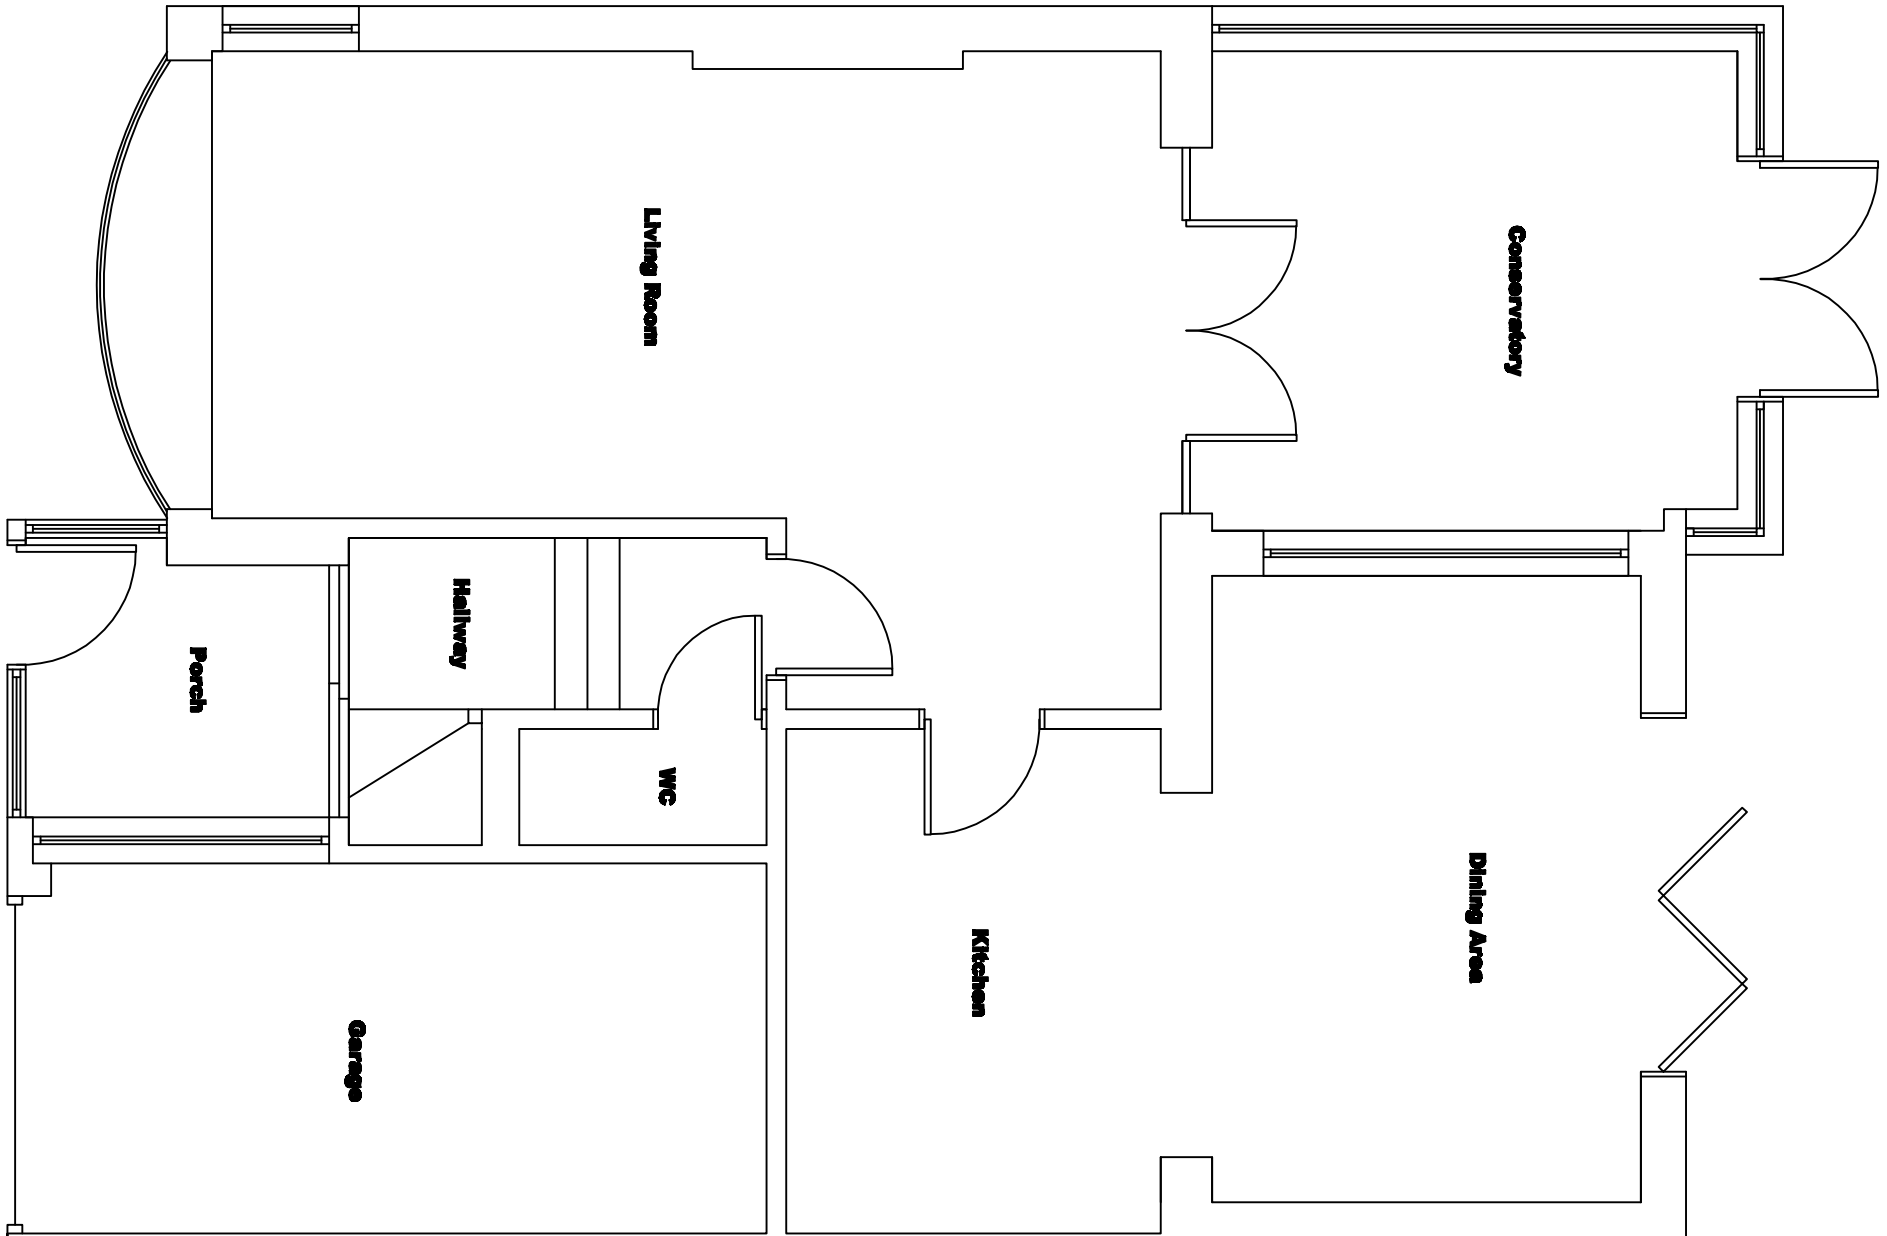

65 Galaxie Road
Waterlooville
Hampshire
PO8 9AT

Title:- Existing Ground Floor Plan		
Scale:-	1:50 @ A3	
Date:-	Dwg No:-	Rev:-
22.03.23	300	