

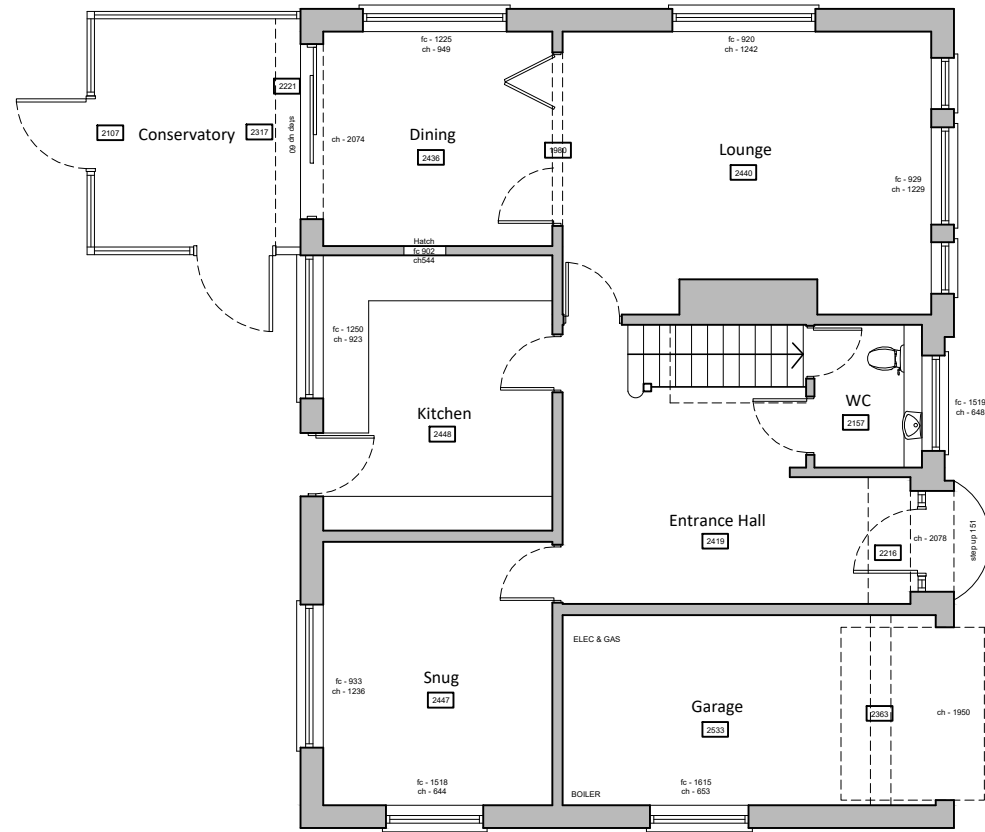


 


Existing ground floor plan

(First floor unchanged in new proposal)

 


Existing walls Proposed walls Proposed structure

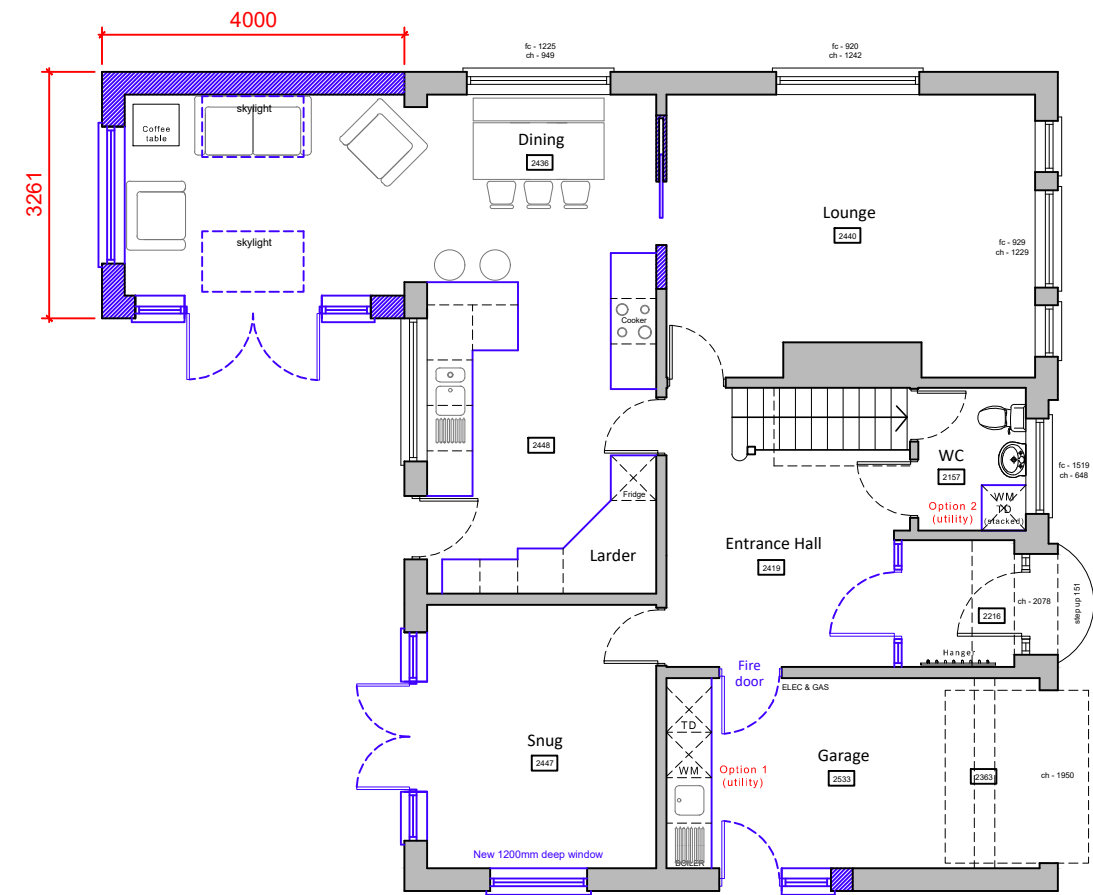

Proposed ground floor plan

For MR & MRS BROKENSHERE	Title EXISTING & PROPOSED GROUND FLOOR PLANS				Office Tel: 01243 933732 Email: admin@jb-architecturedesign.com Web: www.jb-architecturedesign.com
	Date MARCH 2023	Drawn JB	Scale 1:100 @ A3	Checked -	
	Job Number PL.688.23	Drawing Number -02		Revision B	

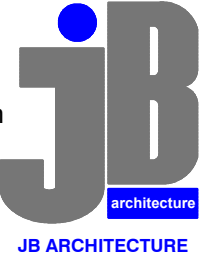

JB ARCHITECTURE