


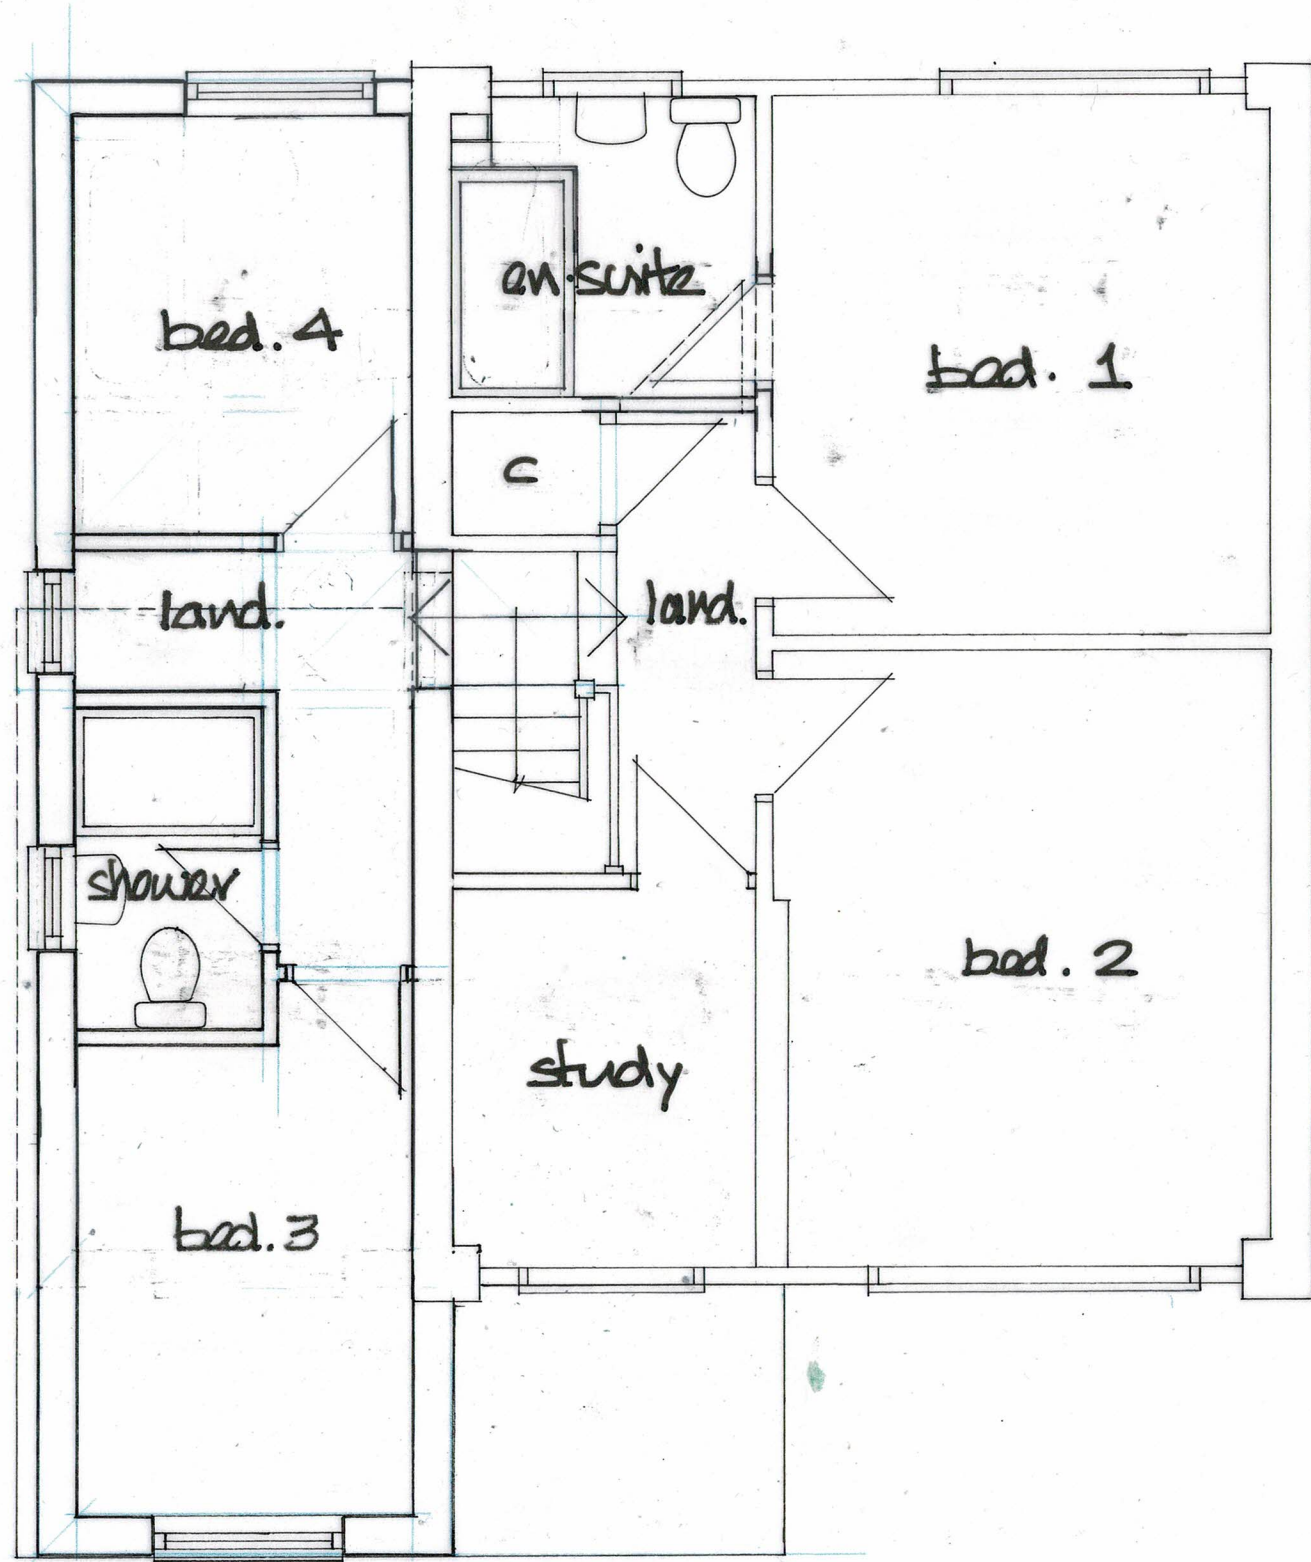

Derek Treagus Associates			
Architectural Services			
Tel: 07956 624094			
Email: derek.treagus@gmail.com			
Project			
SIDE EXTENSION AT			
107 CORBETT ROAD,			
WATERLOOVILLE, HAMPSHIRE.			
Client			
Mr & Mrs C Morrison			
Subject			
Planning Drawing			
Proposed First Floor Plan			
Date: Feb 2023		Scale: 1:50	
Rev:		Drg. No. 22/295/03	
Copyright reserved.			
All dimensions are to be site confirmed and			
should not be scaled unless for Planning			
purposes.			
Verify all queries with the office.			