

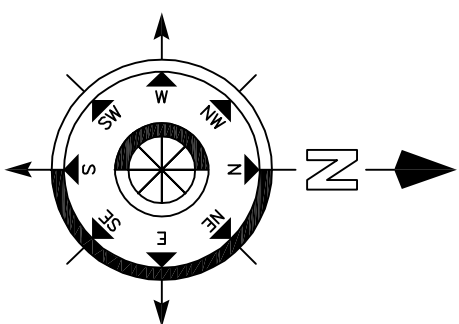
 


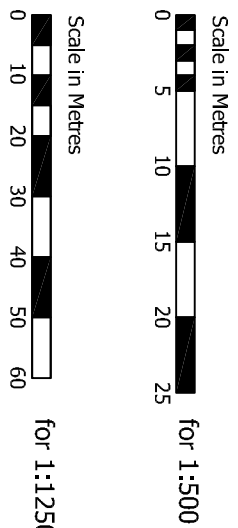

Plot Area 249 sqm
Site Area 571 sqm
GIA 150 sqm

Materials






- 1 stock facing brick
- 2 pvcu double glazed windows and doors
- 3 vertical timber cladding
- 4 clay plain tile
- 5 clay tile hanging

 

Proposed Elevations



Proposed Floor Plans

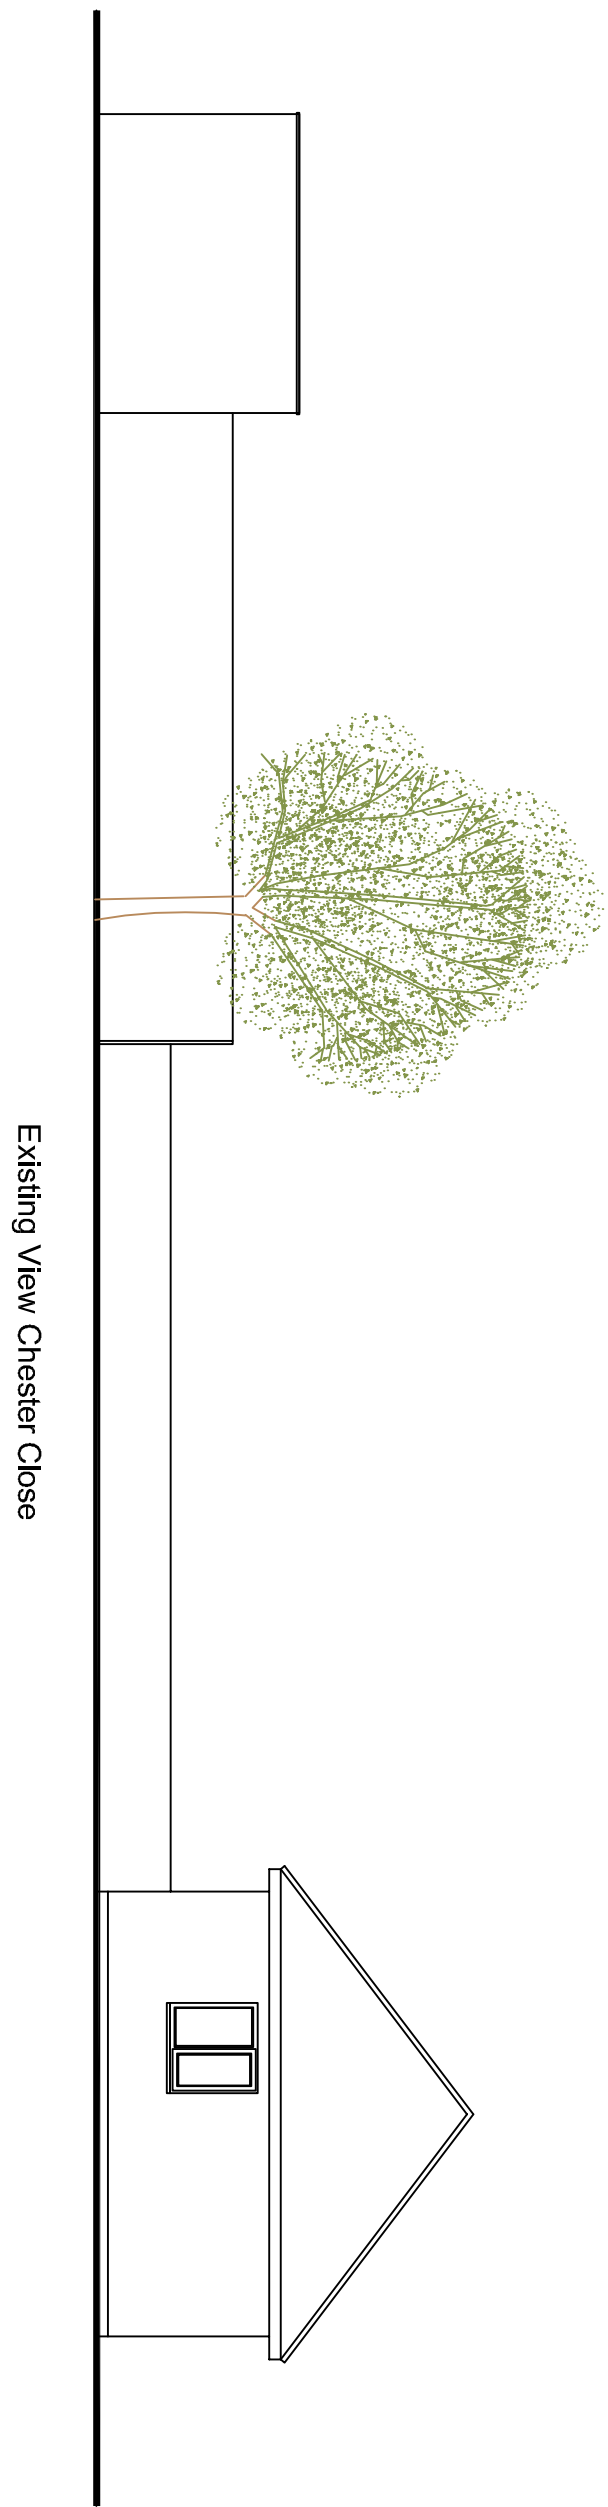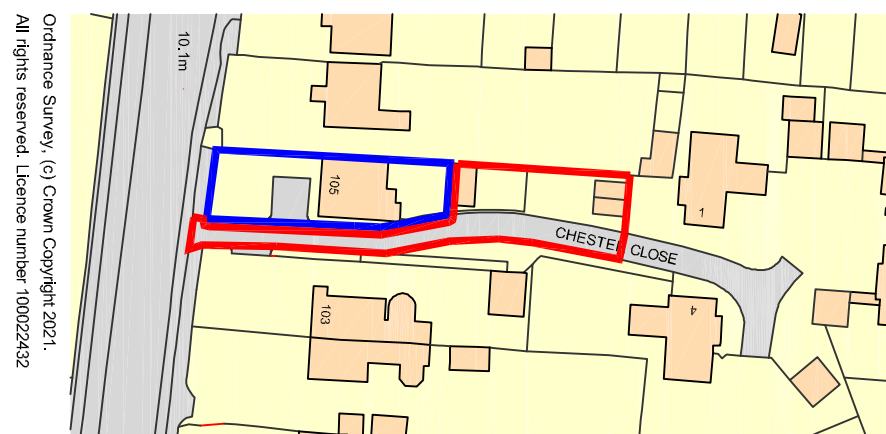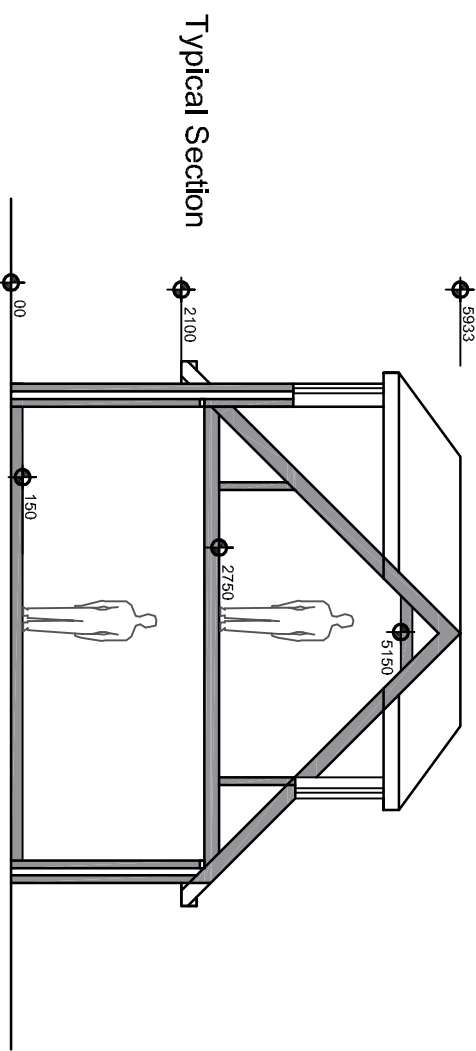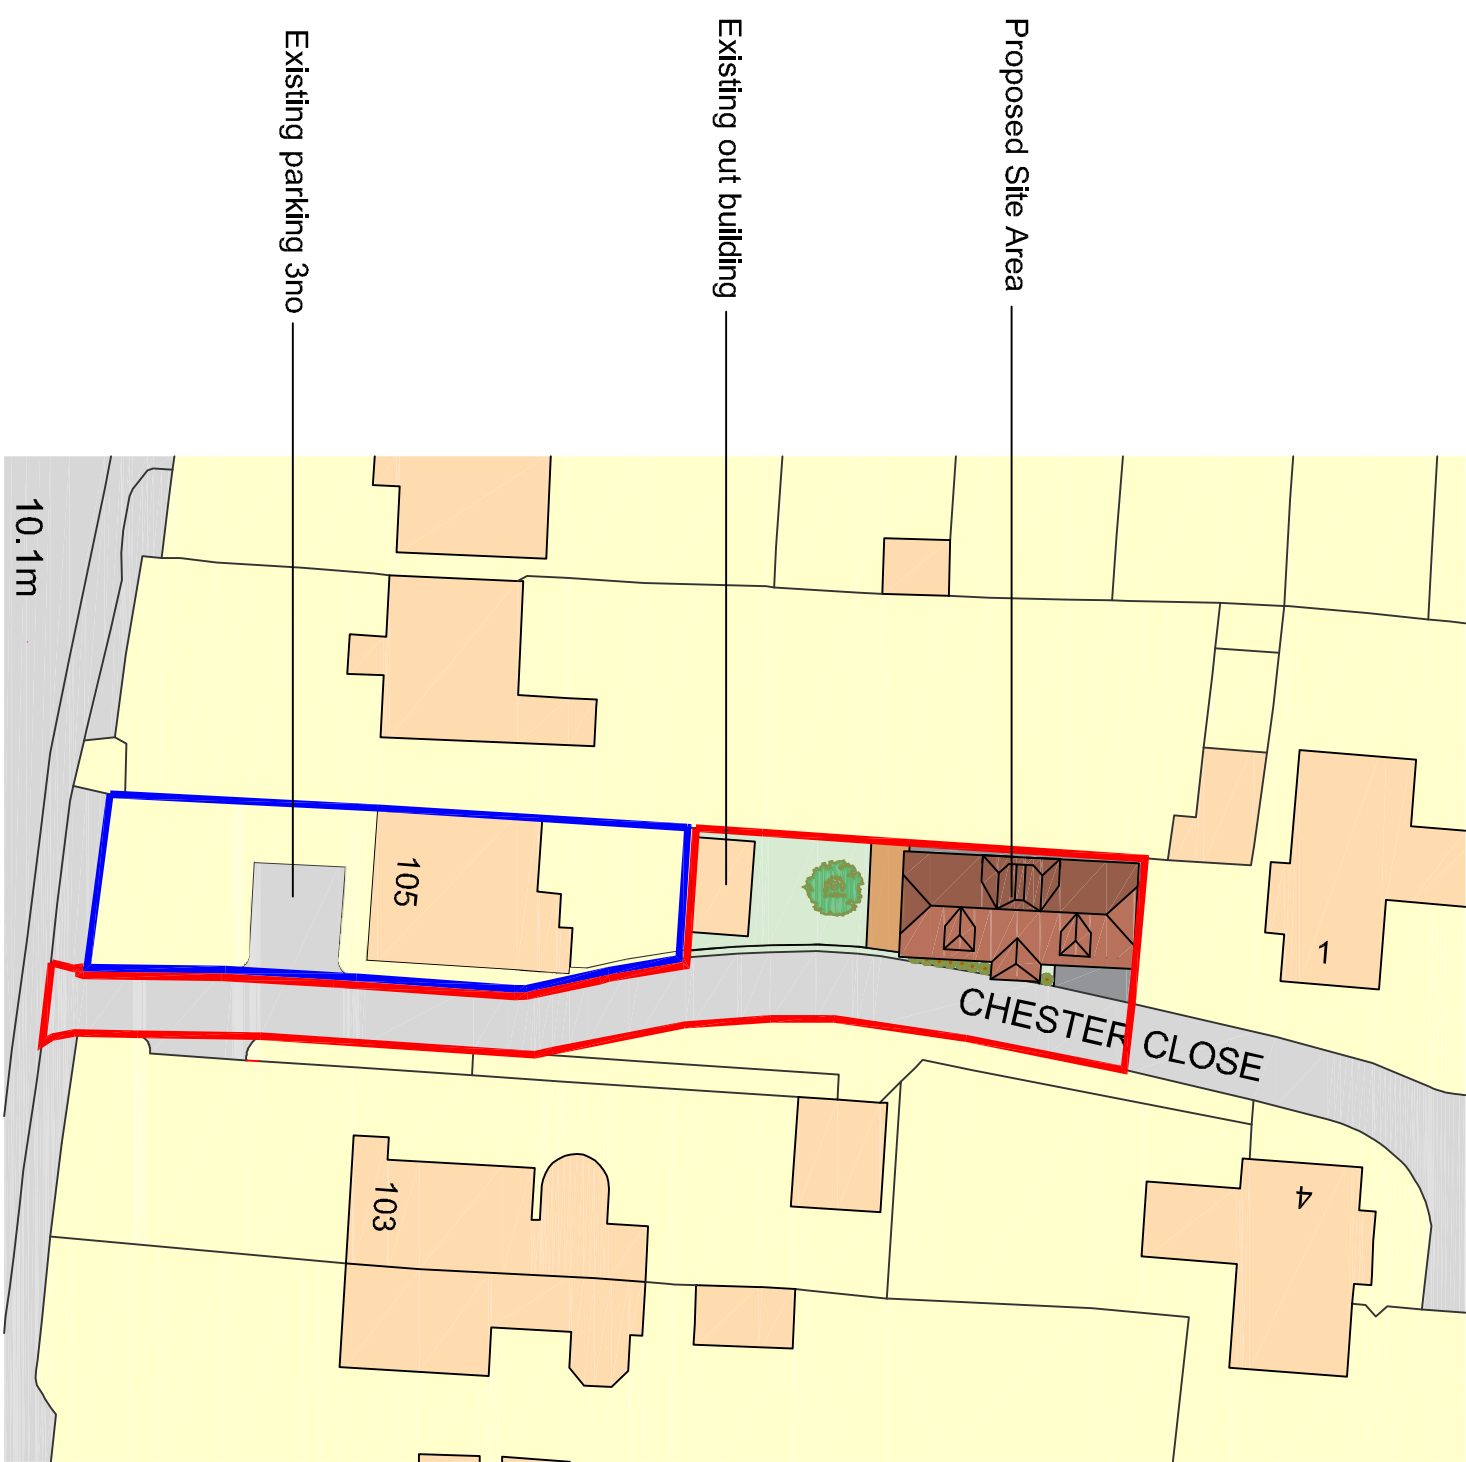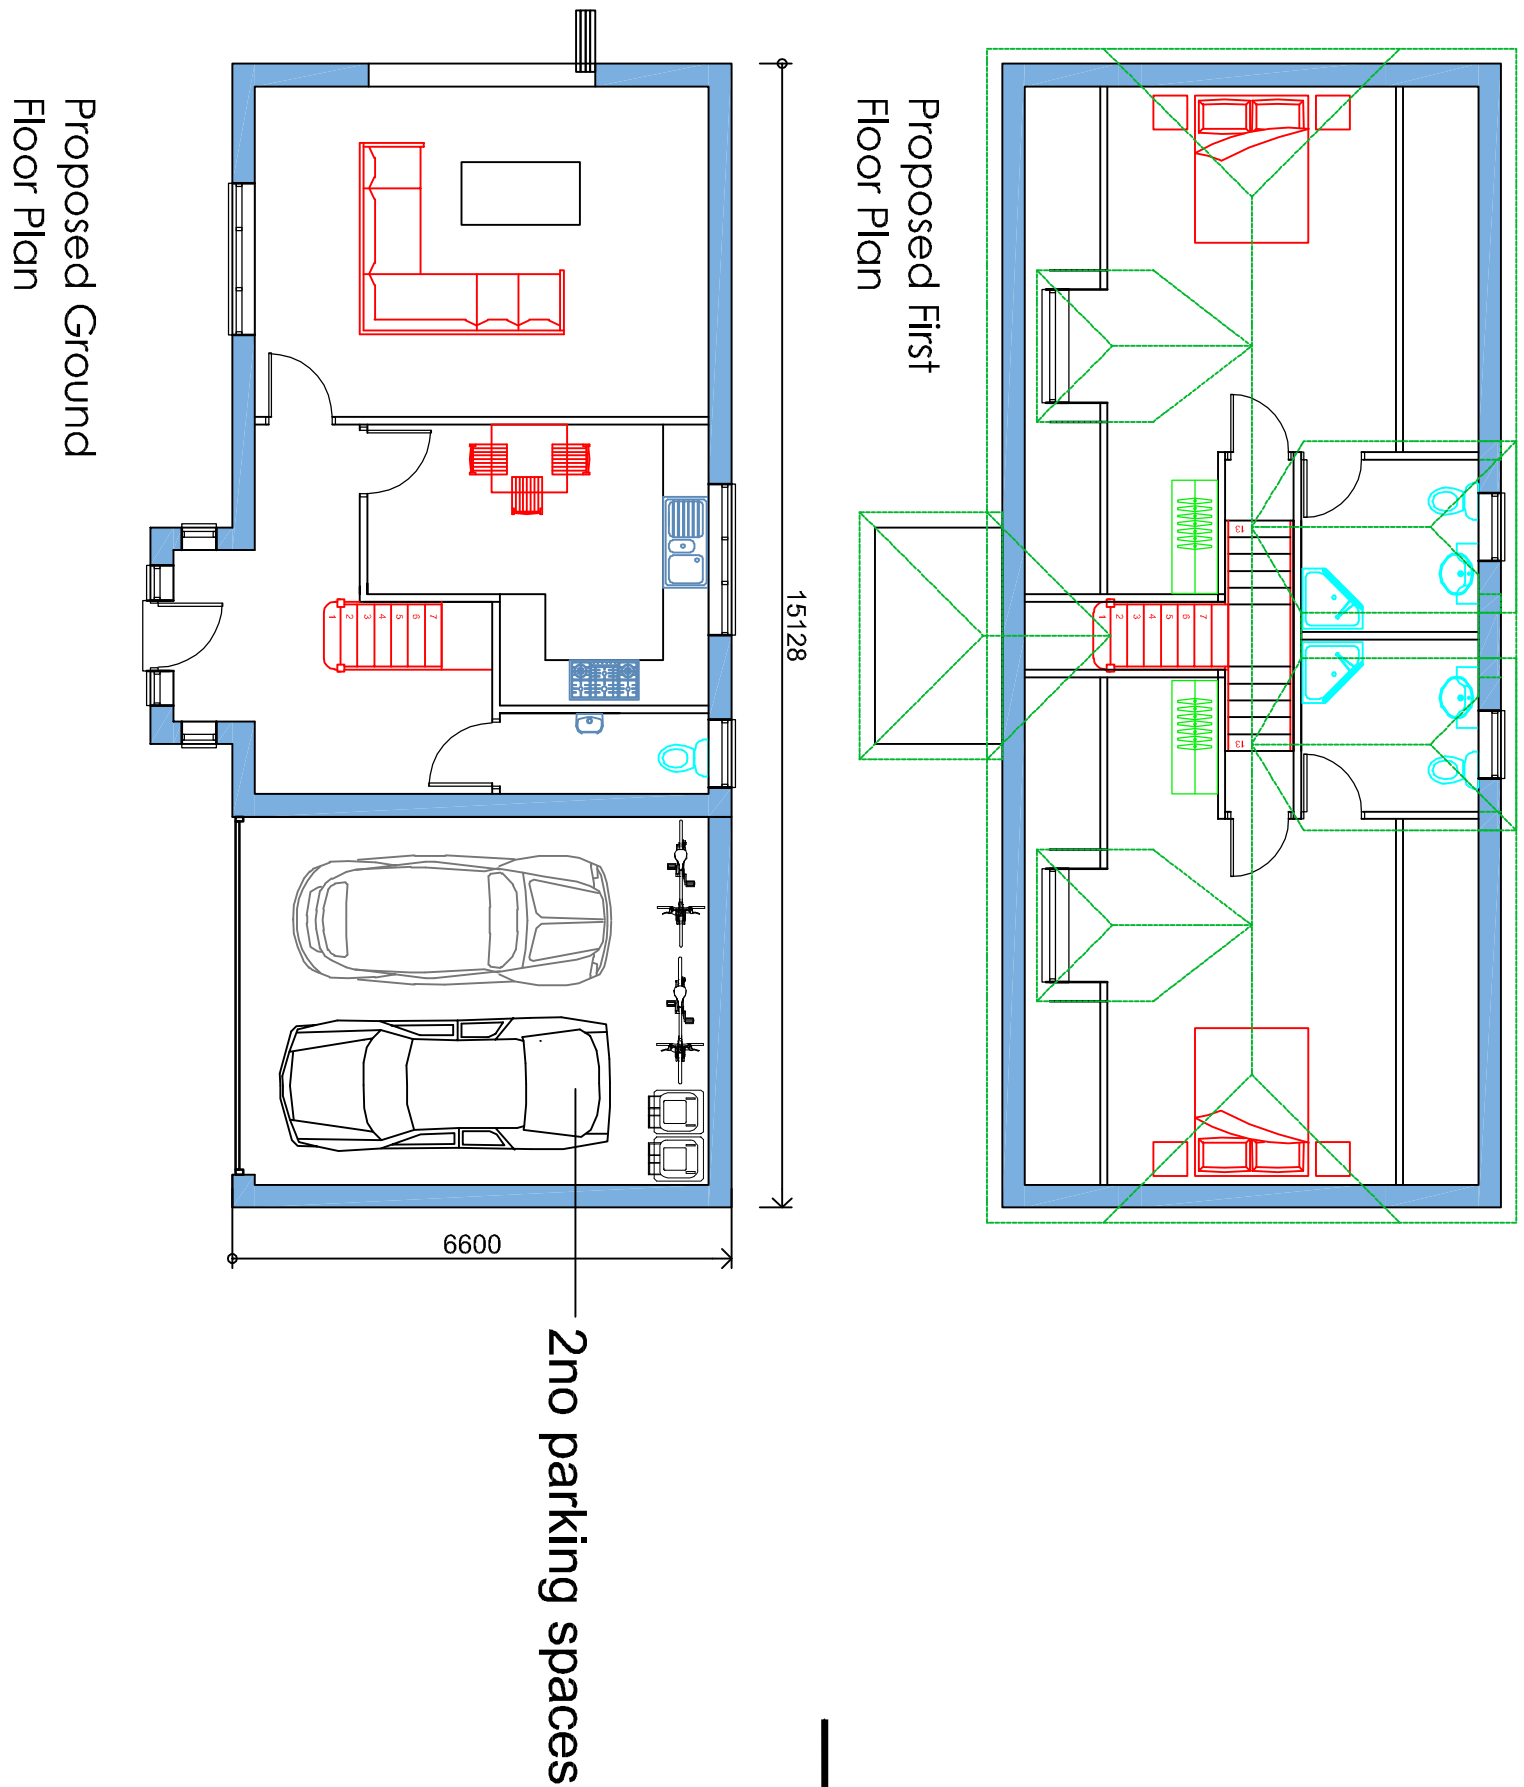

01	parking added	rev 21	ert
Revision	Description	Date	Drawn

Project:
Mr S Walsh
105 Havant Road
Emsworth

Drawing Title:

Land to Rear of
105 Havant Road
Emsworth

Chris Flint Associates Ltd

CHARTERED SURVEYORS - PROJECT MANAGERS
DEVELOPMENT CONSULTANTS

Drawn By	Date	SHEET SIZE	Approved By	Date
C.F.	15/03/21	A1		

Drawn By	Date	Revision	Scale
CFA	FULL	01	1-100

PLANNING

2 Emerald Close Waterlooville, Hants PO7 8NZ
tel: 023 92 432484 fax: 023 92 358554
Email: info@flintassociates.co.uk