




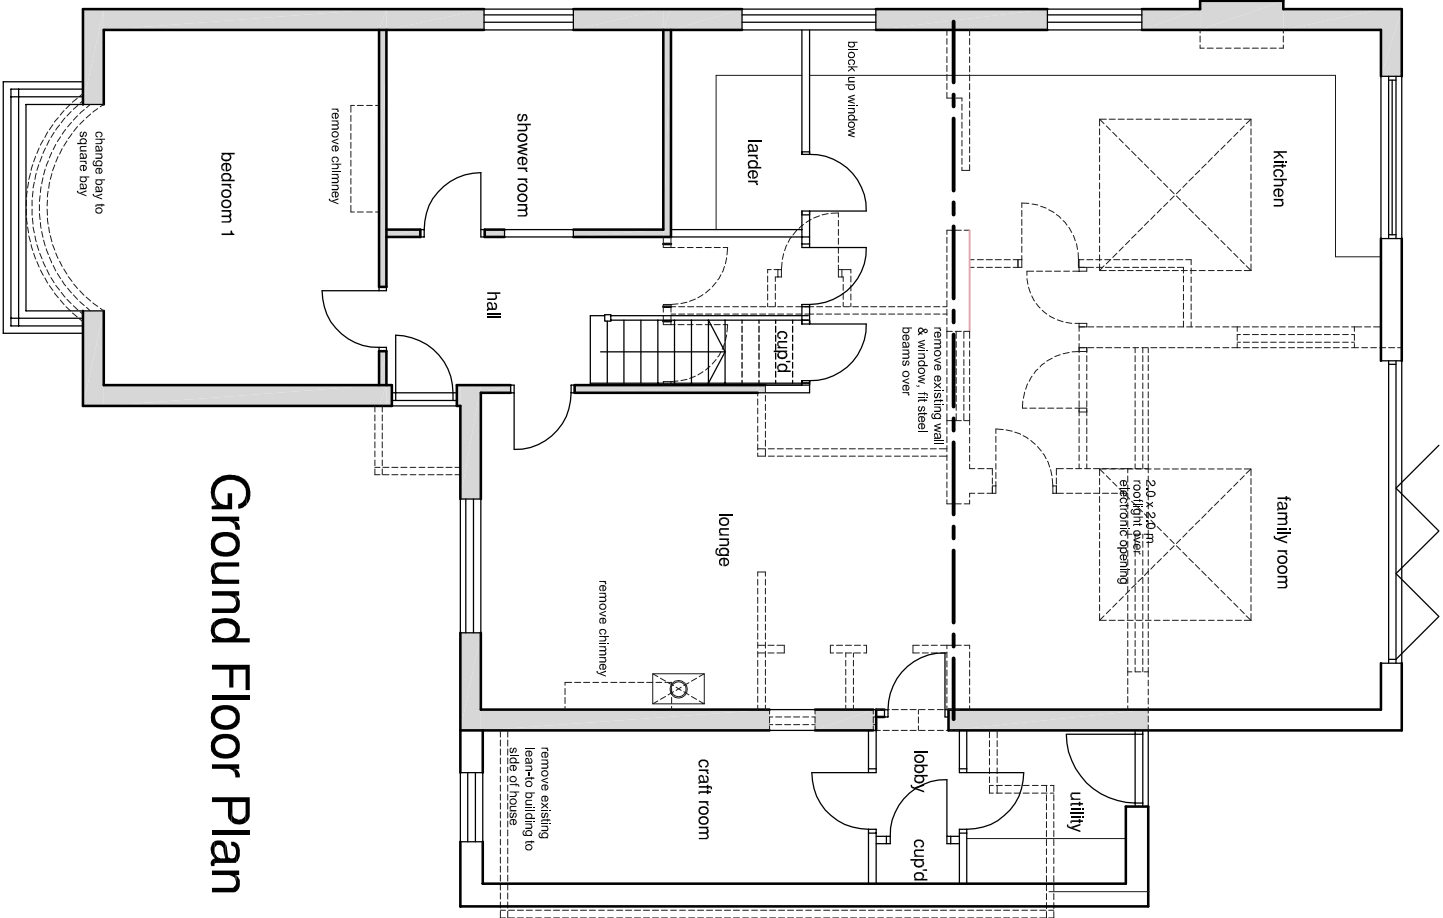

Ground Floor Plan

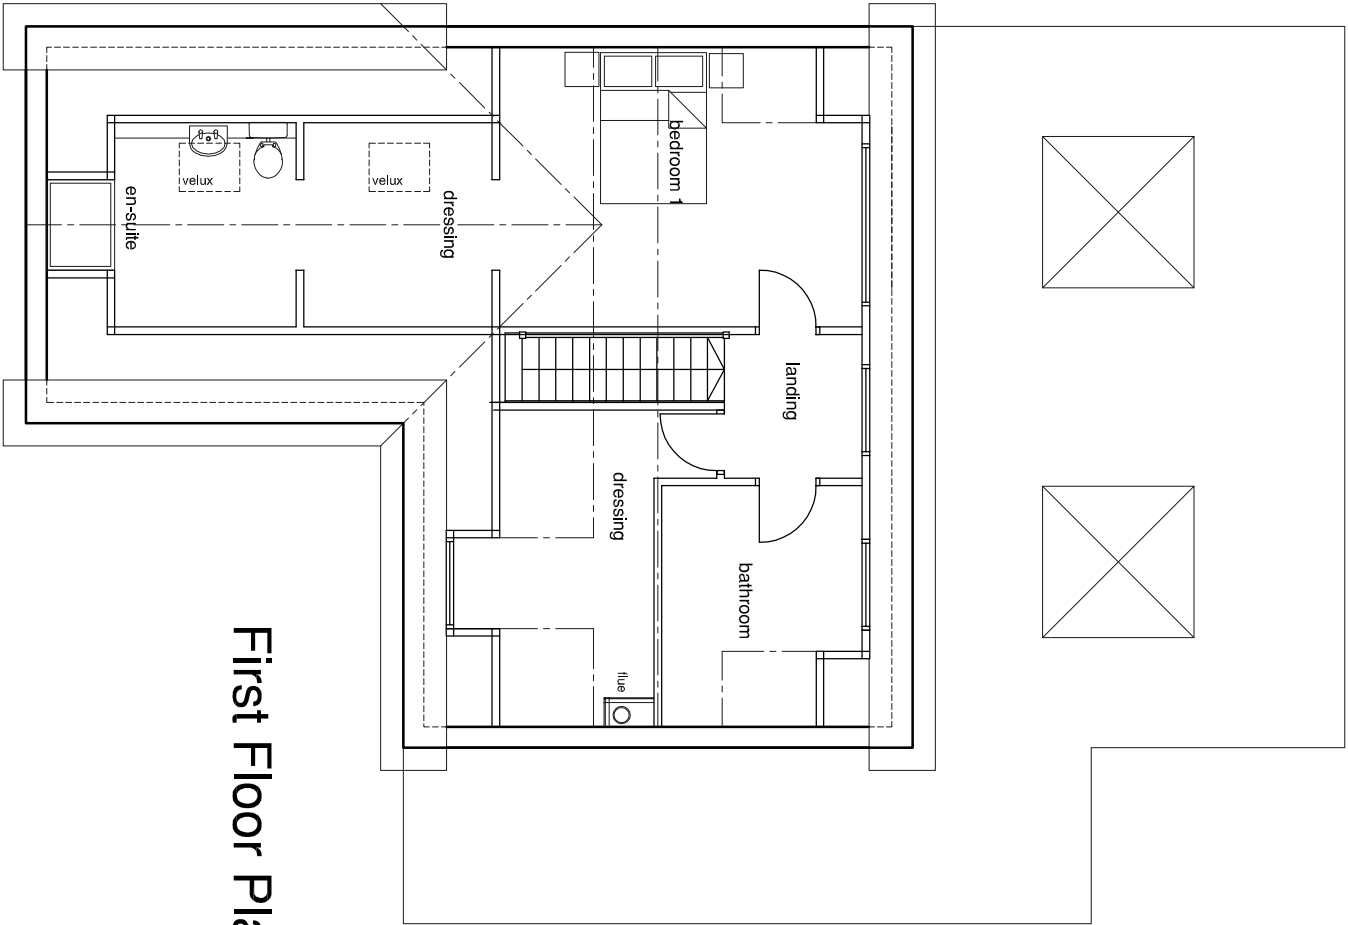

First Floor Plan

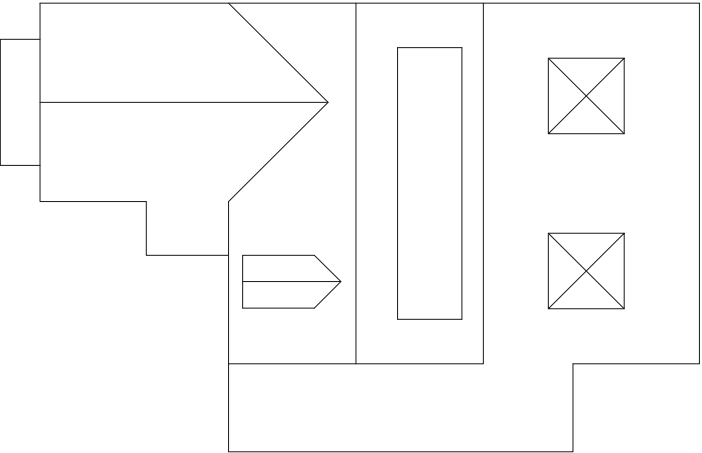

Roof Plan 1:200

PROJECT

*Proposed Alterations to
Cladys Avenue, Cowplain*

CLIENT

Mr & Mrs Harris

DWG TITLE

*Plans
Proposed*

PROJECT NO.

20007

DRAWING NO.

501


SCALE

1:100@A3

REV

A

SCALE BAR 1:100

 

Rev	DESCRIPTION	Dwn / Date	Chk / Date
A	Roof plan added	mhw 03.30.21	-

*This drawing is copyright and must not be disclosed to third parties without permission
Scaled dimensions are not to be used for construction*

Wychwood
Thompsons Lane
Denmead
Hampshire
PO7 6NB

Tel: 01329 288911
Fax: 01329 221913
E-mail: admin@m2architecture.com

m2
architecture
architectural technologist