




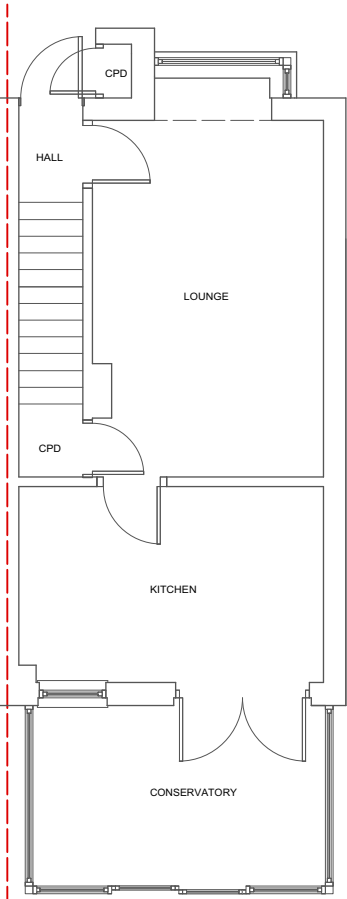

EXISTING GROUND FLOOR PLAN 1:100

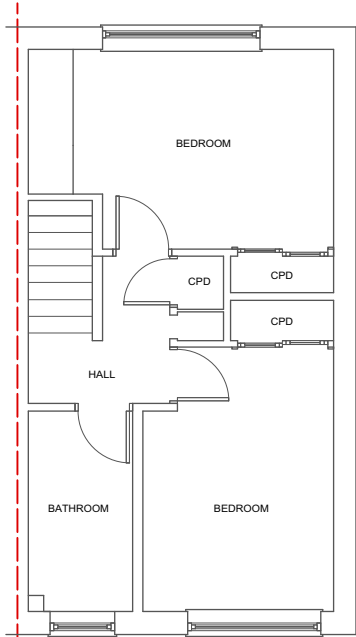


EXISTING FIRST FLOOR PLAN 1:100

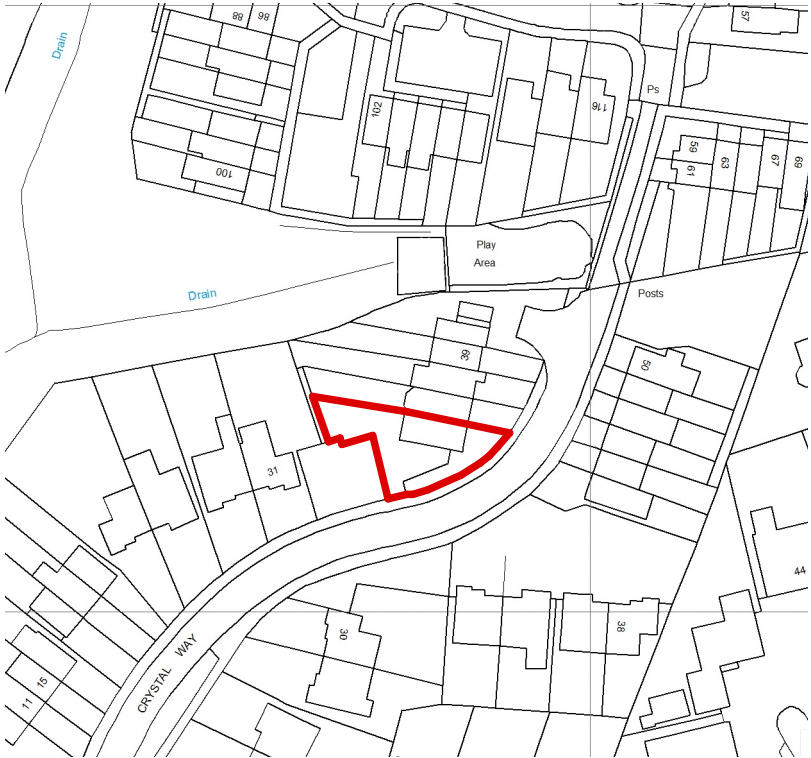

LOCATION PLAN 1:1250

License No: 100047474

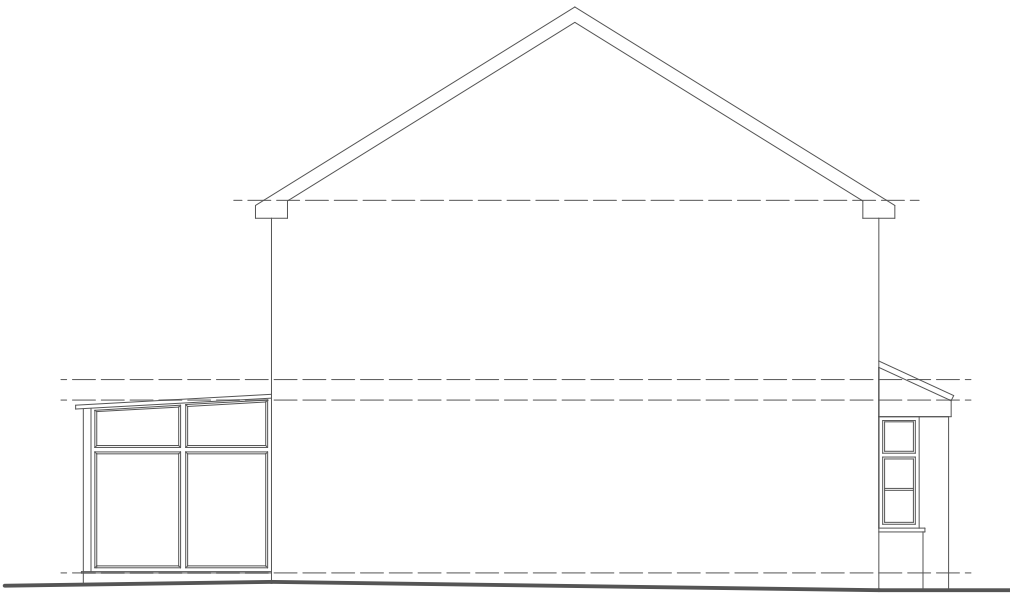

EXISTING SOUTH ELEVATION 1:100



EXISTING EAST ELEVATION 1:100



EXISTING WEST ELEVATION 1:100

Amendments	by	Date
a		
b		
c		
Job Title 036/PCW		
Drawing Survey Drawings		
Scale: 1:100 @ A3		
Drg.No: HOPA-001-S		
Drawn by: LMW		
Issued to: Client		
Status: Survey		
Date: 12.01.20		
		
HOP Architects Ltd Southsea, Hampshire 07712 516265 Company reg. 12021383		