






PROPOSED FRONT ELEVATION
SCALE 1:100

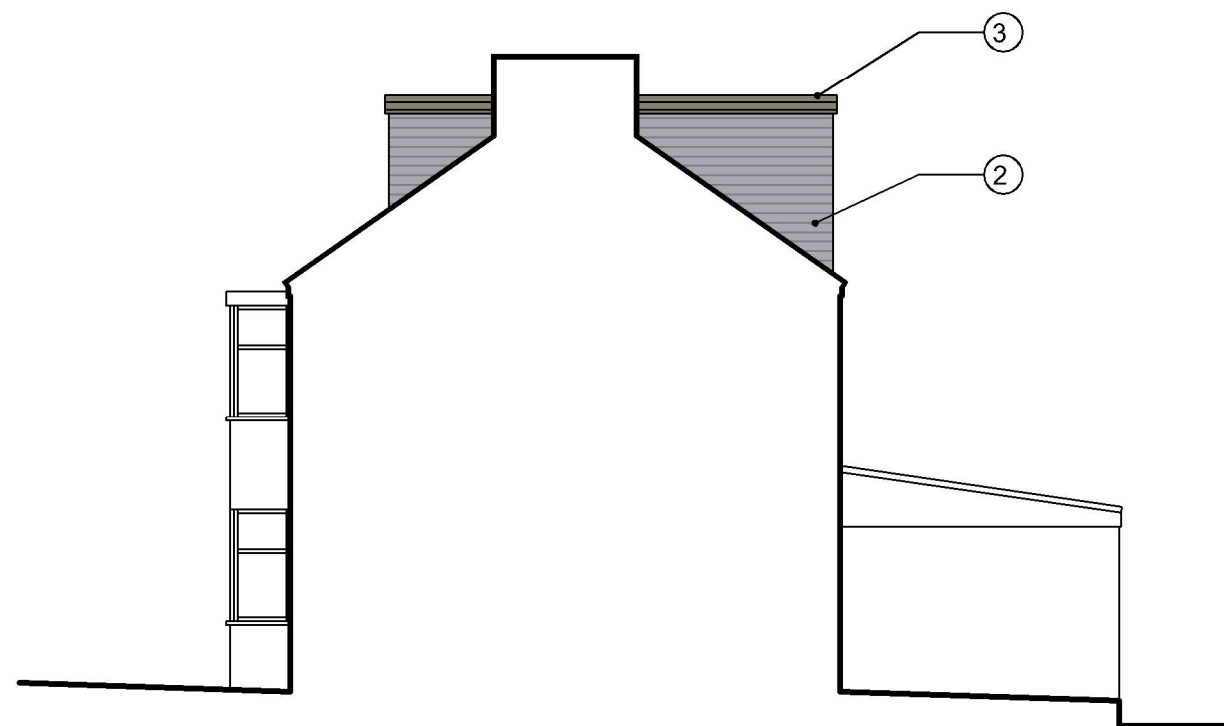

PROPOSED SIDE ELEVATION
SCALE 1:100

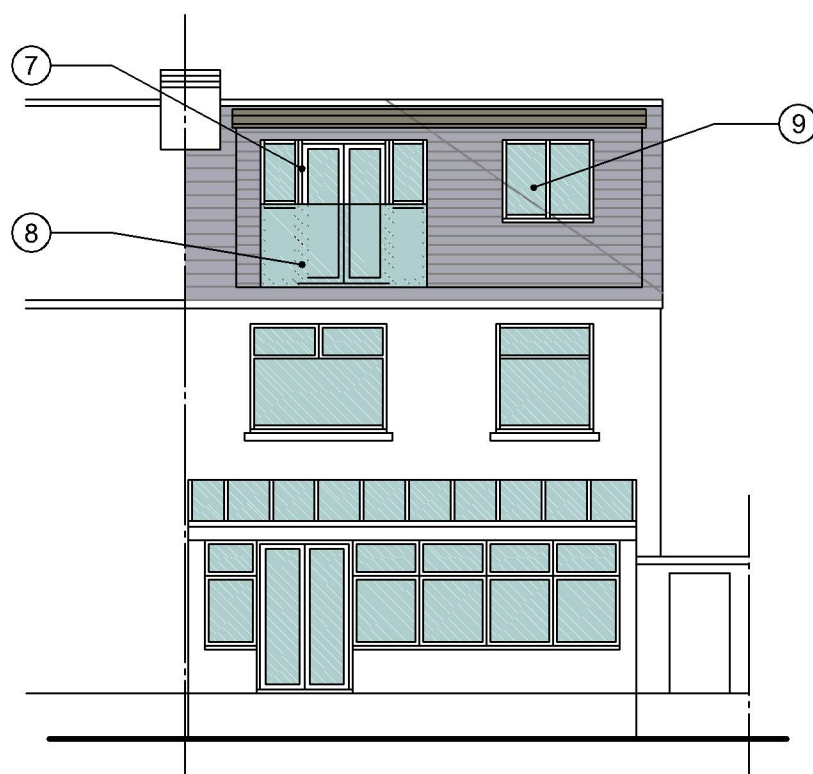

PROPOSED REAR ELEVATION
SCALE 1:100

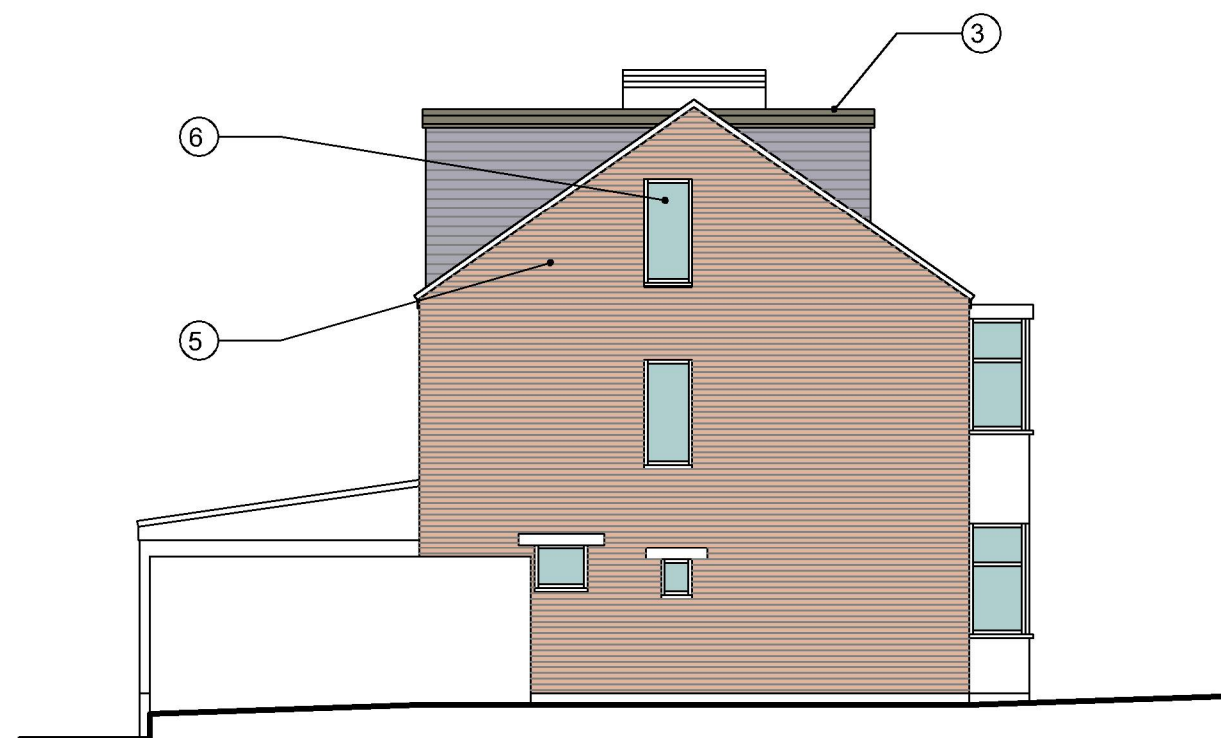


PROPOSED SIDE ELEVATION
SCALE 1:100

Note:
Do not Scale from this Drawing (except for planning approval).
All dimensions are in millimetres and to be checked on site.
All Dimensions relating to subcontractors or suppliers work
must be checked and agreed between the main contractor and
the sub-contractors and suppliers.

PROPOSED MATERIAL SCHEDULE:

- ①. proposed front dormer with vertical hanging tiles.
- ②. proposed rear dormer with vertical hanging tiles.
- ③. single ply membrane flat roof.
- ④. velux style roof light.
- ⑤. proposed hip to gable roof extension with facing brickwork to match existing.
- ⑥. proposed side elevation window to landing.
- ⑦. proposed french doors and side windows to create Juliet balcony.
- ⑧. 1100mm high glass balustrade
- ⑨. obscure glazed en suite window.

SCALE BAR 1:100

 

DRAWING TITLE -

PLANNING APPLICATION -
PROPOSED ELEVATIONS

DATE -
March 2023

DRN -
gp

CHK -
-

SCALE -
1:100 @ A3

DRAWING REF -
22221 PL301

Rev
-

CLIENT -

Mr & Mrs Talbot, 22 Aldermoor Road, Purbrook, Hants.

grp architectural design

t. 07747 011252 e. gavin.page77@gmail.com