

Note:
Do not Scale from this Drawing (except for planning approval).
All dimensions are in millimetres and to be checked on site.
All Dimensions relating to subcontractors or suppliers work
must be checked and agreed between the main contractor and
the sub-contractors and suppliers.

**PROPOSED MATERIAL
SCHEDULE:**

1.

through coloured rendered
finish to proposed and existing
elevations
2.
- single ply membrane flat roof

3.

aluminum bi-folding doors


4.

5.


6.

new white upvc windows to side
elevation


7.

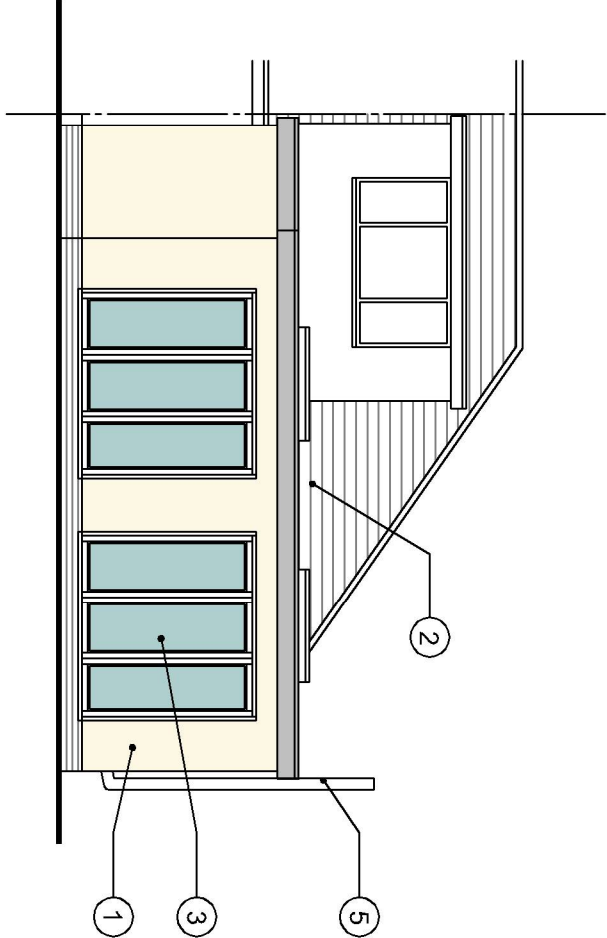


PROPOSED REAR ELEVATION
SCALE 1:100

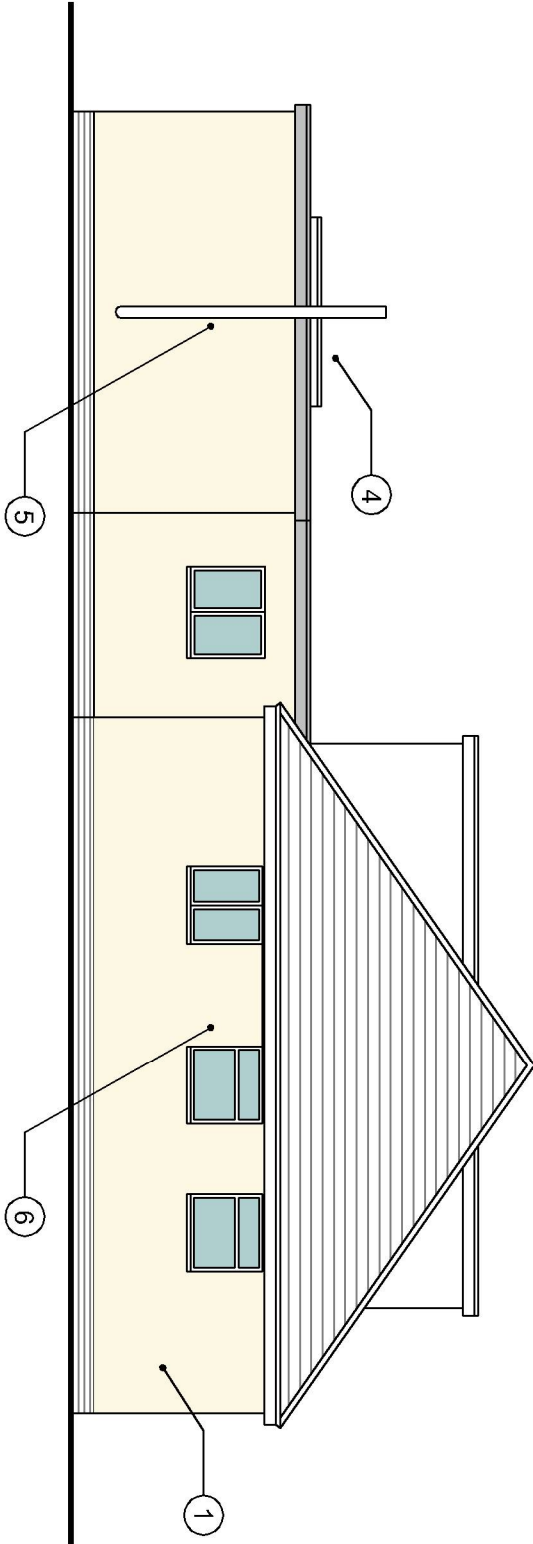


PROPOSED SIDE ELEVATION
SCALE 1:100

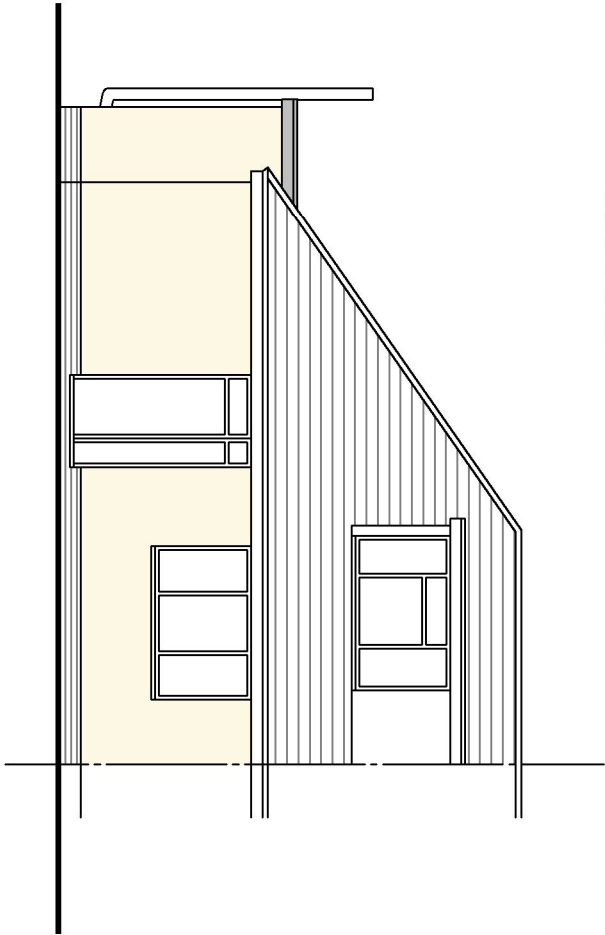

PROPOSED FRONT ELEVATION
SCALE 1:100

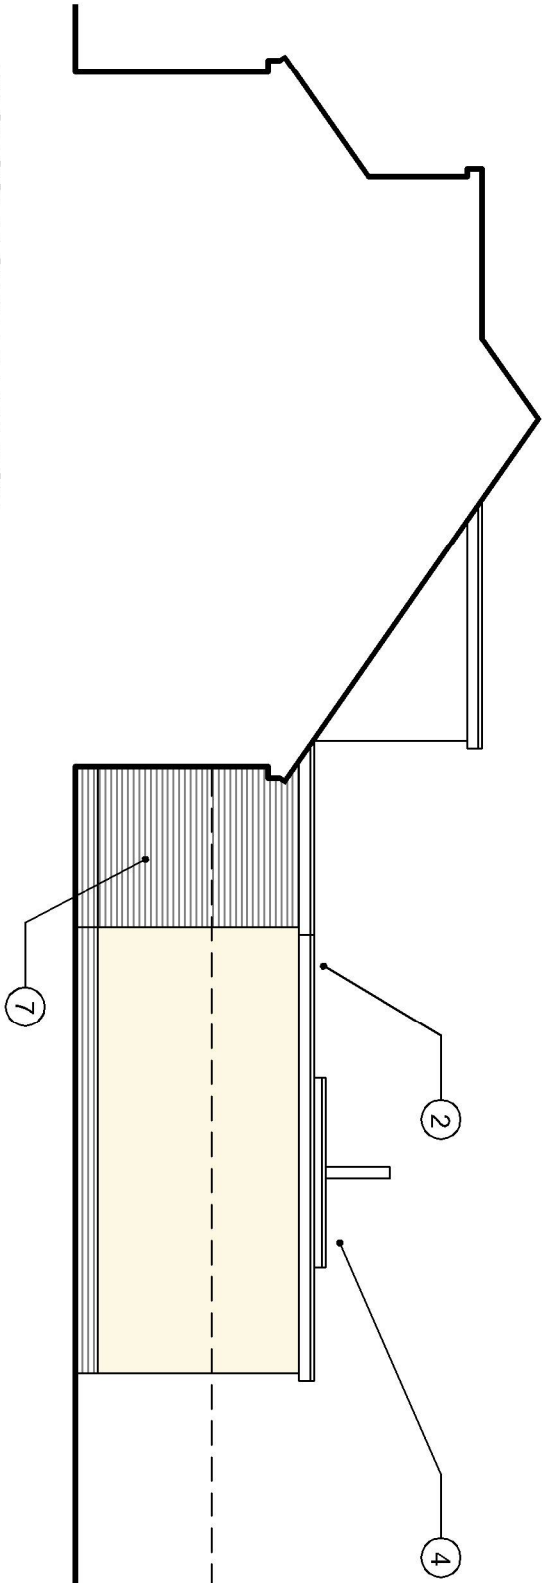

PROPOSED SIDE ELEVATION
SCALE 1:100

 

DRAWING TITLE -		DATE -		SCALE -	
PLANNING APPLICATION -		March 2023		1:100 @ A3	
PROPOSED ELEVATIONS		DRN -	CHK -	DRAWING REF -	Rev
CLIENT -		gp	-	23228 PL302	B
Mr & Mrs Griffin, 161a London Road, Cowplain, Waterlooville, Hants.					
grp architectural design					
t. 07747 011252 e. gavin.pager77@gmail.com					