



This drawing has been produced as faithfully as possible to the scales indicated. However, as this is an existing building all existing features that could affect the work should be verified on site before work commences


revisions	date
A Garage/workshop/store removed	07/06/23

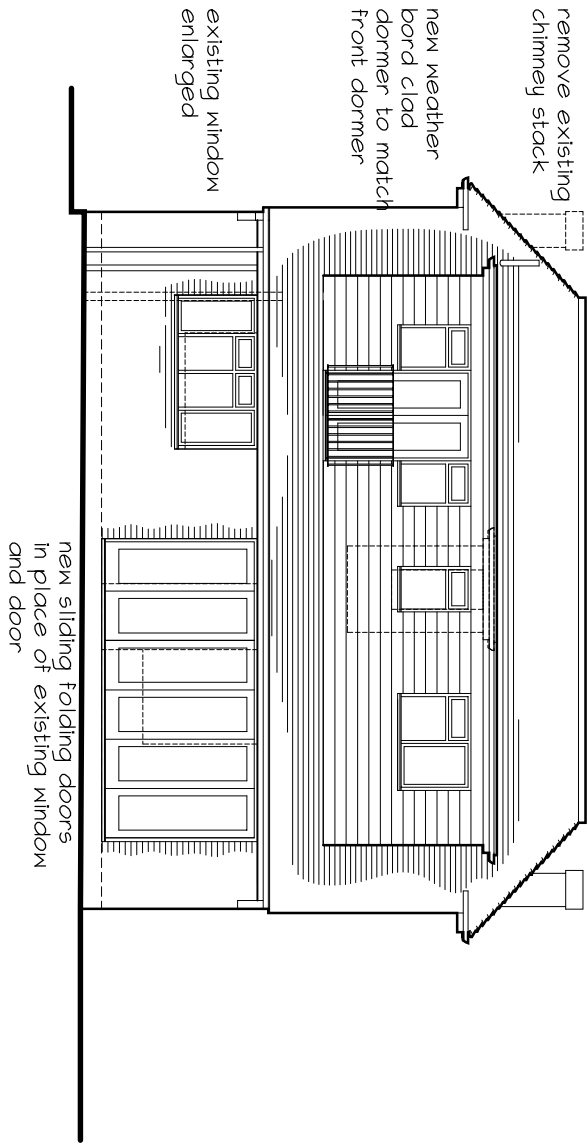


REAR - SOUTH EAST ELEVATION

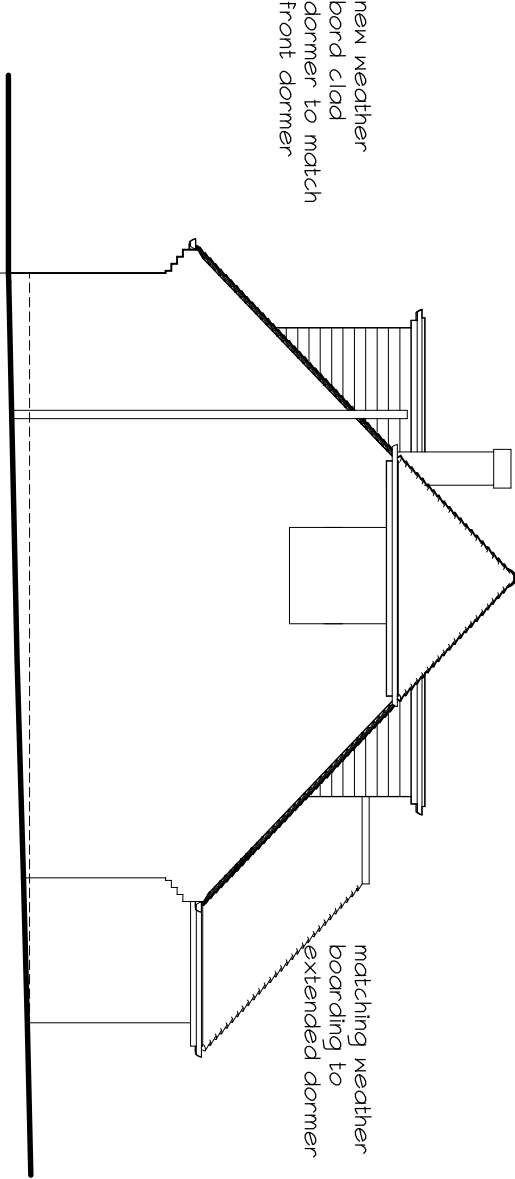

SIDE - NORTH EAST ELEVATION

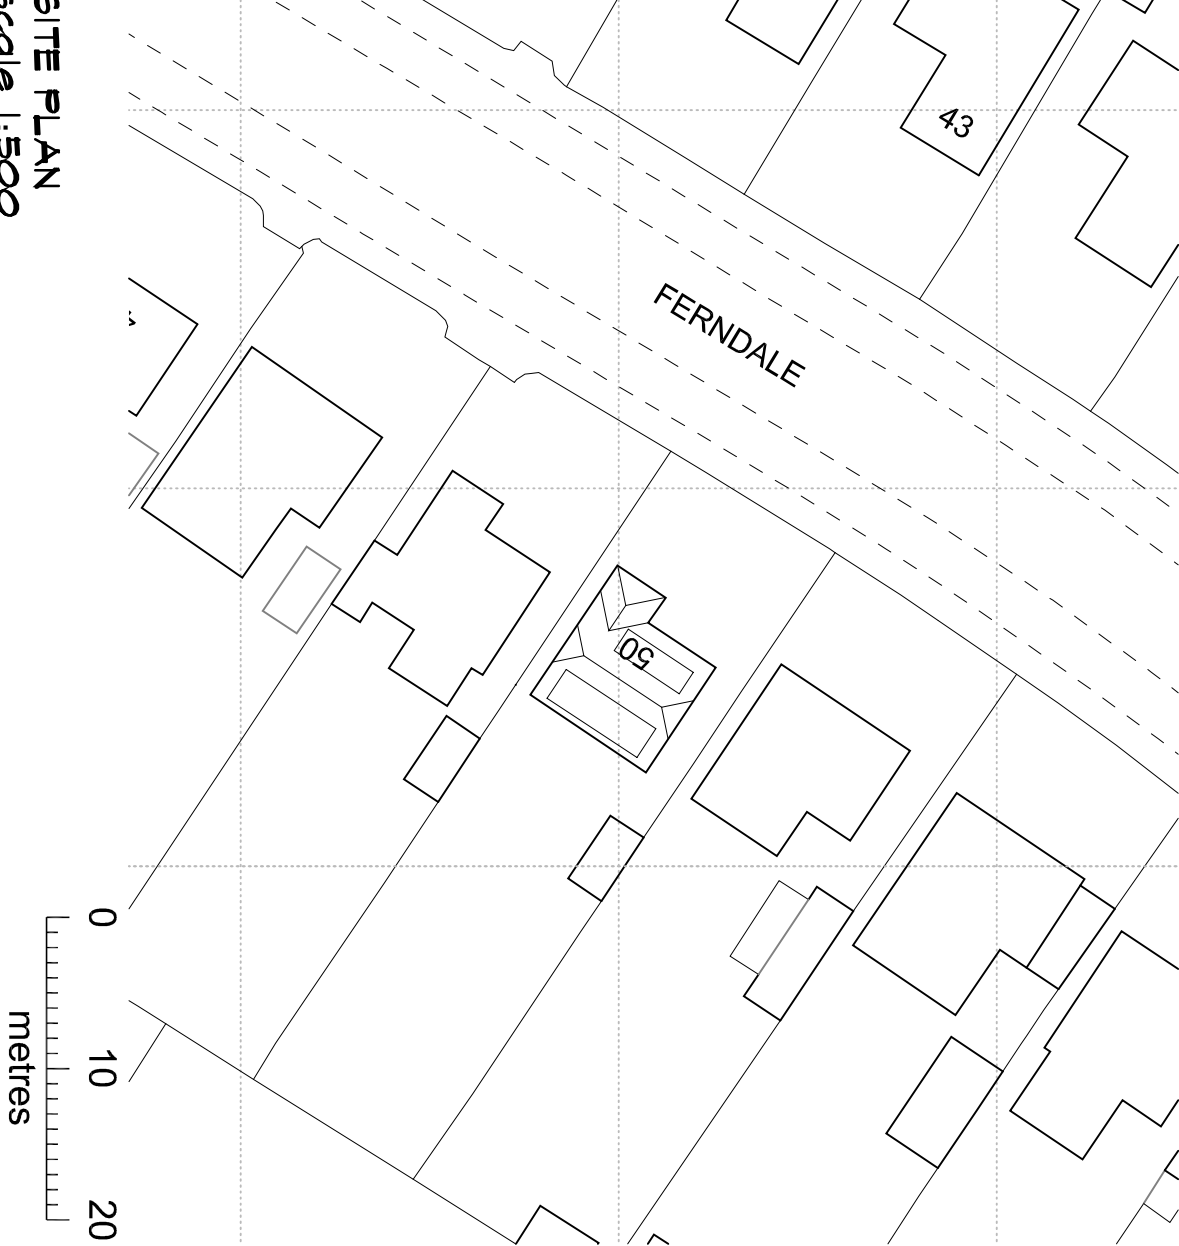

SITE PLAN
scale 1:500

 

LOCATION PLAN
scale 1:1250

© copyright 2021

50 FERNDALE
WATERLOOVILLE

Proposed Alterations

Proposed
South East & North
East Elevations & Site
Location Plans

scale 1:100, 1:500 & 1:1250 @ A3
date March 2023
drawn by acu

alan unsted MCIAT

Architectural Technologist
Building Design Consultant
Tel 07631 856824 & (01243) 575334
E-mail: alanunsted102@gmail.com



'Traffin Cottage' Newells Lane West Ashling
Chichester West Sussex PO18 8DF

drawing no 231249/P02A