



Note:  
Do not Scale from this Drawing (except for planning approval).  
All dimensions are in millimetres and to be checked on site.  
All Dimensions relating to subcontractors or suppliers work  
must be checked and agreed between the main contractor and  
the sub-contractors and suppliers.

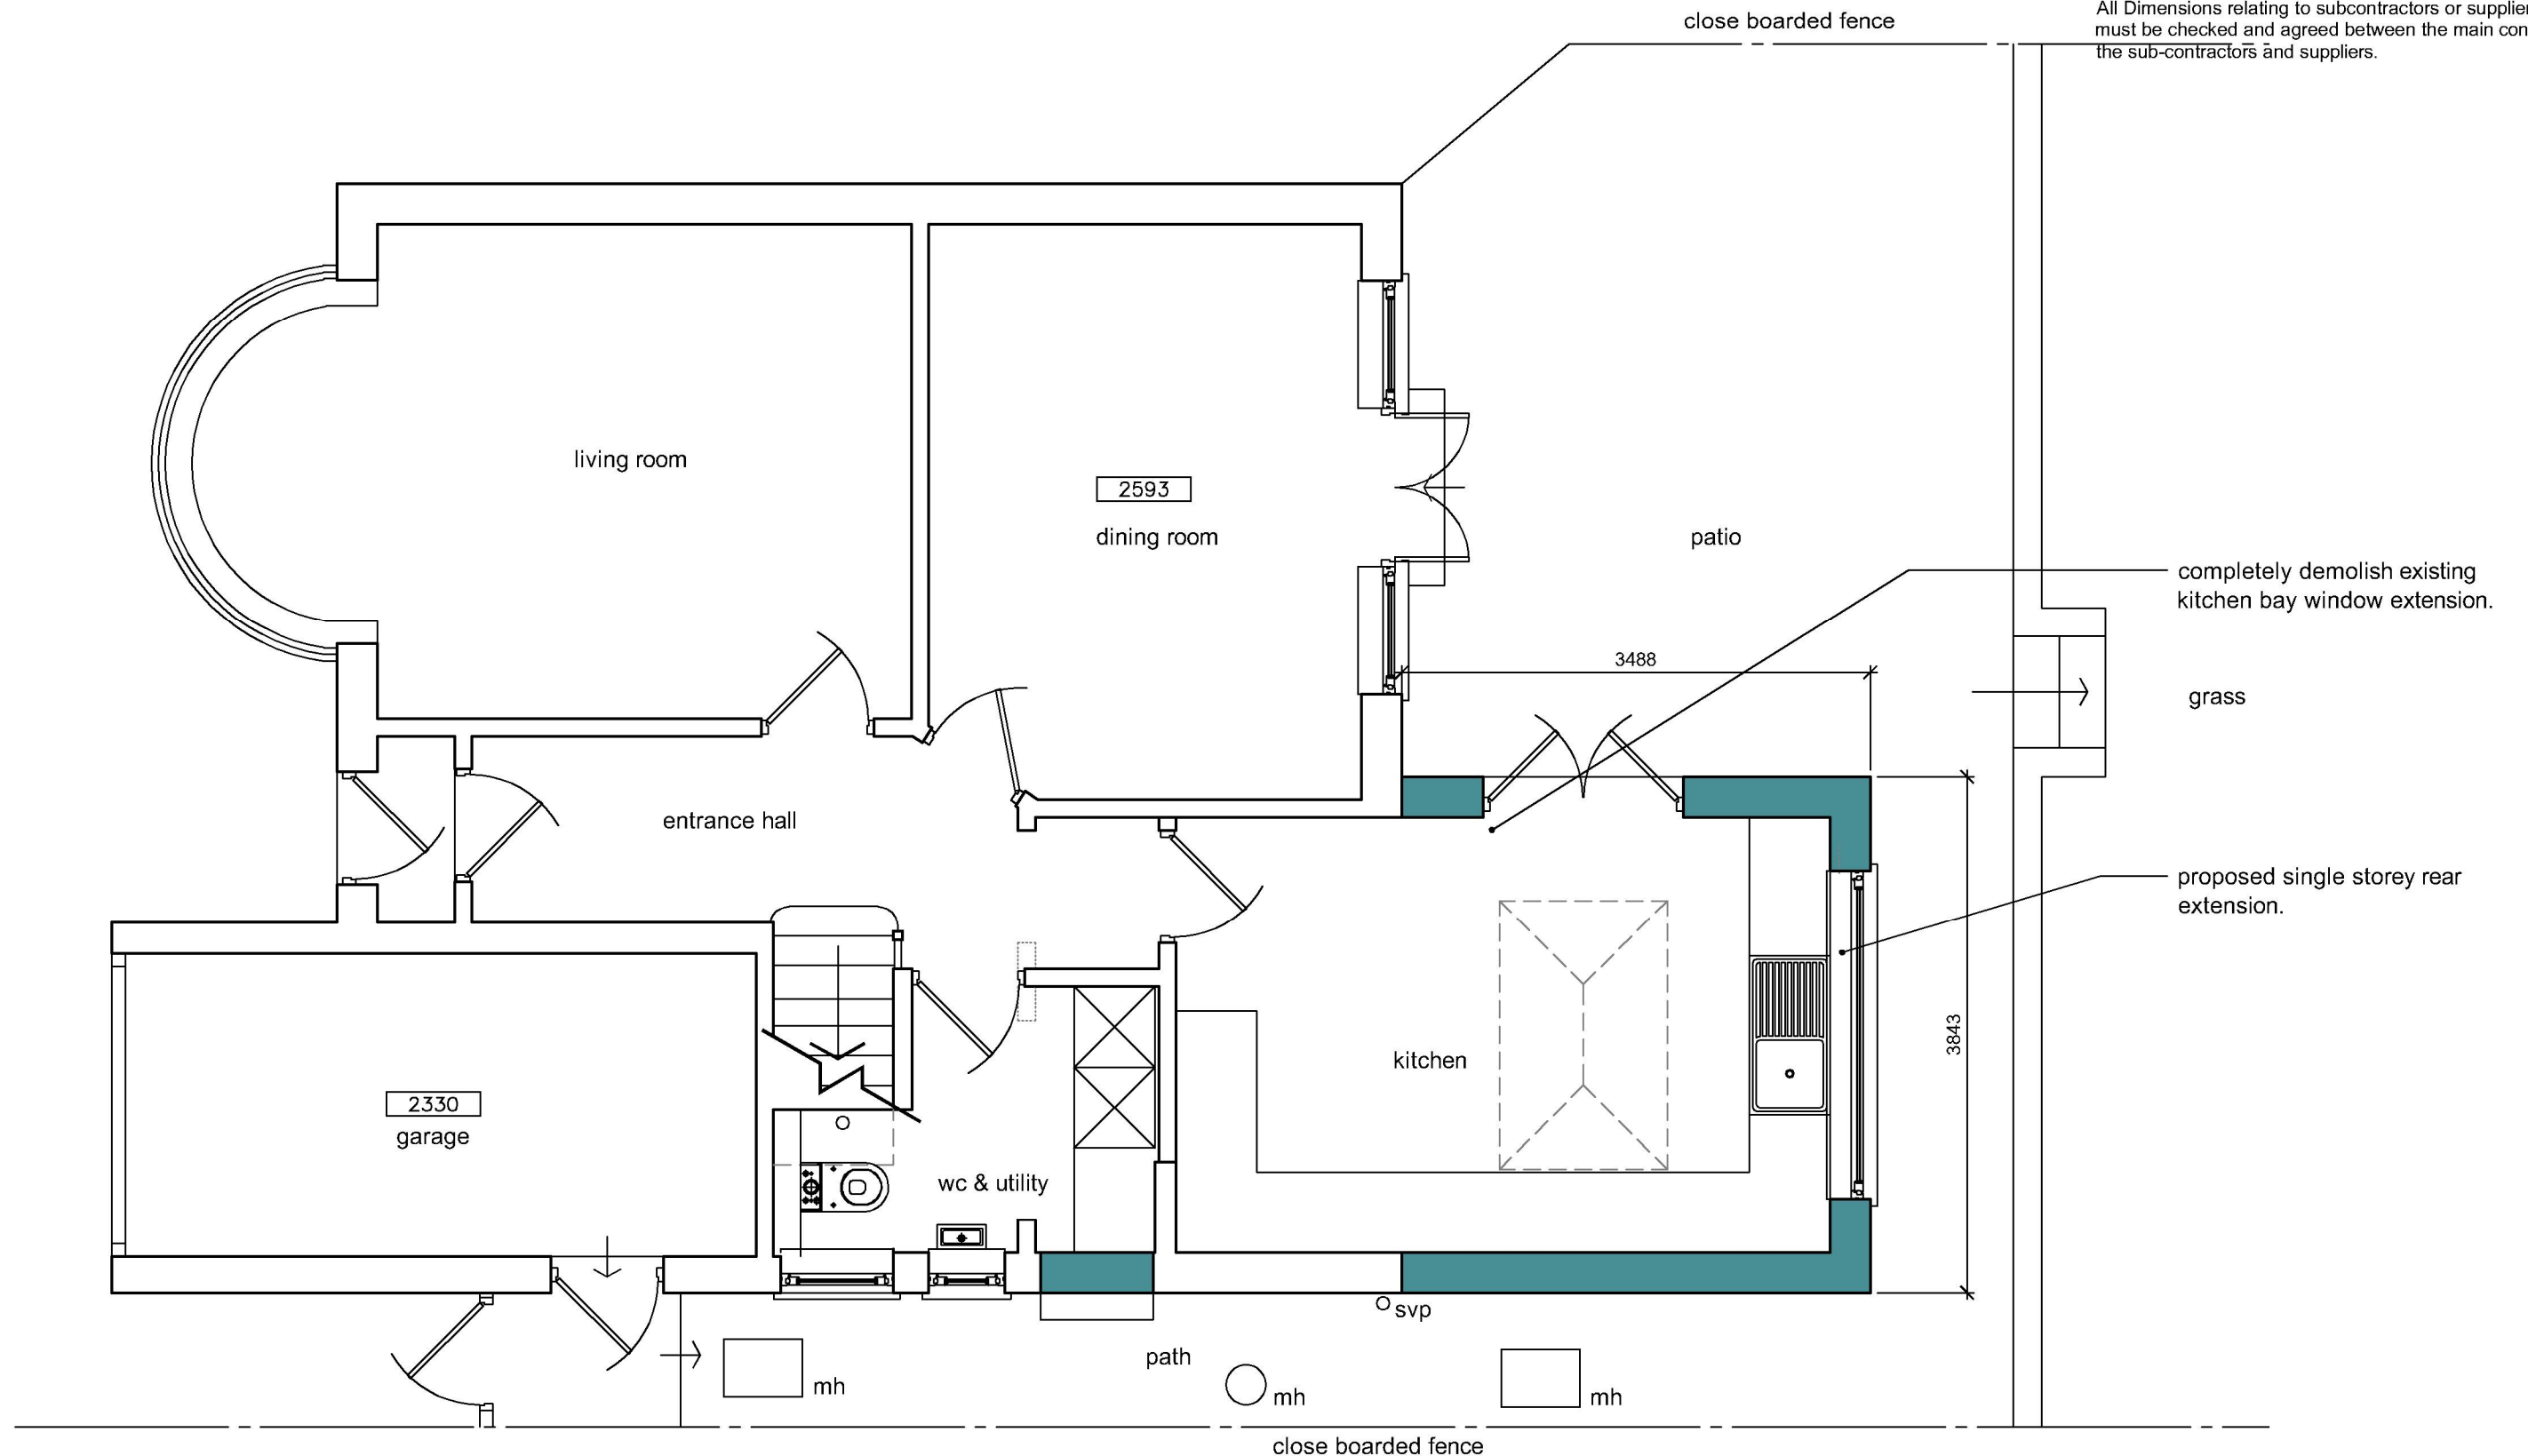

PROPOSED GROUND FLOOR PLAN  
SCALE 1:50

SCALE BAR 1:50

 

|                                                              |  |                 |         |                           |       |
|--------------------------------------------------------------|--|-----------------|---------|---------------------------|-------|
| DRAWING TITLE -                                              |  | DATE - Jan 2023 |         | SCALE - 1:50 @ A3         |       |
| CERTIFICATE OF LAWFULNESS -<br>PROPOSED GROUND FLOOR PLAN    |  | DRN - gp        | CHK - - | DRAWING REF - 22216 PL300 | Rev - |
| CLIENT - Mr & Mrs Walton, 8 Auriol Drive, Bedhampton, Hants. |  |                 |         |                           |       |

grp architectural design  
t. 07747 011252 e. gavin.page77@gmail.com