




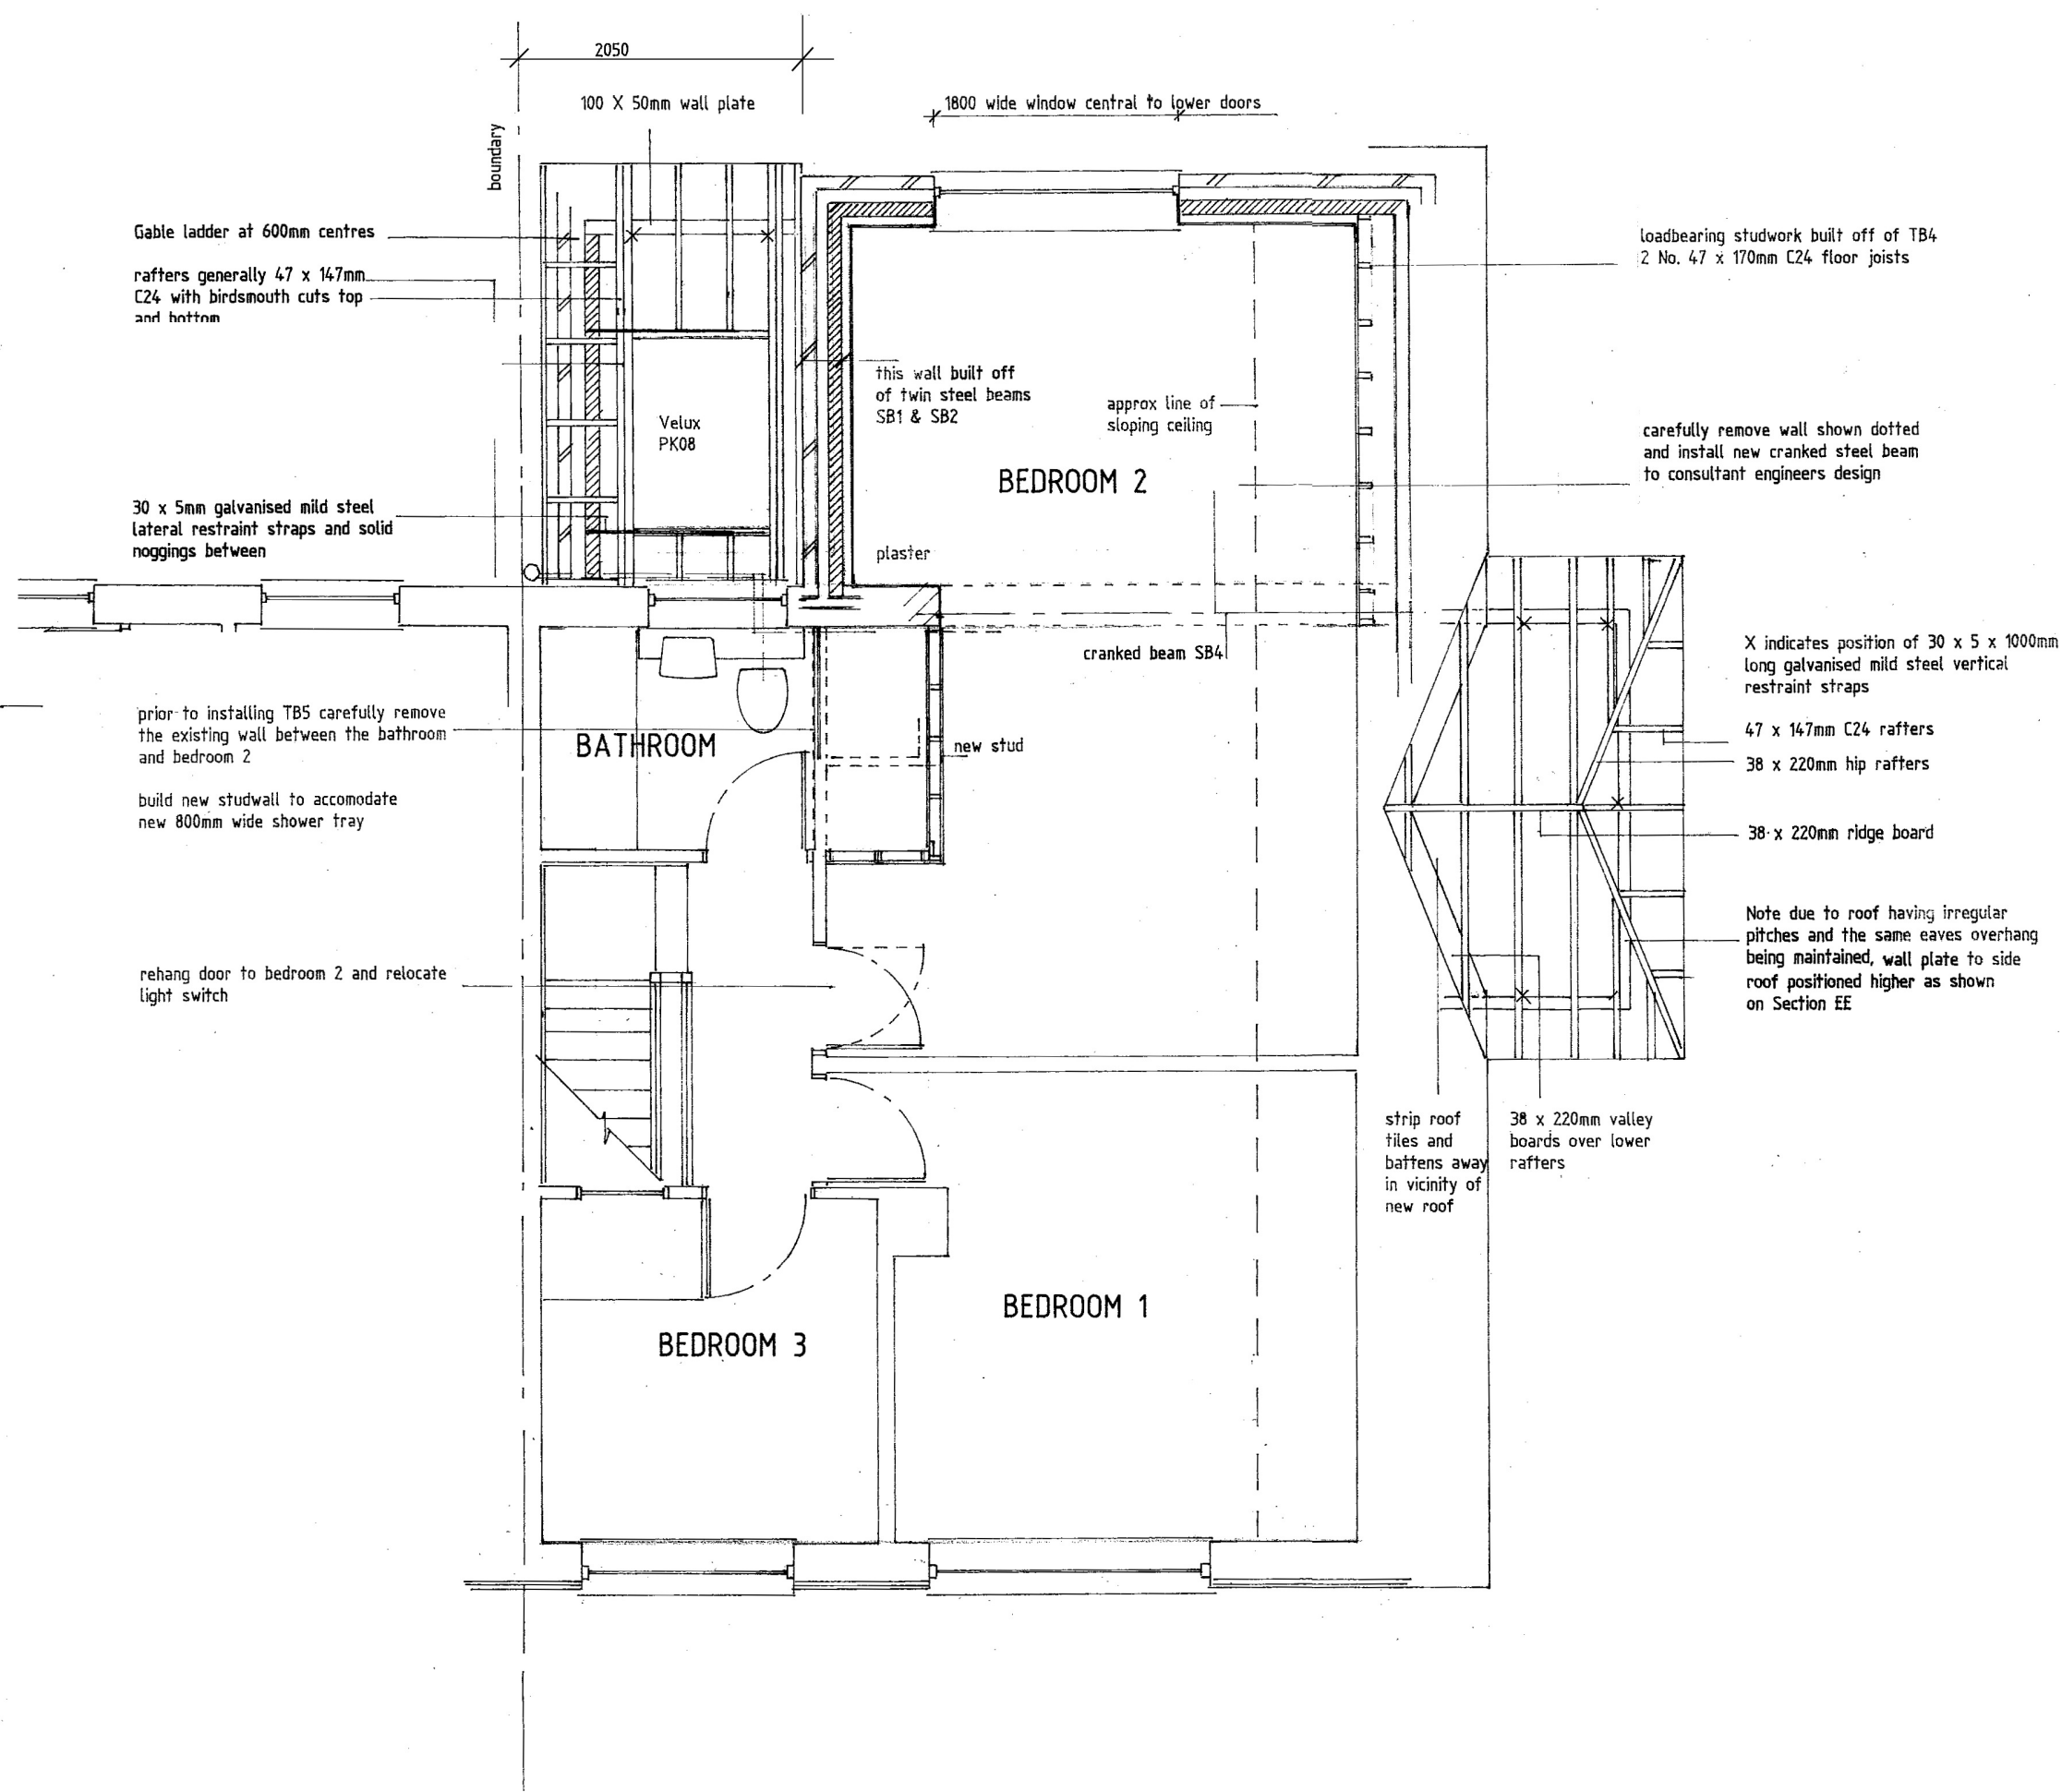

FIRST FLOOR

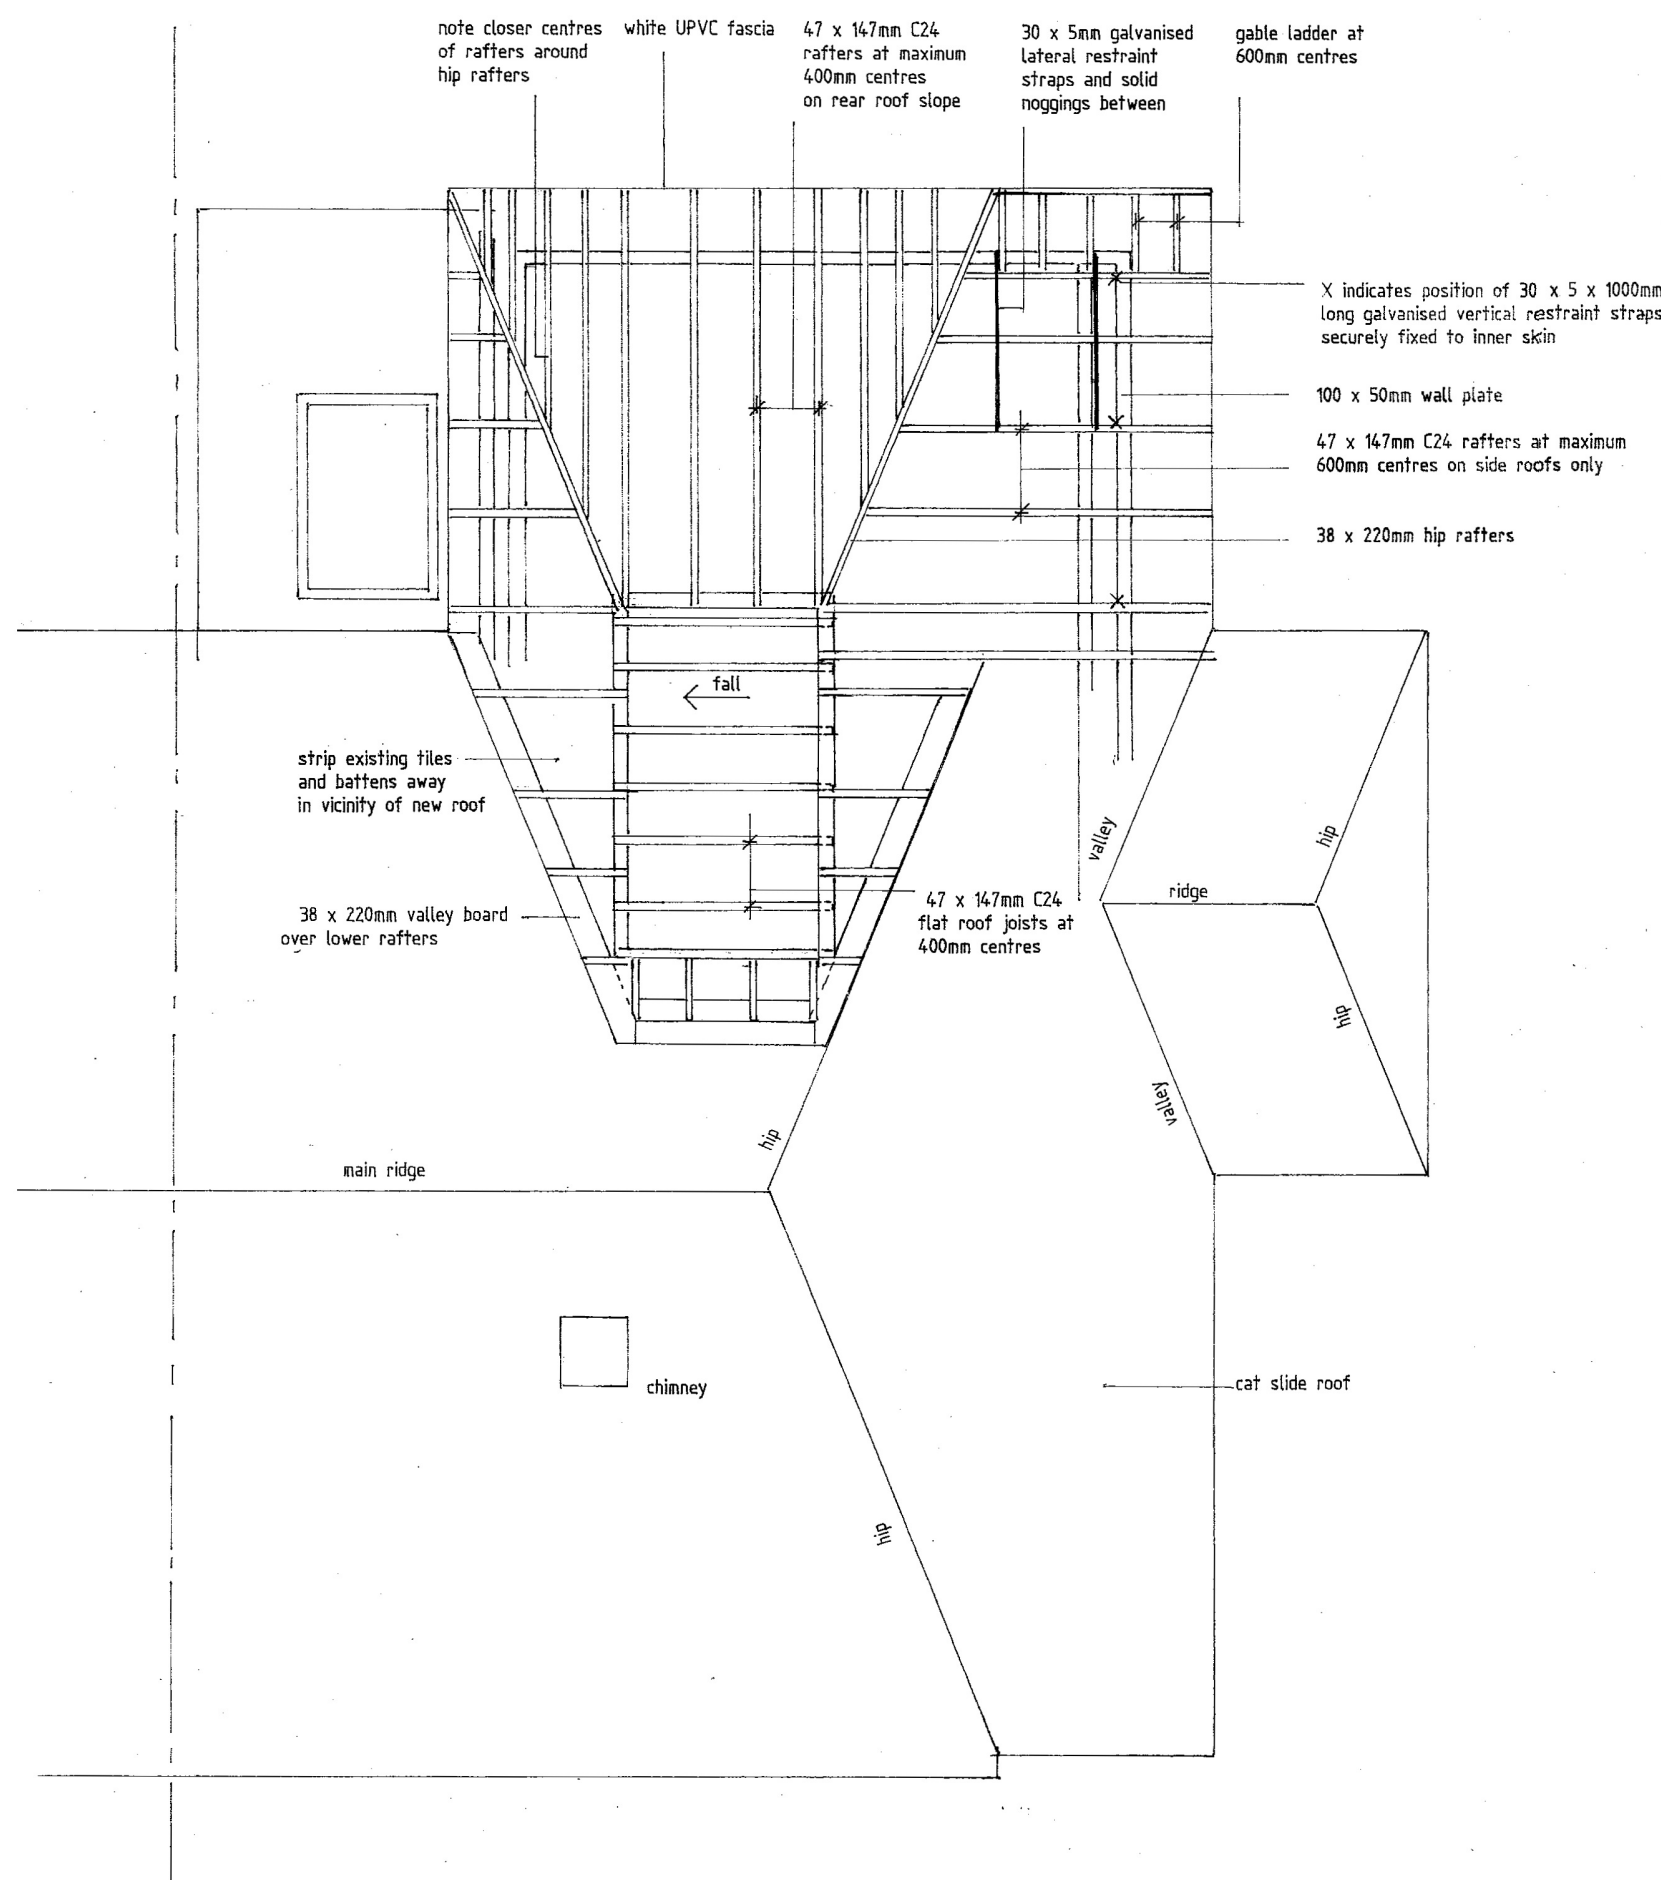

MAIN ROOF PLAN

 

PROPOSED EXTENSIONS & ALTERATIONS

117A HART PLAIN AVENUE
WATERLOOVILLE
HAMPSHIRE
PO8 8PW

MRS SEALE

DRAWING: PROPOSED FIRST FLOOR & ROOF PLAN
SCALE: 1:50
DRG No. 1207/3 **DATE:** MARCH 2023

**SPACE
&
Style**
HOME DESIGN

Space & Style Home Design
Cornerways,
Gomer Lane,
Alverstoke,
Hampshire
PO12 2QW
www.spaceandstyle.co.uk
Tel: 02392 525 100

This drawing is to be read in conjunction with any accompanying calculations, drawings, notes or specification. All dimensions on site supersede the drawing and to be checked and verified by contractor prior to ordering materials. Any discrepancies or changes to be referred to Space & Style Home Design.

© Copyright 2023, this drawing cannot be copied, reproduced or used without the consent of Space & Style Home Design.