



Note:
Do not Scale from this Drawing (except for planning approval).
All dimensions are in millimetres and to be checked on site.
All Dimensions relating to subcontractors or suppliers work
must be checked and agreed between the main contractor and
the sub-contractors and suppliers.

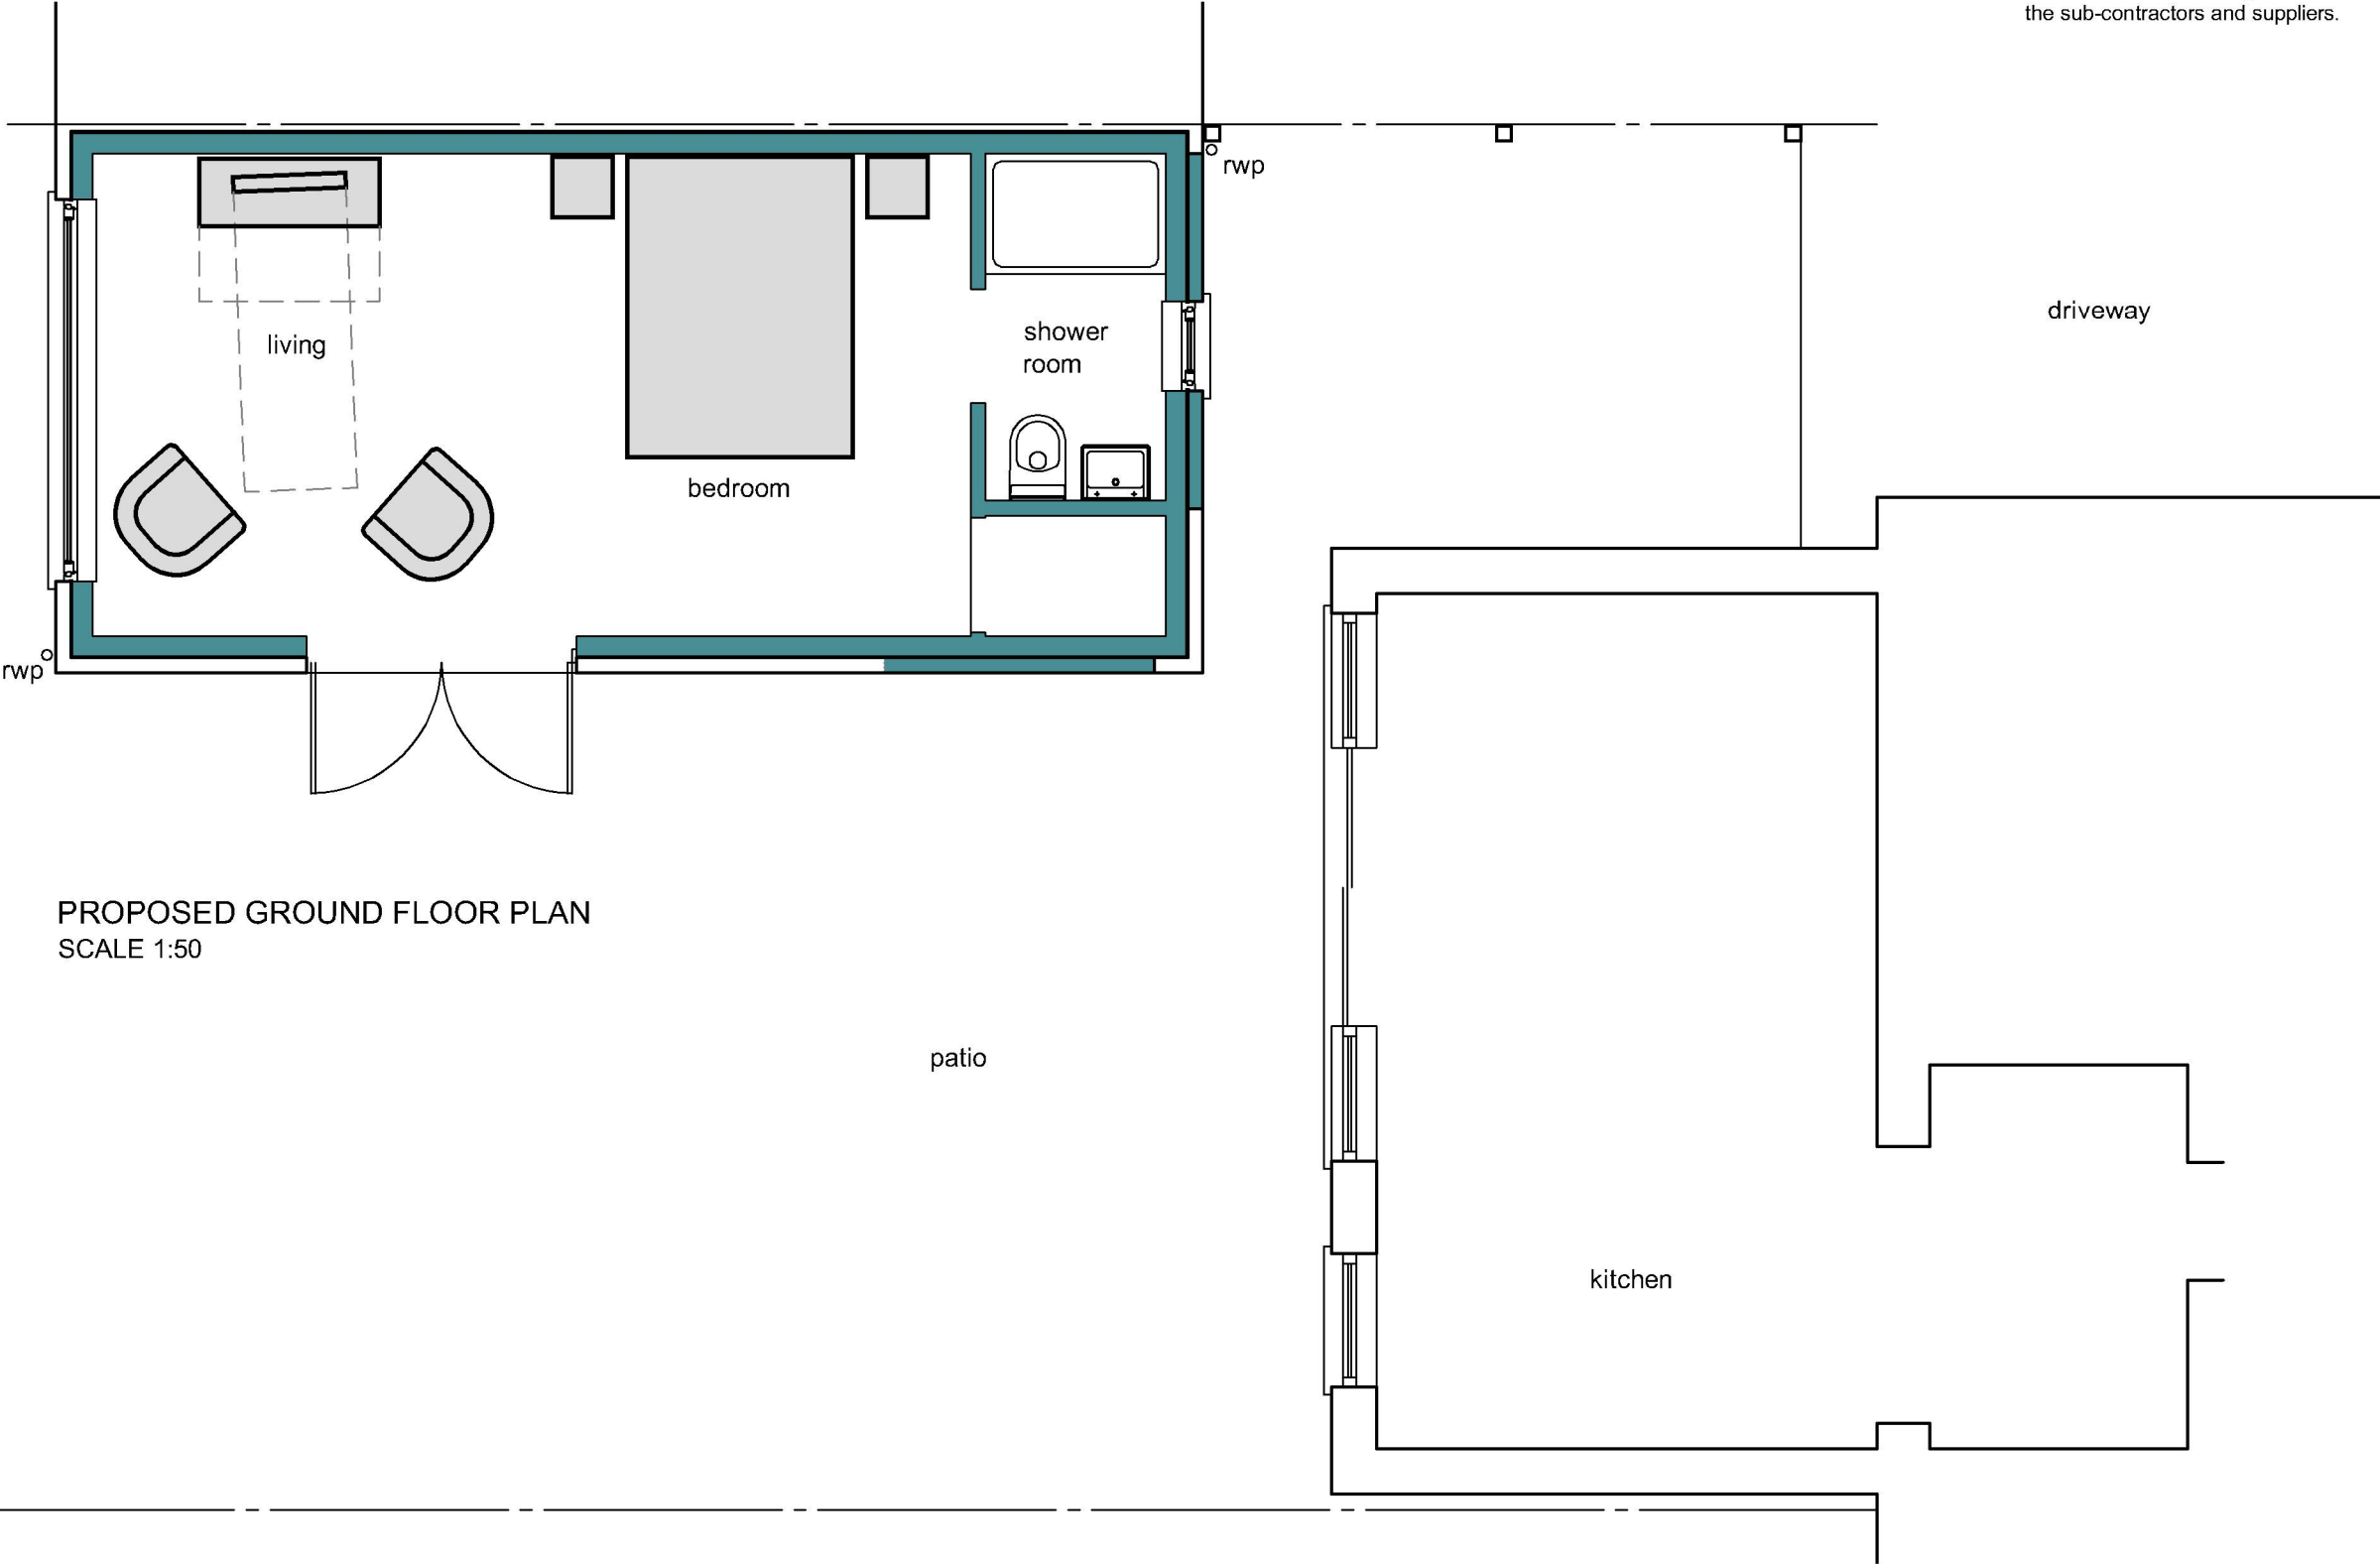

PROPOSED GROUND FLOOR PLAN
SCALE 1:50

patio

kitchen

 

DRAWING TITLE - PLANNING APPLICATION - PROPOSED GROUND FLOOR PLAN		DATE - April 2023		SCALE - 1:50 @ A3		grp architectural design t. 07747 011252 e. gavin.page77@gmail.com
		DRN - gp	CHK - -	DRAWING REF - 23224 PL300	Rev -	
CLIENT - Mr & Mrs Trotter, 13 Esher Grove, Waterlooville, Hants.						