




PROPOSED ELEVATIONS
SCALE 1 : 100

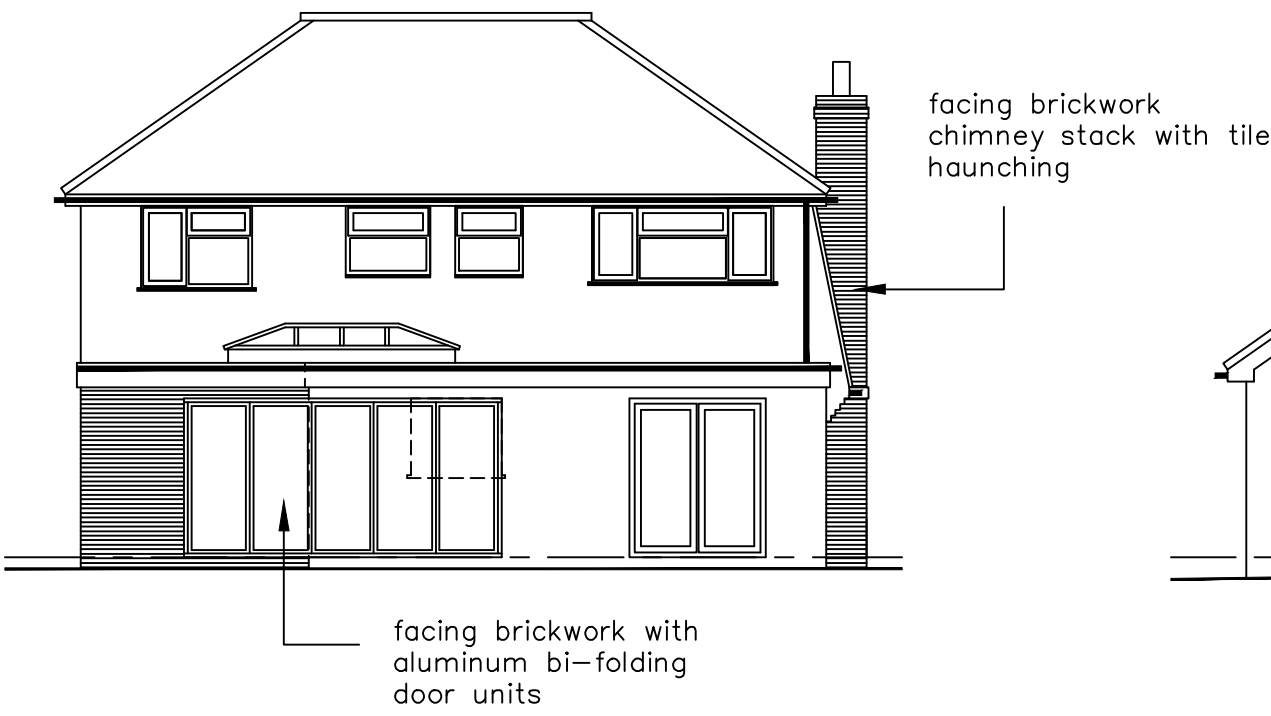

SOUTH EAST ELEVATION

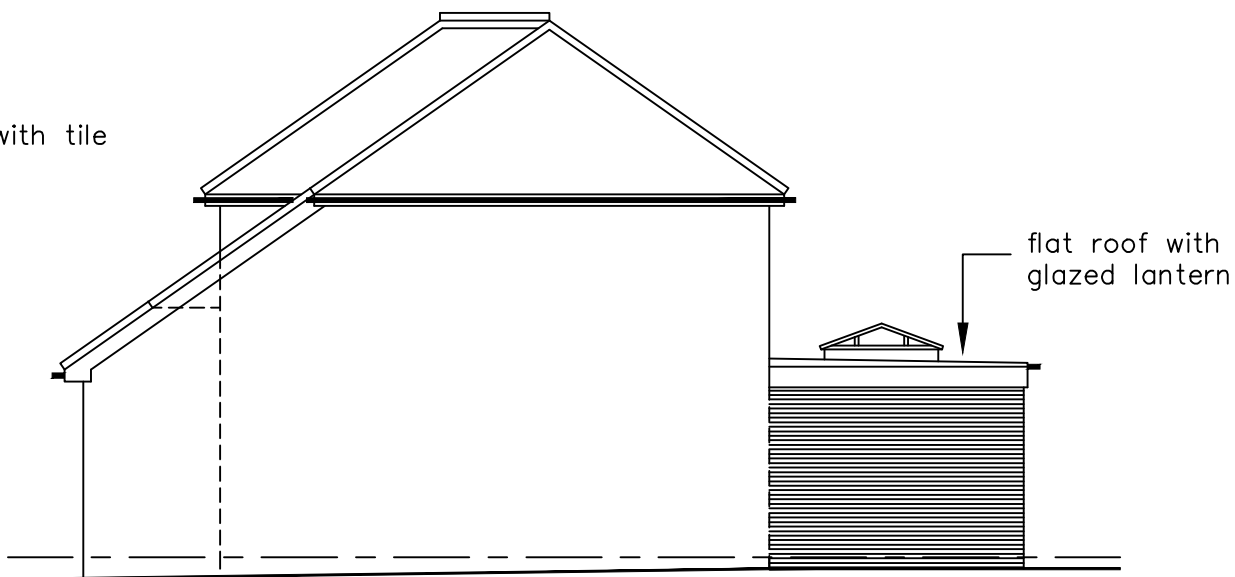


SOUTH WEST ELEVATION

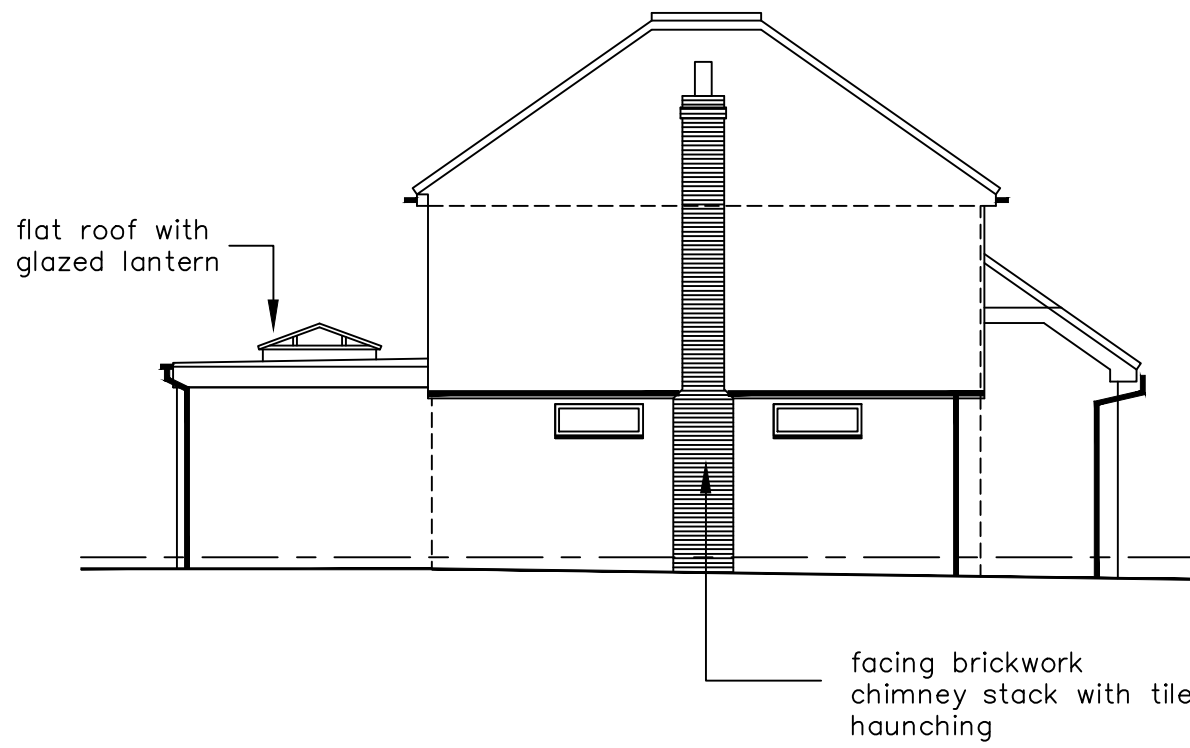


NORTH EAST ELEVATION




NORTH WEST ELEVATION

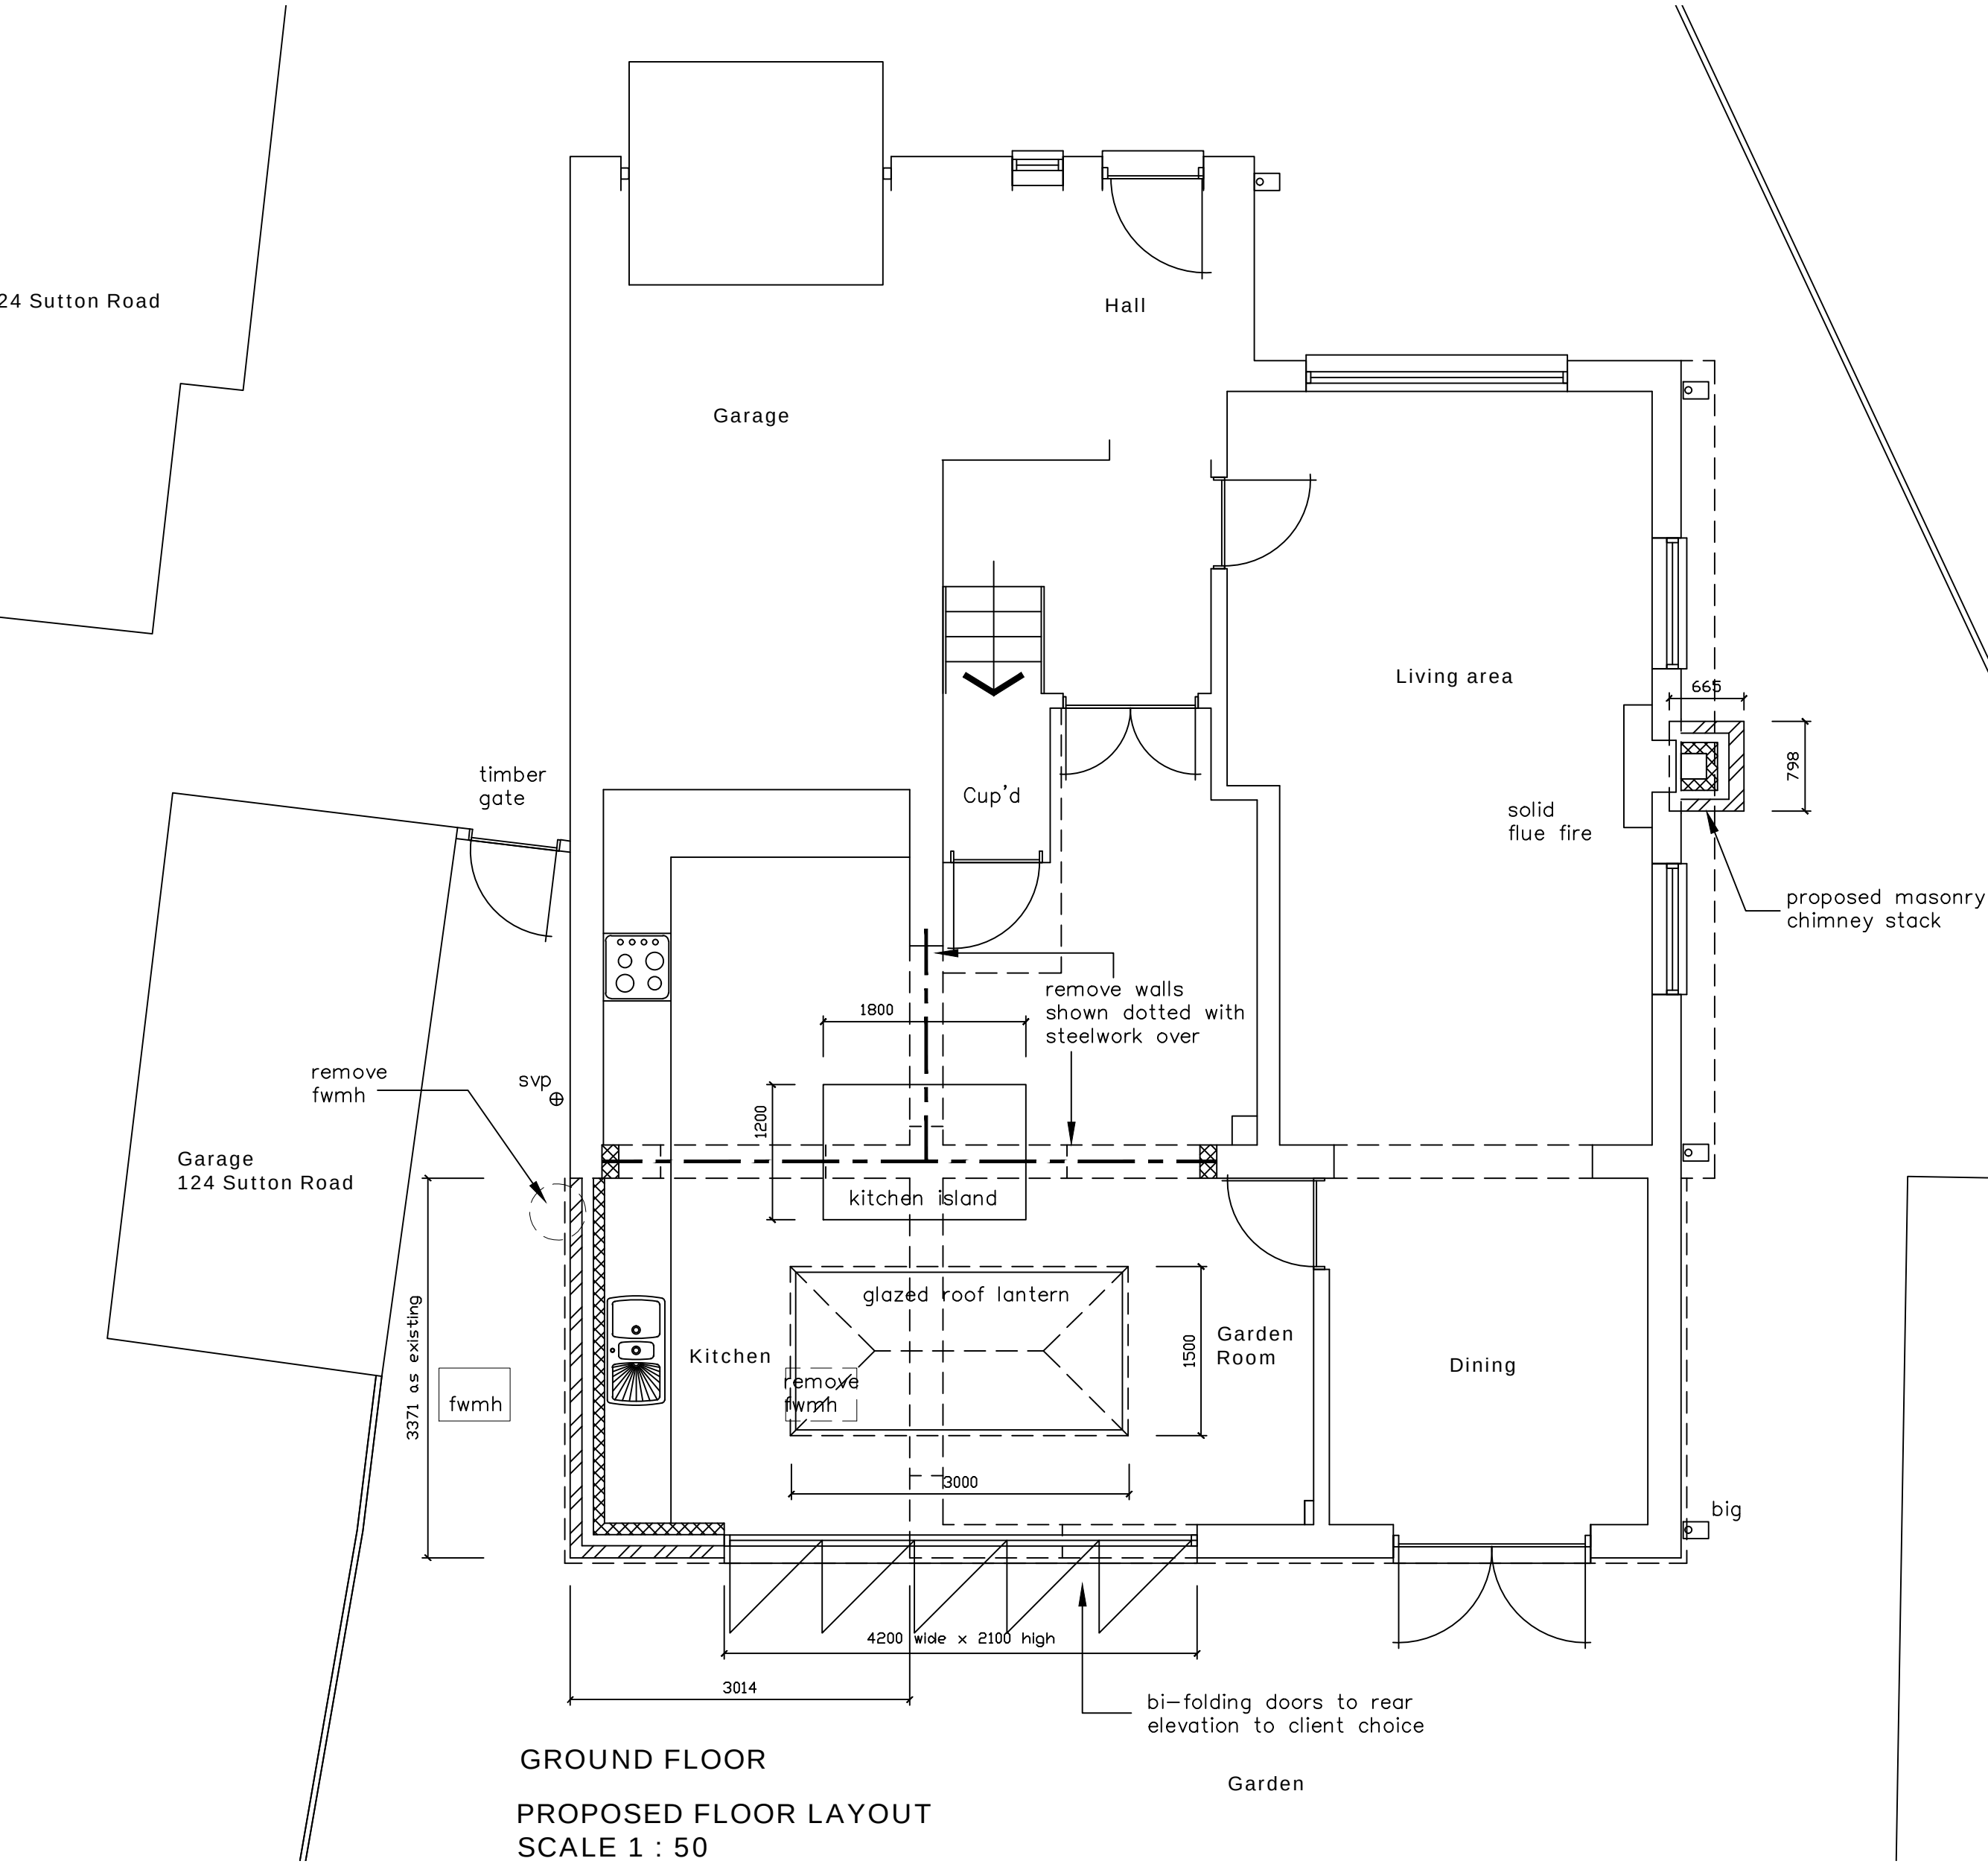

GROUND FLOOR
PROPOSED FLOOR LAYOUT
SCALE 1 : 50

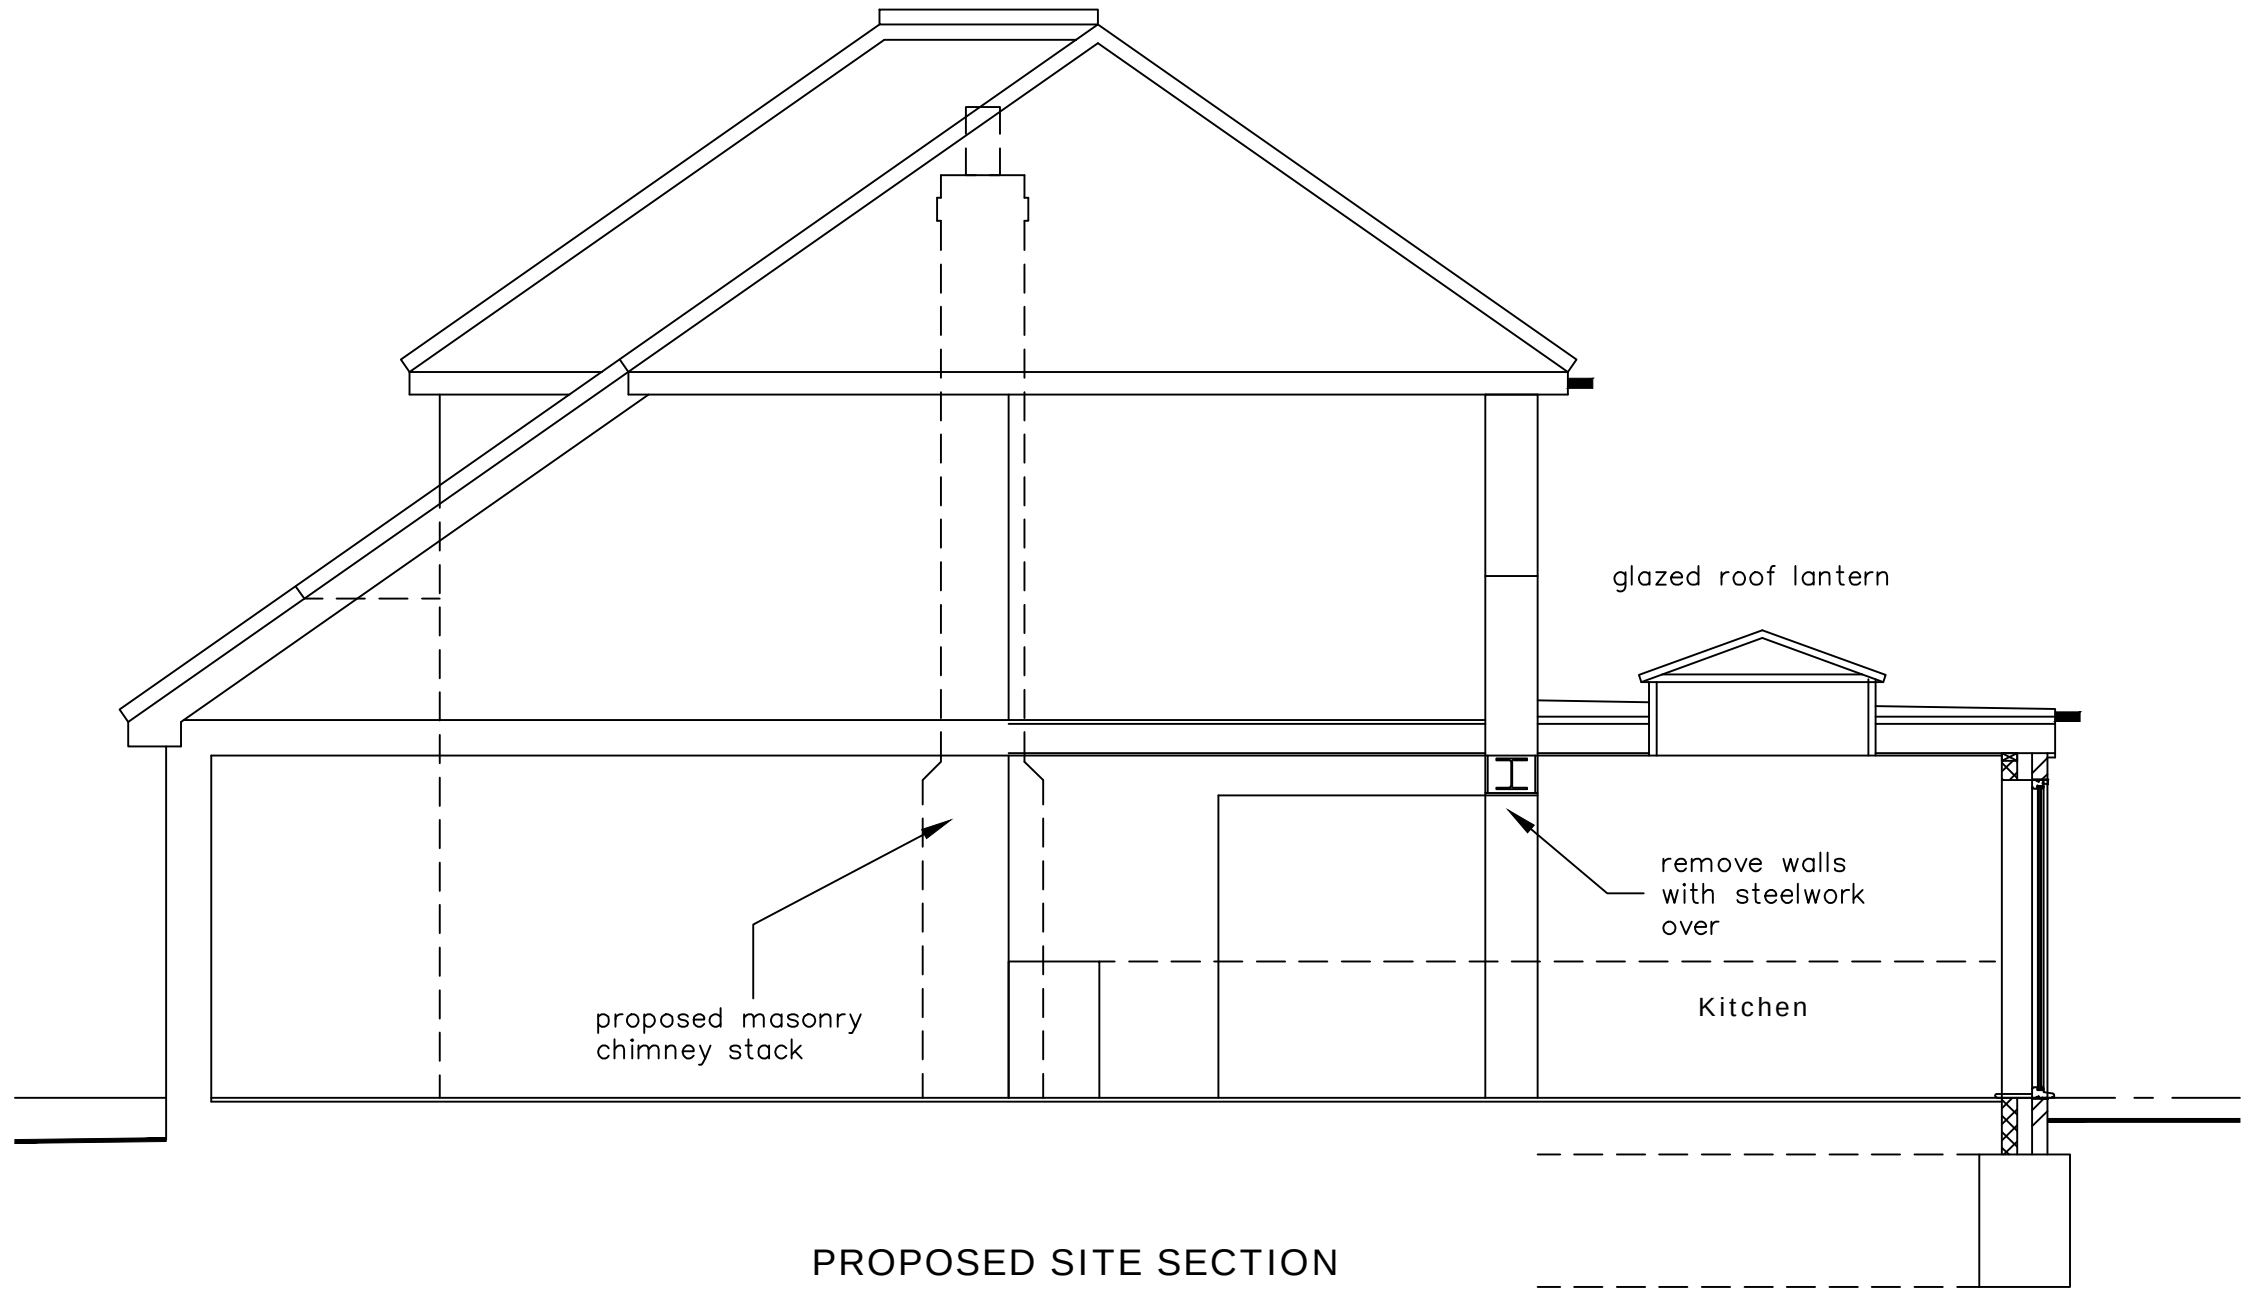

PROPOSED SITE SECTION
SCALE 1 : 50

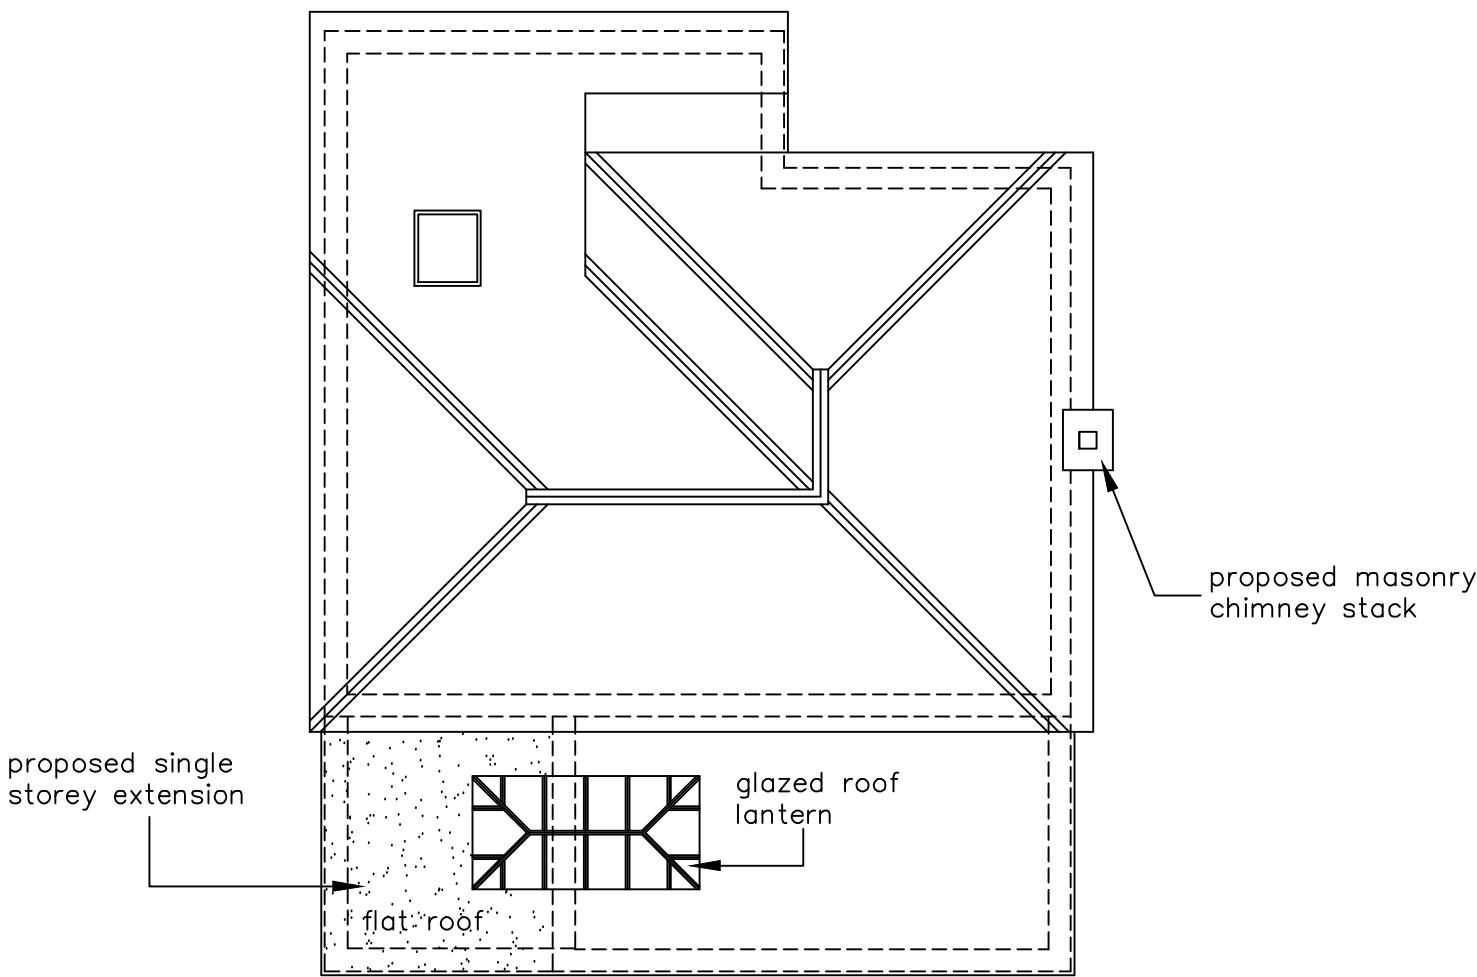


PROPOSED ROOF LAYOUT
SCALE 1 : 100

KEY:	
	Blockwork
	External brickwork
	Timber/metal framed stud walling
	Mains Powered Extract Fan
	Mains Powered interconnecting smoke detectors
SVP Soil & vent pipe	
SS Stub stack	
RWP Rain water pipe	
	Spot levels
	30 minute fire door

NOTES:
The design and construction of this project shall be in accordance with the current Building Regulations & NHBC Standards. These notes & drawings have been prepared solely for the purpose of Planning & Building Regulation approval.
Do not scale from this drawing unless for Planning purposes. All dimensions to be checked on-site and any alterations to be approved by the Architect and/or client prior to any work commencing.
Ordnance Survey Licence No: 100047591
This drawing to be copyright and to be read in conjunction with all other drawings

AMENDMENTS:

KEY:

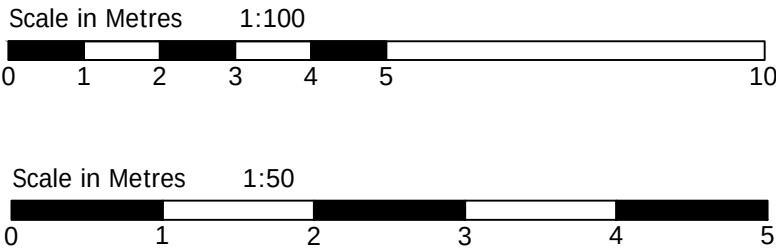

CLIENT NAME & ADDRESS

Mr & Mrs A Hardingham
126 Sutton Road
Waterlooville
PO8 8PT

PROJECT ADDRESS

126 Sutton Road
Waterlooville
PO8 8PT

DRAWING DETAILS

PLANNING DRAWING

Proposed Ground Floor Layout, Site Section, Elevations & Roof Layout

PROJECT No 957	DWG No 2	REV No
SCALE 1:100 1:50 @ A1	DRAWN BWH	DATE 13/04/21



B H ARCHITECTURE Ltd
Heath Cottage
Newlands Lane
Purbrook
Waterlooville
Hants
PO7 5SQ
Tel: 023 9223 2322
Mob: 07747 771808
E-mail: bernard@bernardharding.com